

Rev No	Revision note	Date	Signature	Checked

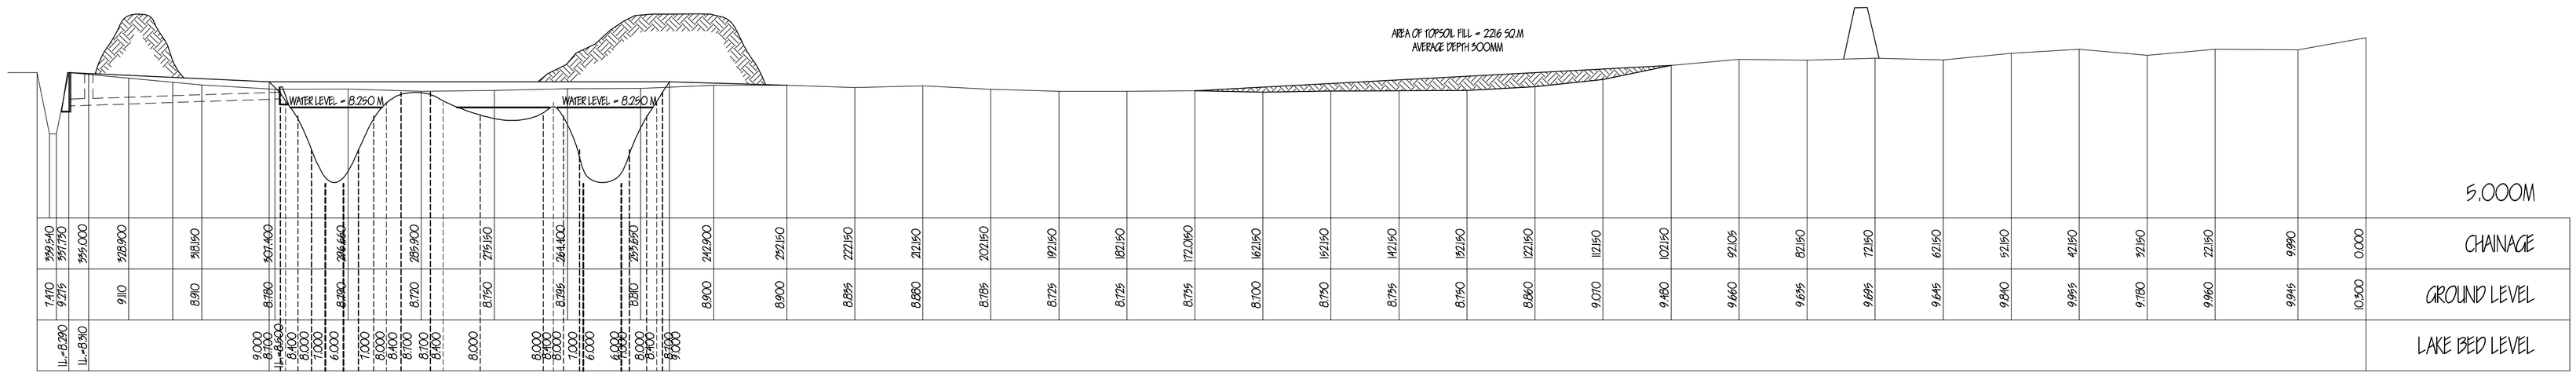

LONGITUDINAL SECTION THROUGH SITE
LONGITUDINAL SCALE 1:500
VERTICAL SCALE 1:100

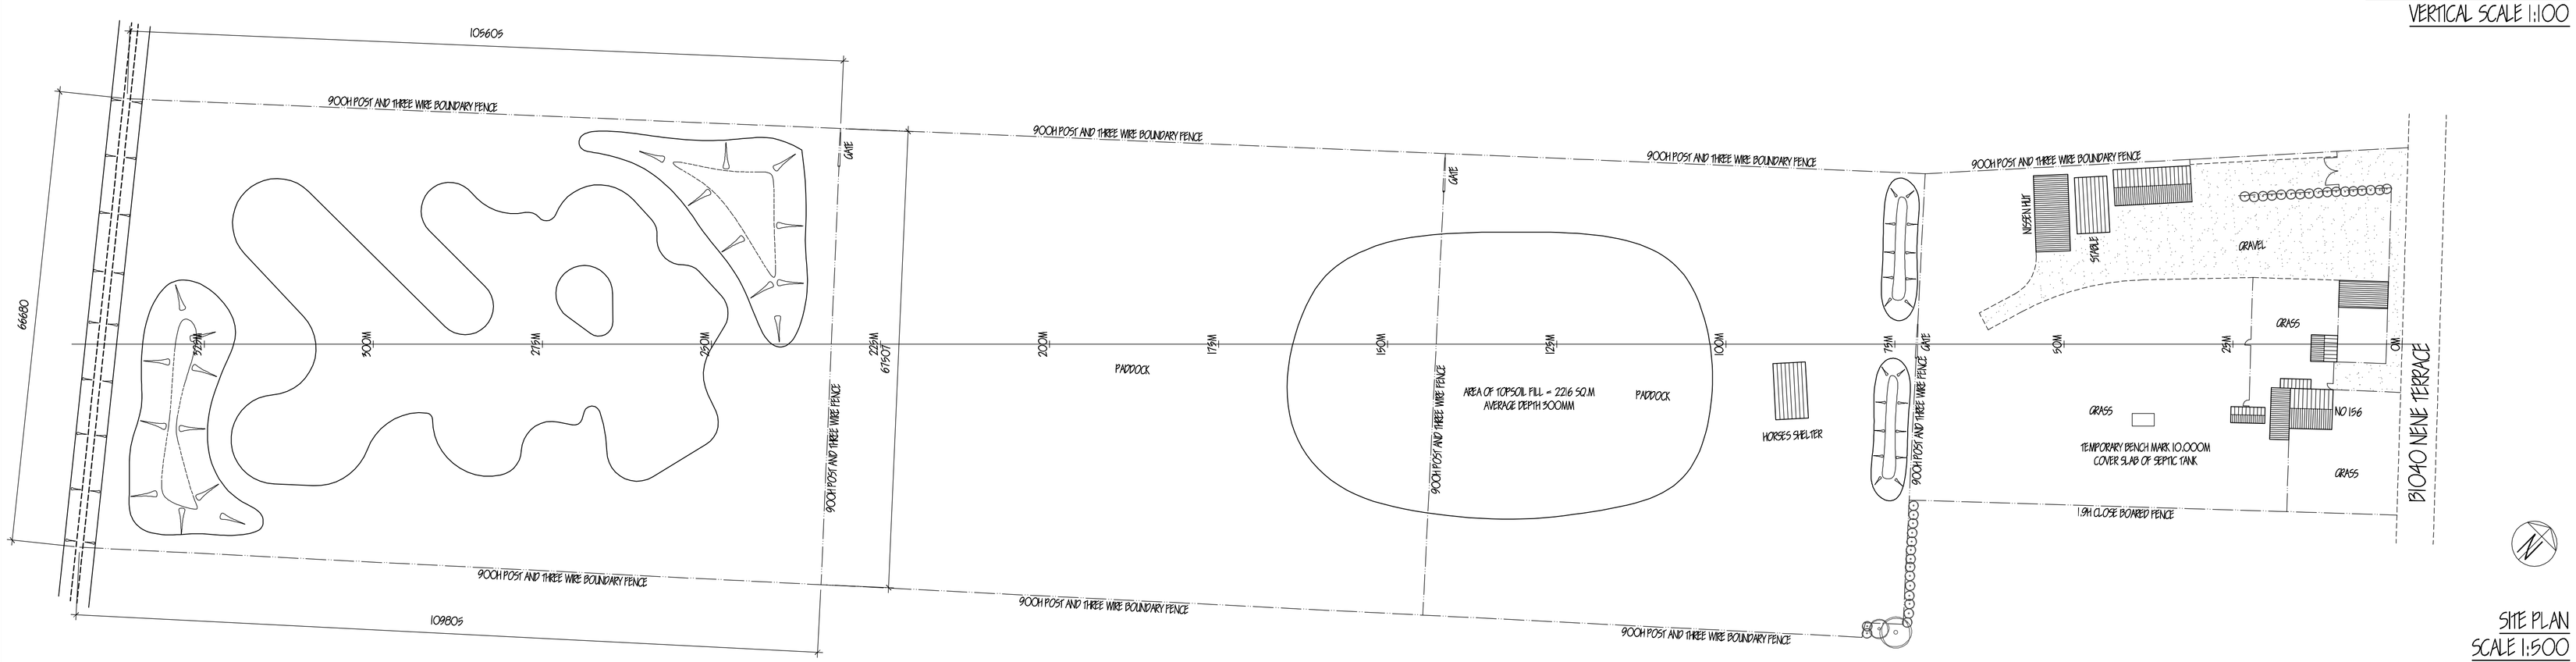

SITE PLAN
SCALE 1:500

5 0 5 10 15 20M
SCALE 1:500

1 0 2 3 4M
SCALE 1:100

Mr M WRIGHT 156 NENE TERRACE ROAD CROWLAND PETERBOROUGH PE6 0LH.	PROPOSED LAKE, ASSOCIATED EARTHWORKS & PLANTING. BLOCK PLAN & LONGITUDINAL SECTION.

Designed	Checked	Approved	File name	Date	Scale	Drawing No
IB				APR 2018	AS SHOWN	18/6426/005/002