
Do not scale off this drawing


All site dimensions to be checked before work commences.



FRONT ELEVATION

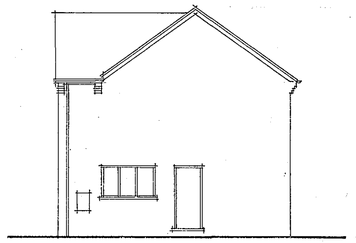

SIDE ELEVATION

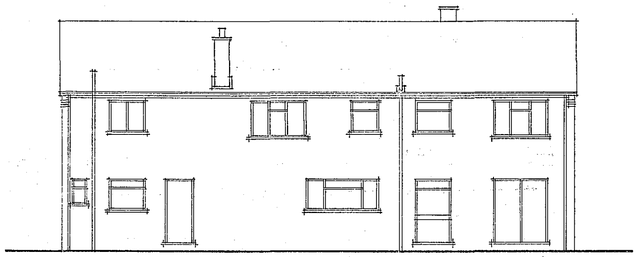


REAR ELEVATION


Finishes:


Roof: Interlocking concrete tiles to match existing and at same pitch as existing


Walls: facing brickwork to match existing. Corbelled brickwork to roof corners and verge treatment to match existing.

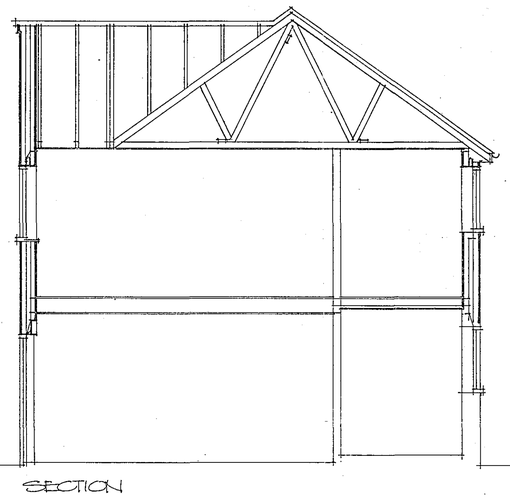

SECTION

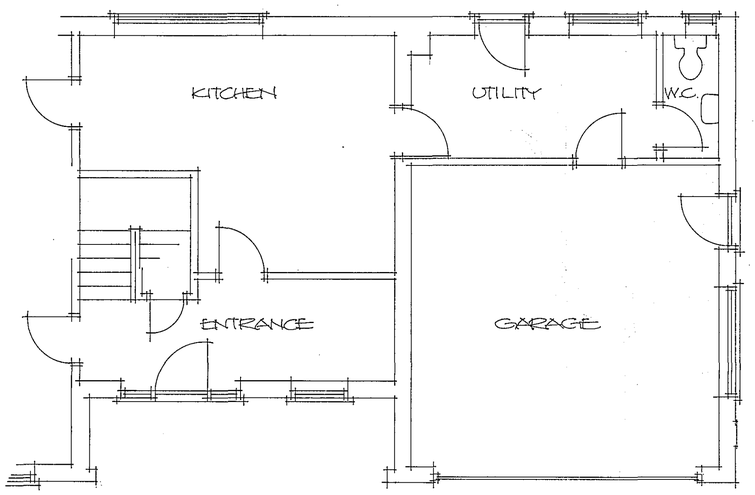


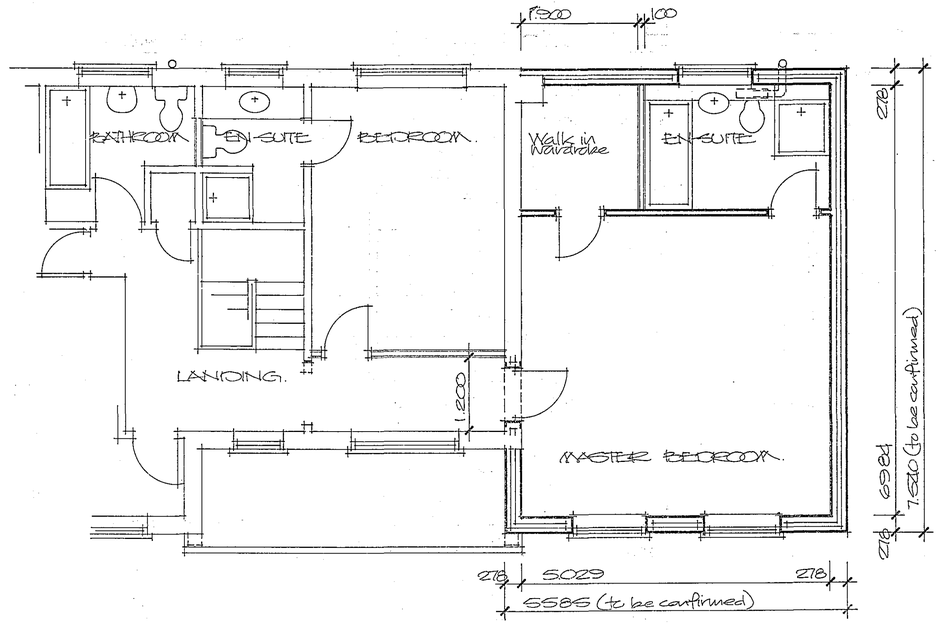

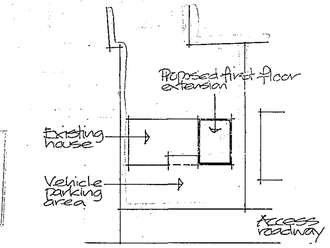

BLOCK PLAN
Scale 1:500

SMDC
Planning & Development
- 9 JUN 2005
Ref: 0783/05

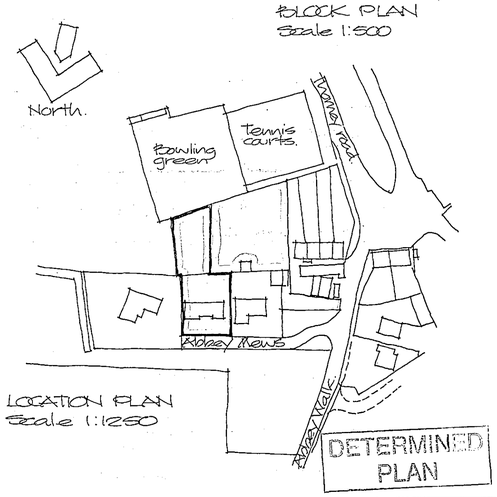

LOCATION PLAN
Scale 1:1250

Project
PROPOSED EXTENSION TO HOUSE
2 ABBEY MEWS
CROWLAND.

ALAN HORNSBY
ARCHITECTURAL SERVICES
'Little Acre'
Peak Hill, Cowbit,
Spalding, Lincs. PE12 6AW
Tel. Holbeach (01406) 380591

Client
MR & MRS V. ISMAIL

Scale 1:50/1:100

Date. June 05

Drg. no.
05/20/01.

Summit DS(UK) 0096