

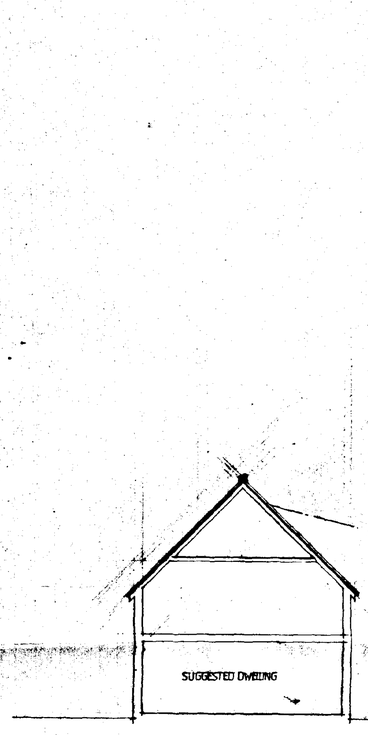


CROSS SECTION

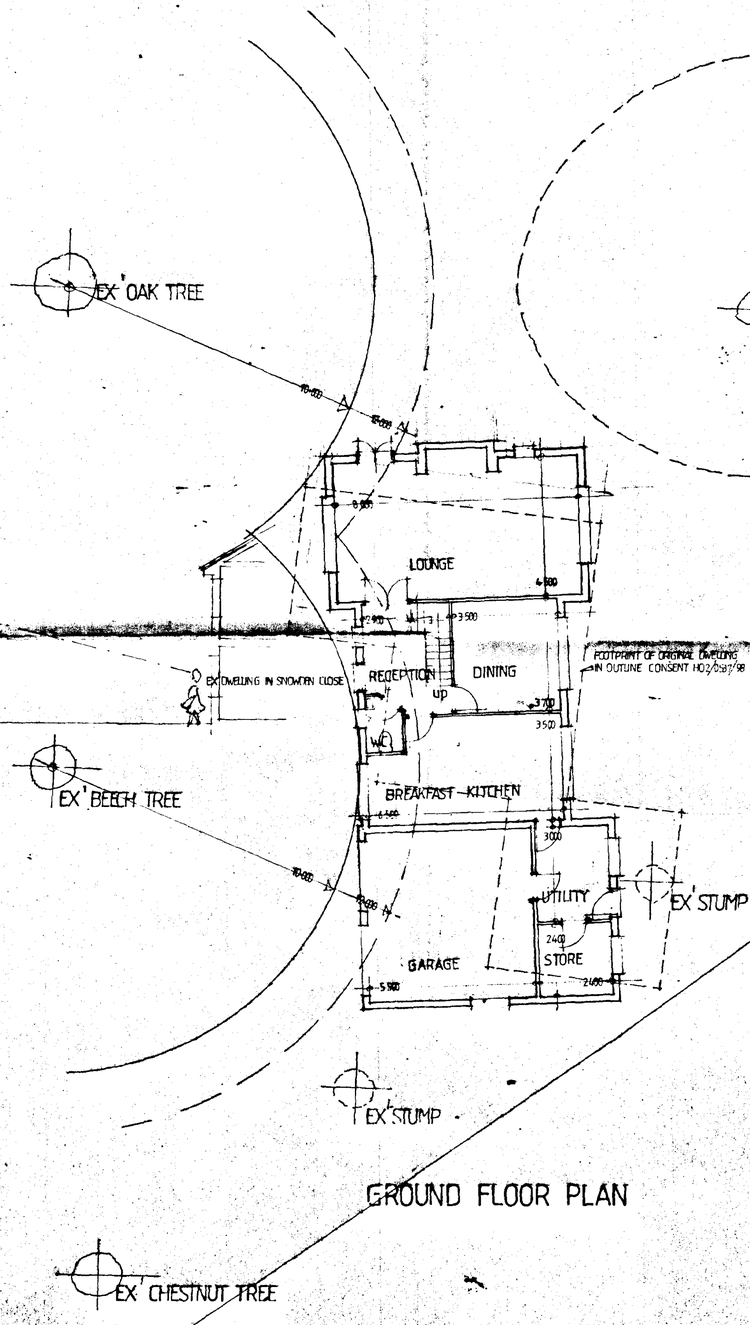

GROUND FLOOR PLAN

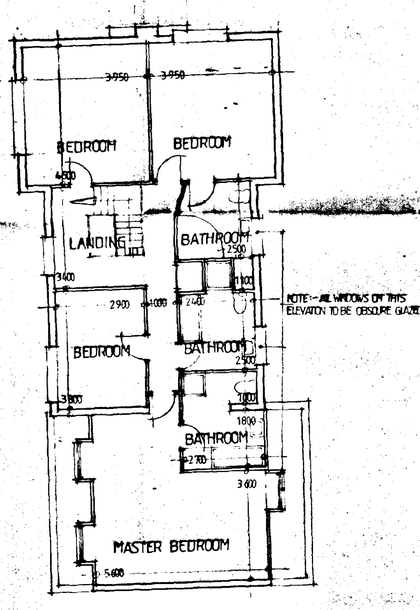

FIRST FLOOR PLAN

SOUTH HOLLAND DC
HOUSING & PLANNING
27 SEP 1999
0796/99

NOTE:-THE TREES ARE TO BE PROTECTED DURING THE BUILDING OPERATIONS IN ACCORDANCE WITH THE REPORT PREPARED BY DR FRANK HOPE & ASSOCIATES DATED 21:6:99 & THE FOUNDATIONS FOR THE PROPOSED DWELLING ARE TO BE AS RECOMMENDED IN THE SAME REPORT


MR G M RIDDINGTON
SUGGESTED DWELLING
AT
CRAWFORD GARDENS
CROWLAND LINCS

REVISED PROPOSALS


DRAWING NO	98 : 34 : 3A
DATE	MAY 1999
SCALE	1:100

AMENDMENTS 'A' 9.6.99 building re sited & lounge enlarged

BARNHAY DESIGN SERVICES
ARCHITECTURAL TECHNOLOGISTS
THE LIMES COWBRIDGE BOSTON
LINCOLNSHIRE PE 22 7 A Y
TELEPHONE / FAX 01205 : 367185

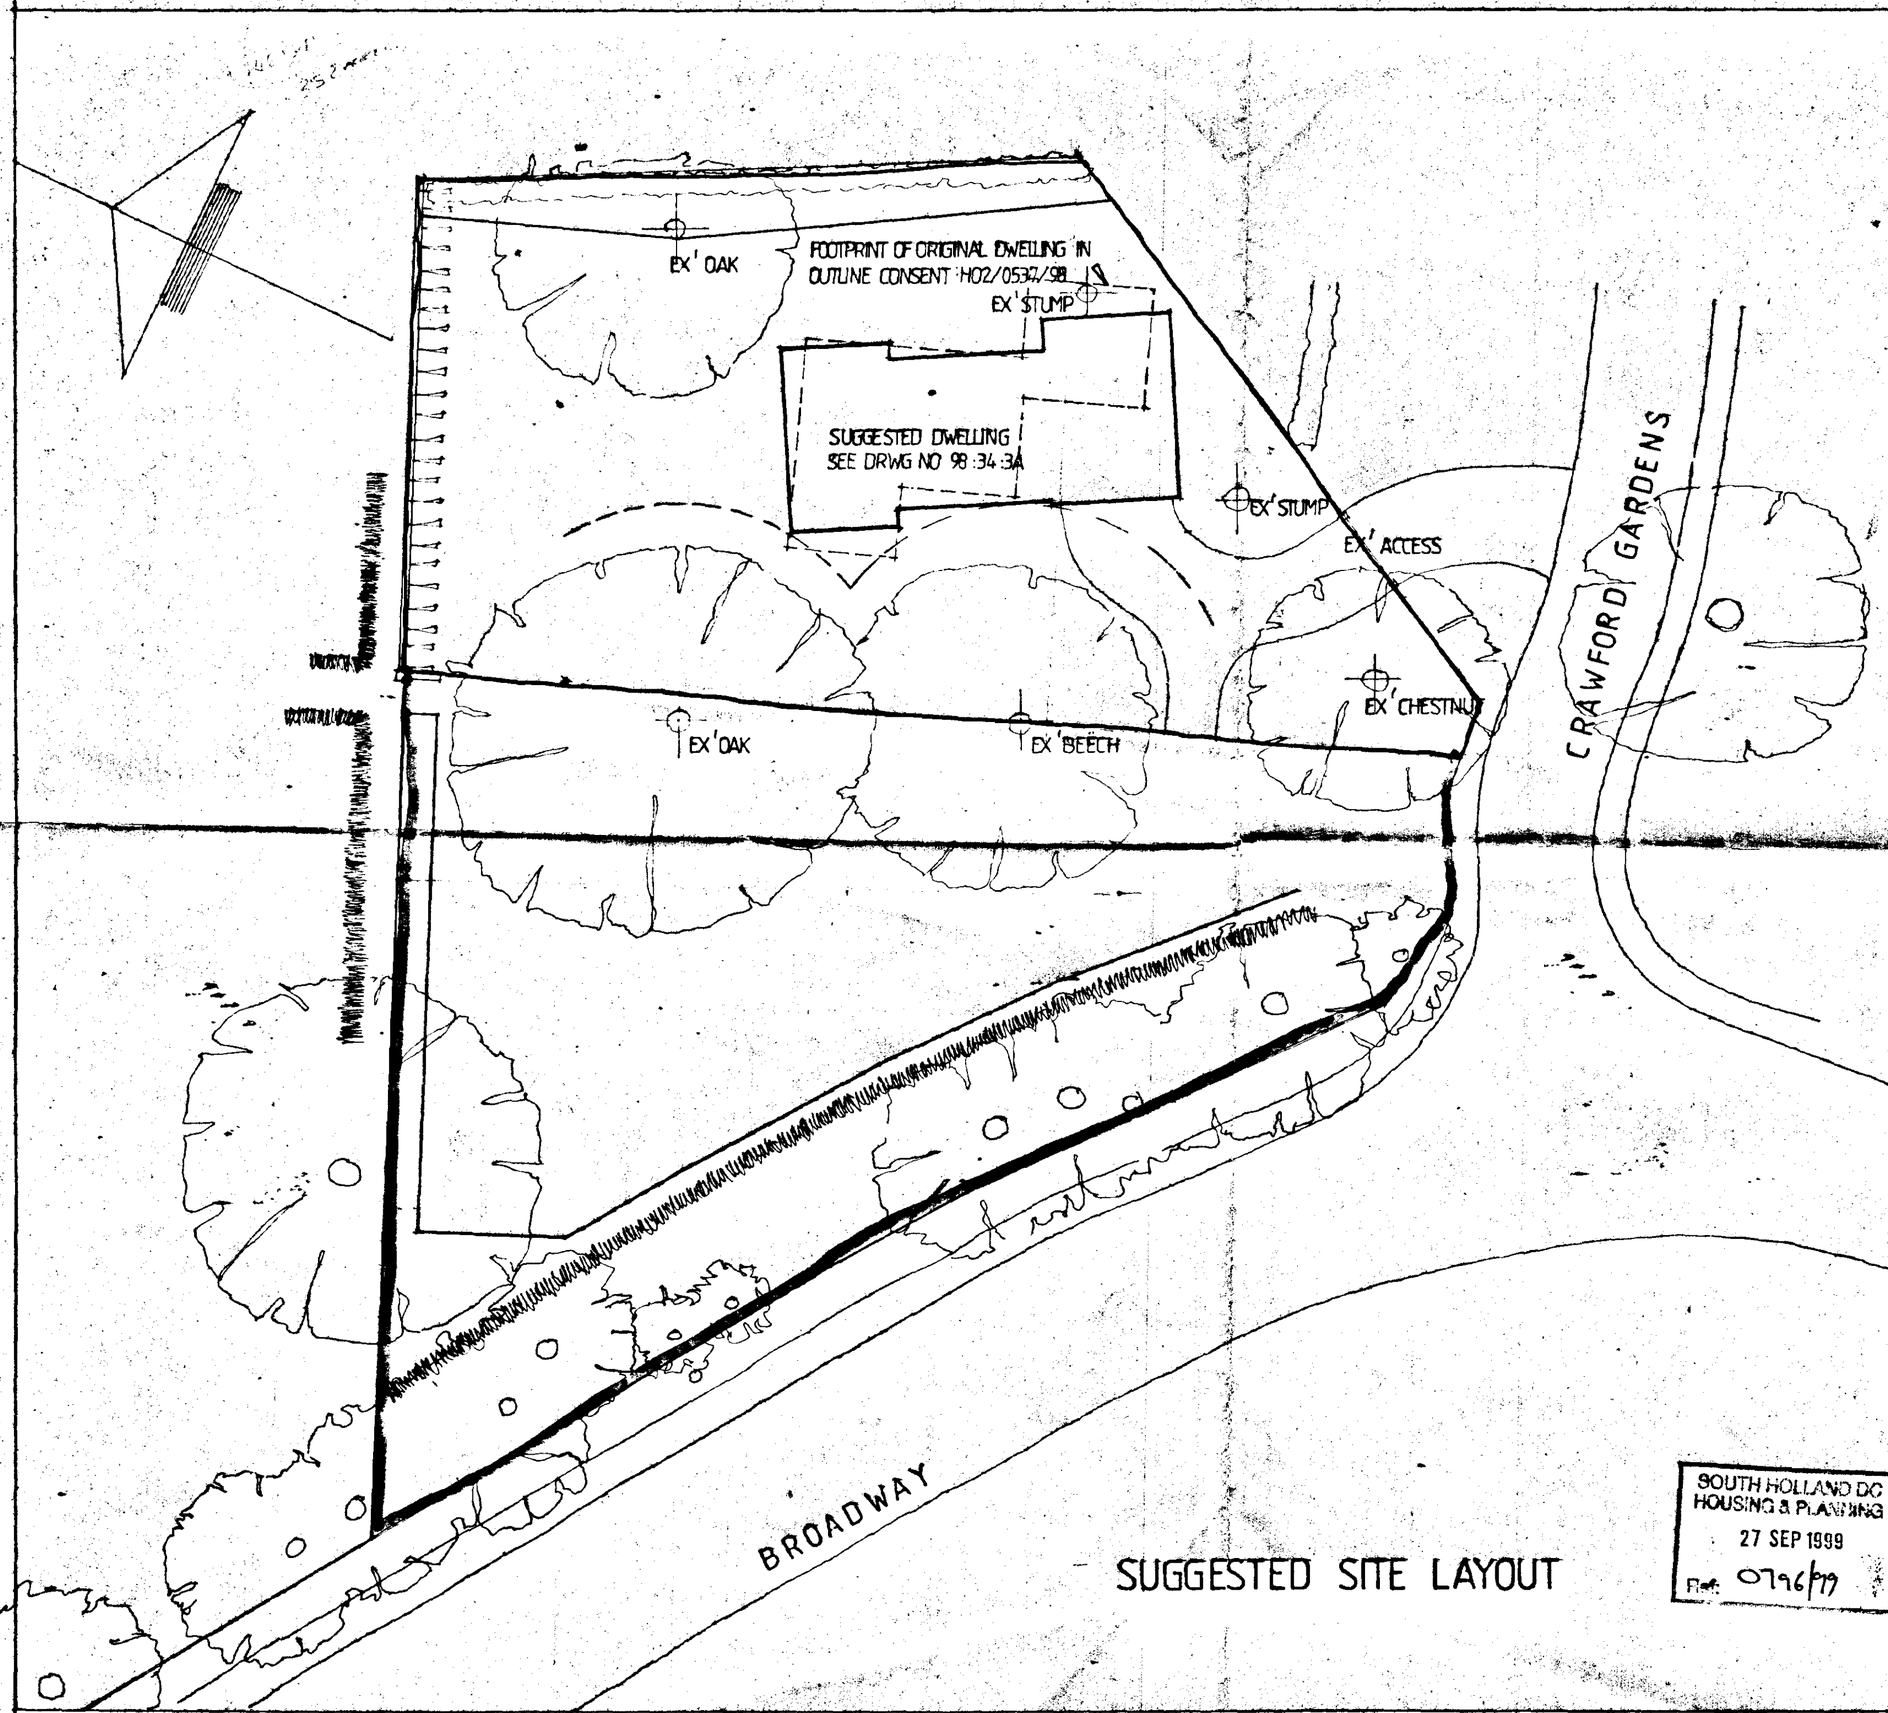

SUGGESTED SITE LAYOUT

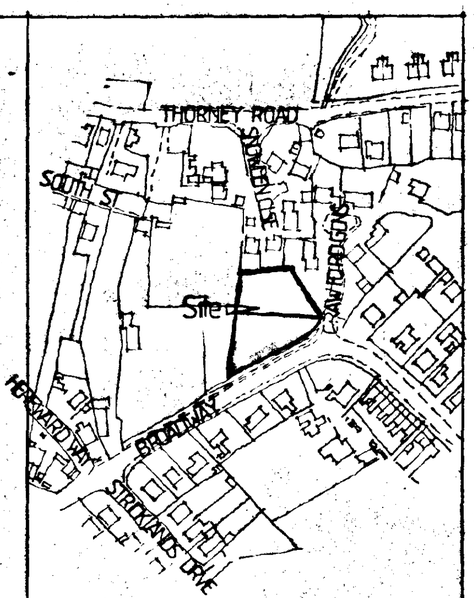

SITE LOCATION 1:2500

SOUTH HOLLAND DC
HOUSING & PLANNING
27 SEP 1999
Ref: 0796/99

G M RIDDINGTON ESQ
OUTLINE APPLICATION FOR RESIDENTIAL DEVELOPMENT (ONE PLOT) OFF BROADWAY CROWLAND LINCS

REVISED PROPOSALS

DRAWING NO	98:34:4
DATE	JULY 1999
SCALE	
AMENDMENTS	

BARNHAY DESIGN SERVICES
ARCHITECTURAL TECHNOLOGISTS
'THE LIMES' COWBRIDGE BOSTON
LINCOLNSHIRE PE 22 7AY
TELEPHONE / FAX 01205 367185