


EXISTING FRONT ELEVATION (SOUTH)

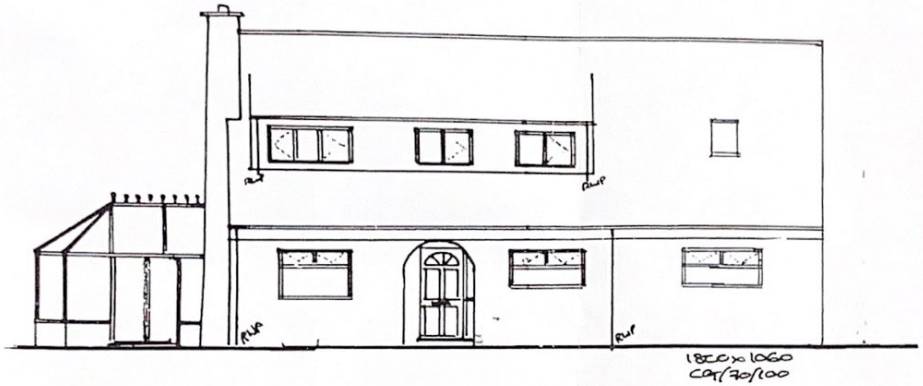


EXISTING REAR ELEVATION (NORTH)

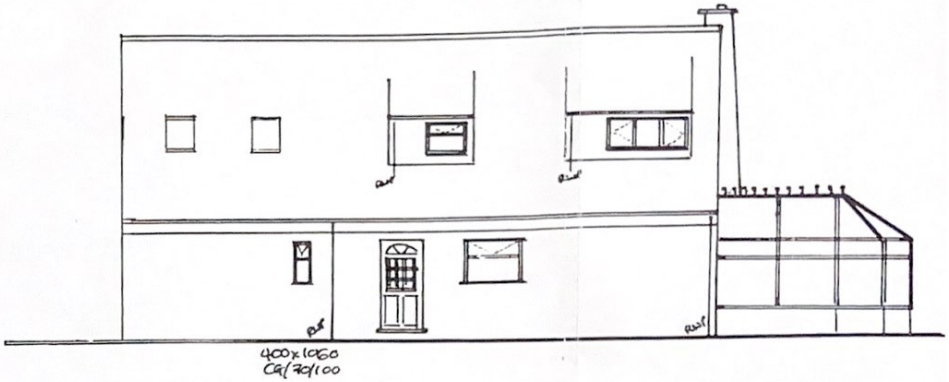

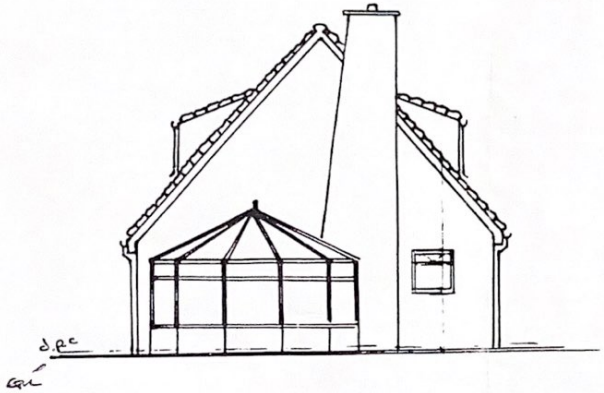

EXISTING SIDE ELEVATION (WEST)

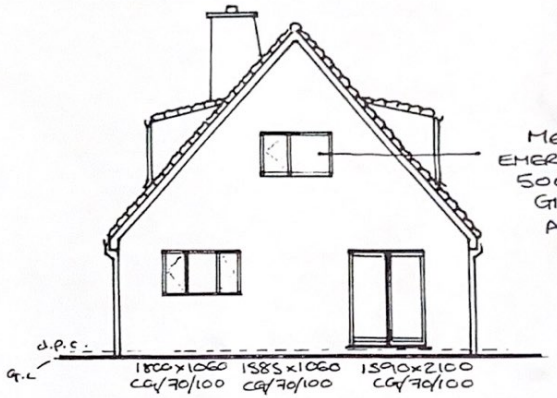

EXISTING SIDE ELEVATION (EAST)

MEANS OF EMERGENCY ESCAPE 500MM WIDE SIDE OPENER GIVING MEANS OF ESCAPE AREA OF 0.50M², POSITIONED NO MORE THAN 1100MM FROM FINISHED FLOOR LEVEL

EXTENSION – 1 LOW ROAD	DRAWN BY CL 28/04/2021	EXISTING ELEVATIONS	MR + MRS LEATLEY	DRAWING NO	C-315	SCALE 1:100