
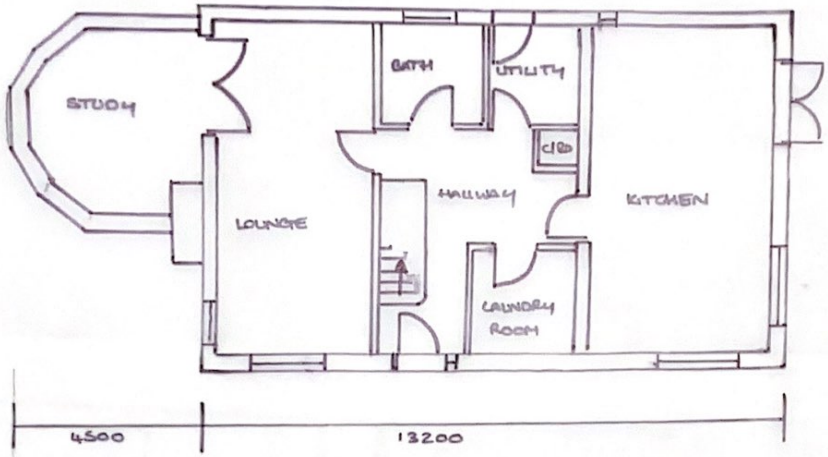


EXISTING GROUND FLOOR PLAN

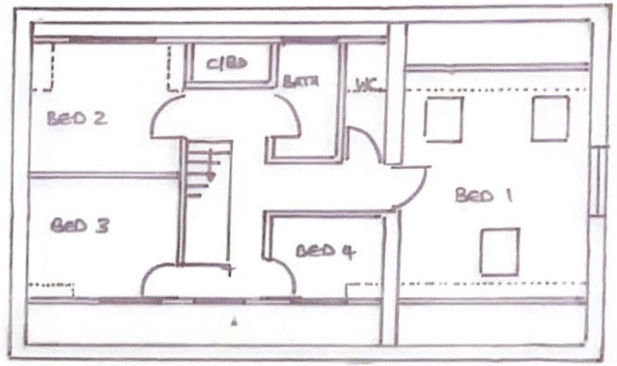

EXISTING FIRST FLOOR PLAN

EXISTING FLOORPLANS

NOTES:

All dimensions must be checked on site and not scaled from this drawing.

Client: MR & MRS LEFTLEY

Job Title: 1 LOW ROAD - EXTENSION

Scale: 1:100

Drawn by: CL

Date: 28/07/2021

Drawing Title: EXISTING FLOORPLANS

Drg No.: C-313

Rev:

A PRODUCT OF THE UNO RANGE – ARCHITECT CAT. No. 7313

420x297mm A3