
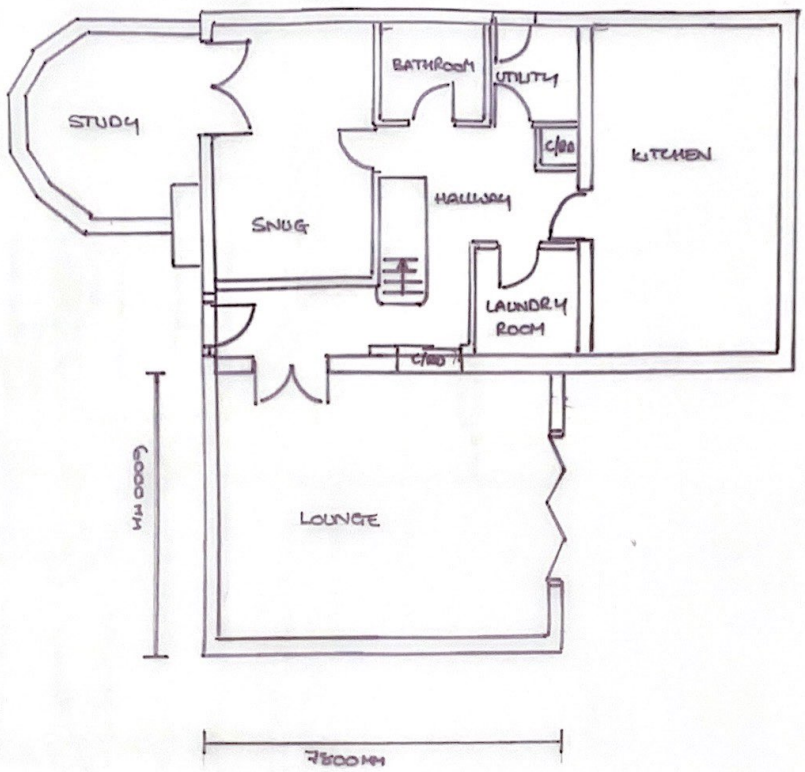


GROUND FLOOR PLAN

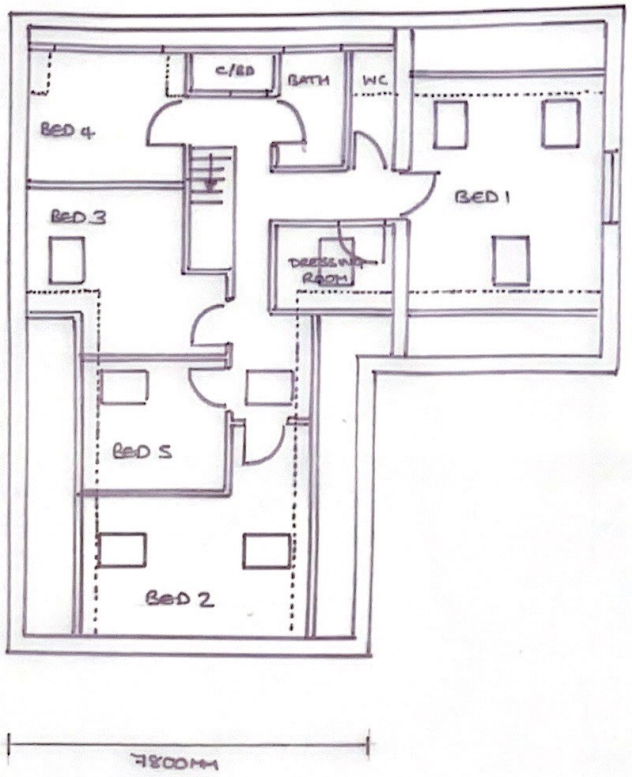

FIRST FLOOR PLAN

PROPOSED FLOORPLANS

NOTES:

All dimensions must be checked on site and not scaled from this drawing.

Client: MR + MRS LEFTLEY

Job Title: 1 LOW ROAD - EXTENSION

Scale: 1:100

Drawn by: CL

Date: 24/07/21

Drawing Title: PROPOSED FLOORPLANS

Drg No.: C-311

Rev:

A PRODUCT OF THE UNO RANGE – ARCHITECT CAT. No. 7313

420x297mm A3