

PROPOSED FRONT ELEVATION

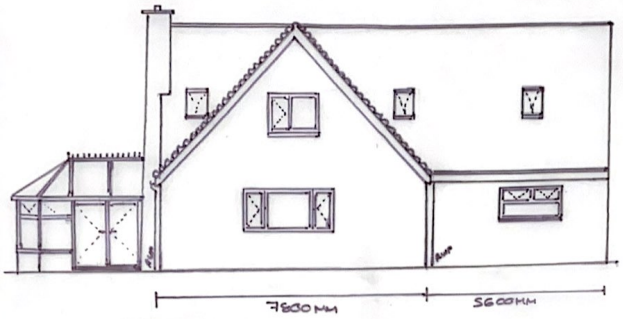

PROPOSED SIDE ELEVATION (WEST)

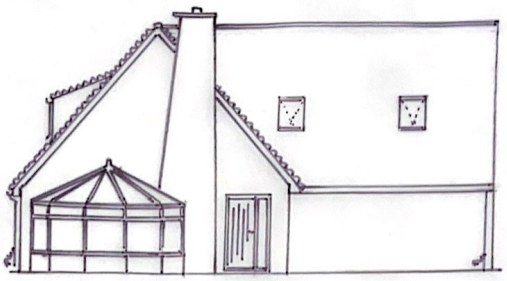

PROPOSED SIDE ELEVATION (EAST)



PROPOSED ELEVATIONS

NOTES:
REAR ELEVATION TO REMAIN UNCHANGED
All dimensions must be checked on site and not scaled from this drawing.

Client: MR + MRS LEFTLEY

Job Title: 1 LOW ROAD - EXTENSION

Scale: 1:100

Drawn by: CL

Date: 24/09/21

Drawing Title: ELEVATIONS

Drg No.: C-310

Rev:

A PRODUCT OF THE UNO RANGE - ARCHITECT CAT. No. 7313

420x297mm A3