


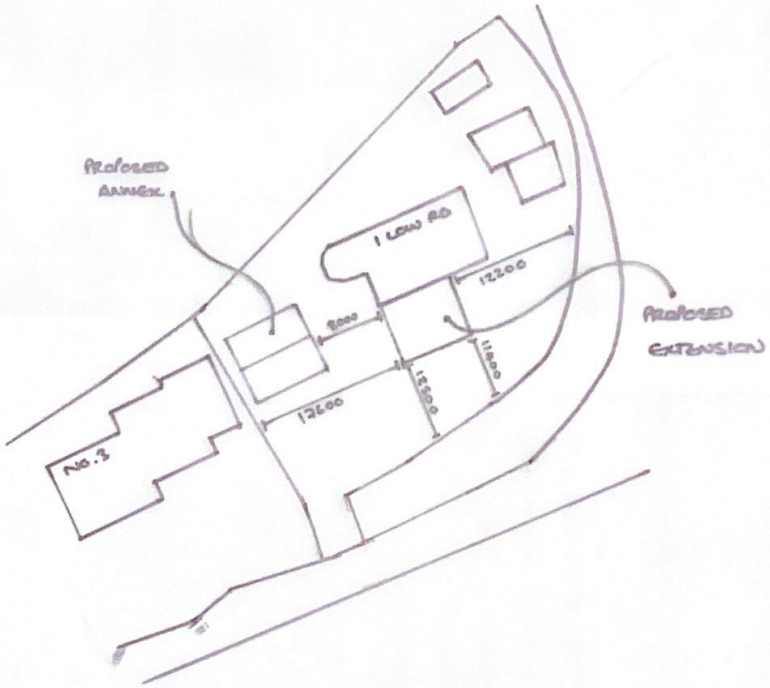

SITE PLAN / BLOCK PLAN WITH DIMENSIONS

NOTES:

All dimensions must be checked on site and not scaled from this drawing.

Client: MR + MRS LEFTLEY

Job Title: 1 LOW ROAD - EXTENSION

Scale: 1:500

Drawn by: CL

Date: 28/09/2021

Drawing Title: SITE / BLOCK PLAN WITH DIMENSIONS

Drg No.: C314

Rev:

A PRODUCT OF THE UNO RANGE - ARCHITECT CAT. No. 7313

420x297mm A3