

Alan Hornsby
Architectural Services Ltd
Little Acre, Peak Hill, Cowbit,
Spalding, Lincs. PE12 6AW
Tel Holbeach (01406) 380591
Fax 01406 380591


SKETCH DESIGN & PROPOSED EXTENSIONS TO BUNGALOW 'SHAWHURST' ST JAMES BRIDGE, CROWLAND.
MR & MRS BARNABY

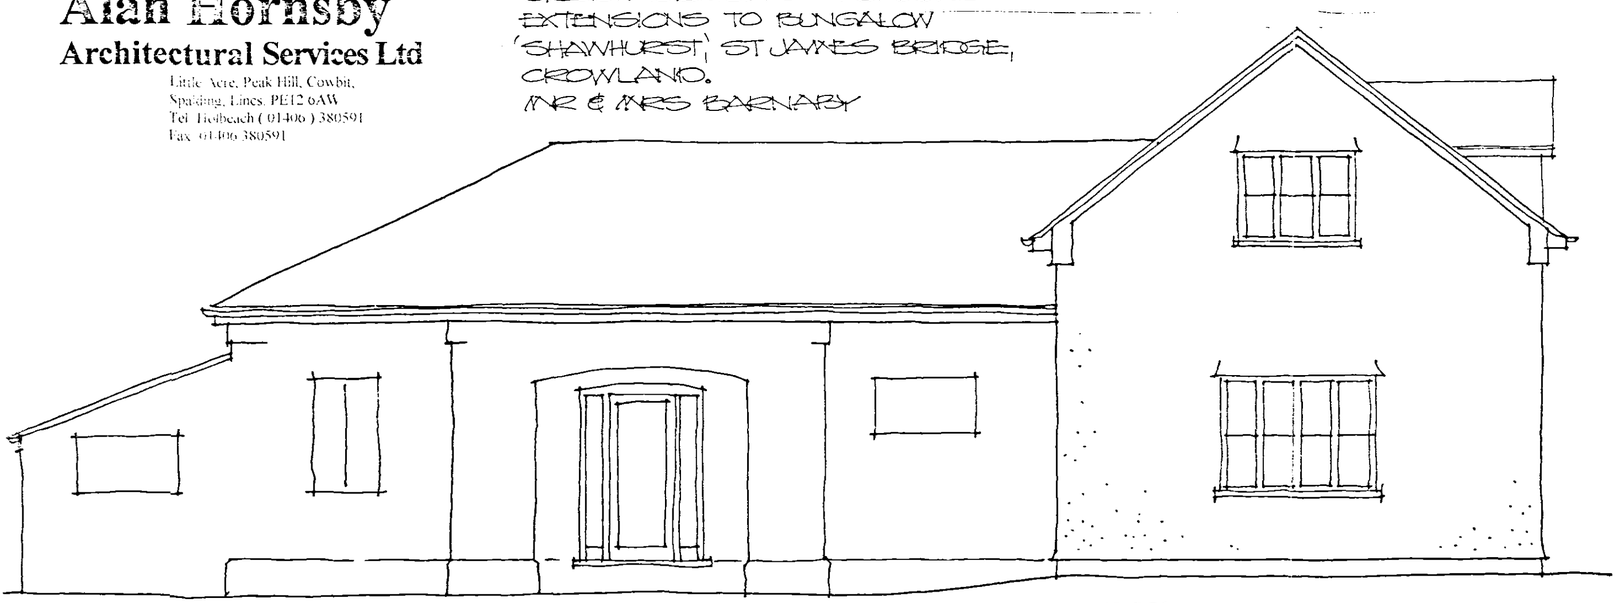

FRONT ELEVATION

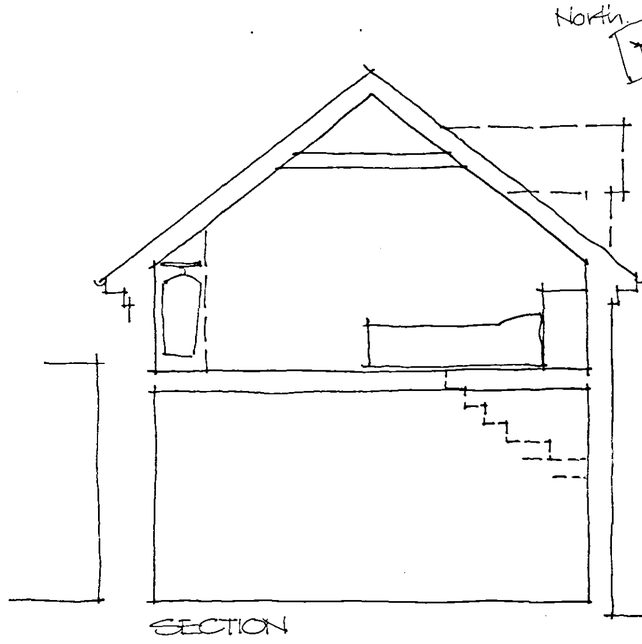

SECTION

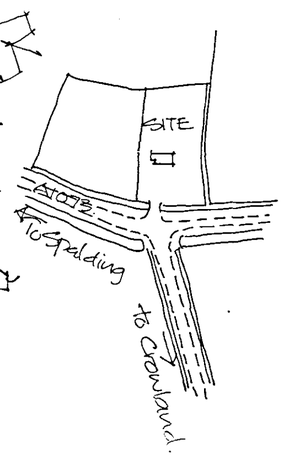

LOCATION PLAN
Scale 1:2500

