


All the dimensions to be checked before work commences.

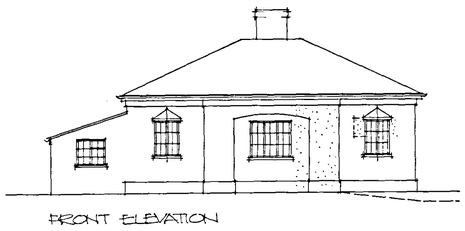


FRONT ELEVATION

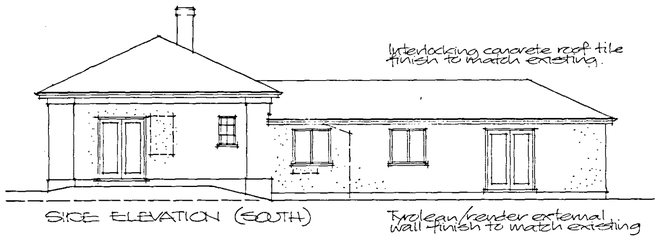


SIDE ELEVATION (SOUTH)

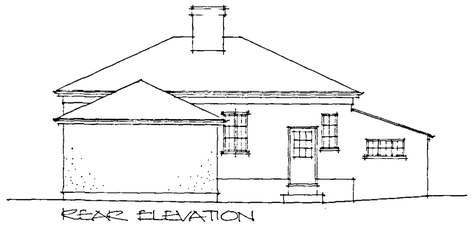


REAR ELEVATION

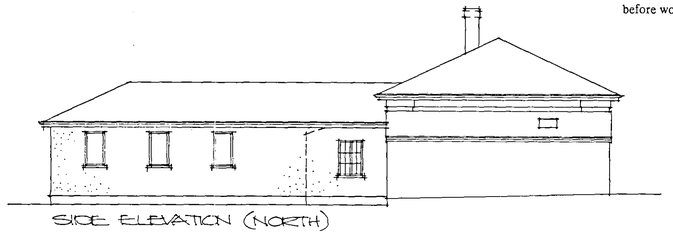


SIDE ELEVATION (NORTH)

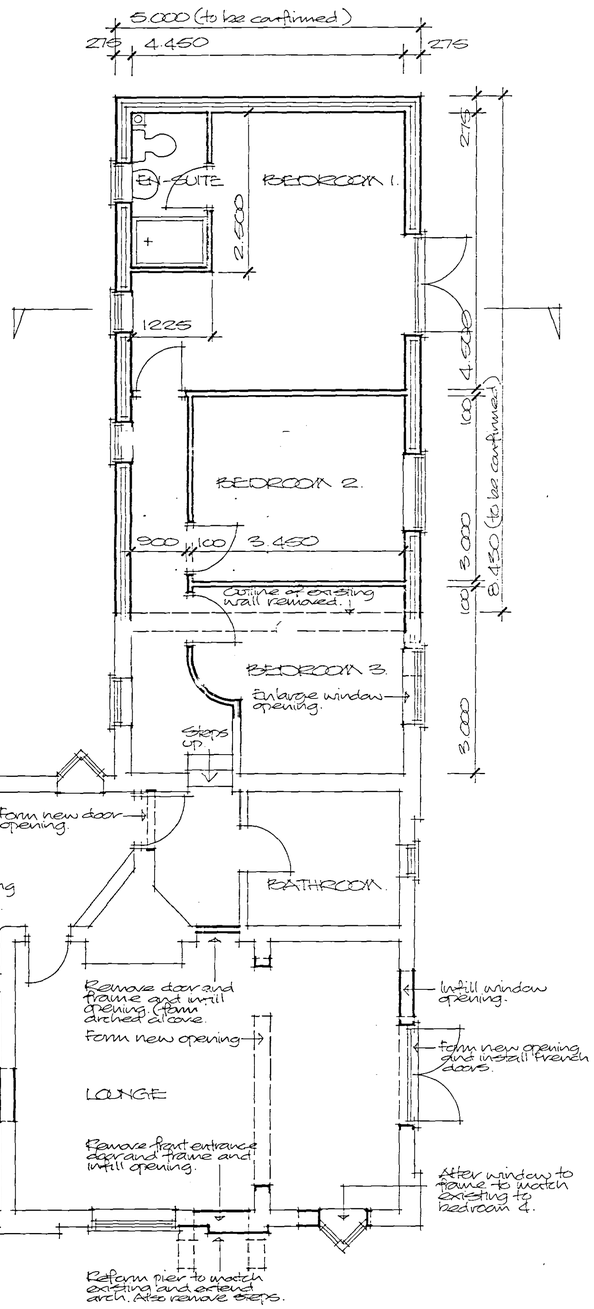


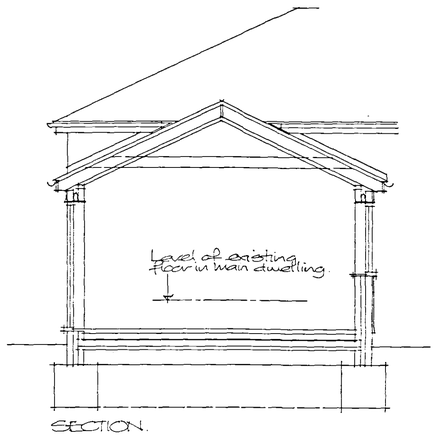

SECTION.

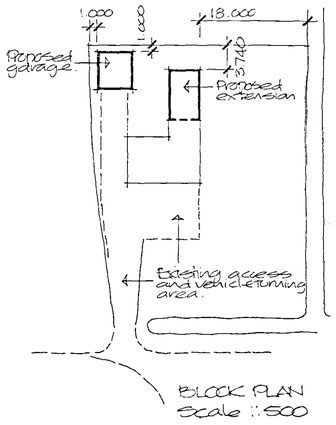

BLOCK PLAN
Scale 1:500

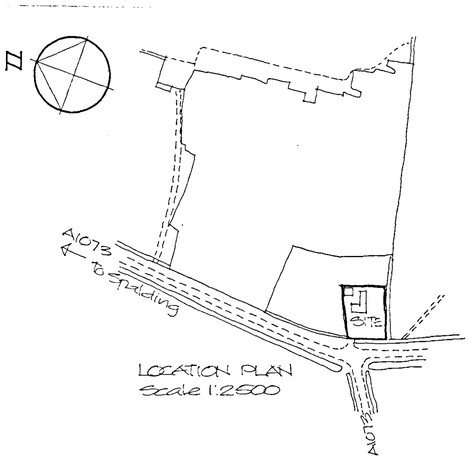

LOCATION PLAN
Scale 1:2500

SHDC
PLANNING & DEVELOPMENT
25 JUL 2006
Ref. 0802/06

AMENDED PLAN
Cat. A1

Amendment:
'A' 706 Hip roof to extension.

Project
PROPOSED EXTENSION AND ALTERATIONS TO COTTAGE 'SHAWHURST' ST. JAMES BRIDGE, CROWLAND.

ALAN HORNSBY
ARCHITECTURAL SERVICES
'Little Acre'
Peak Hill, Cowbit,
Spalding, Lincs. PE12 6AW
Tel. Holbeach (01406) 380591

Client
MR & MRS C.R. BARNABY

Scale 1:50/1:100
Date June 06

Drg. no.
05/25/01A

Summit DS(UK) 0096