

Do not scale off this drawing


All site dimensions to be checked before work commences.

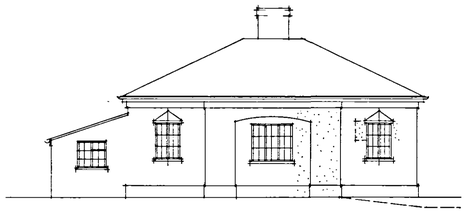


FRONT ELEVATION

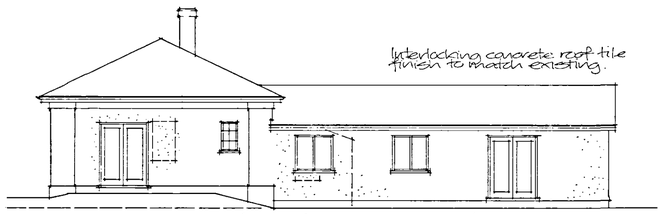


SIDE ELEVATION (SOUTH)

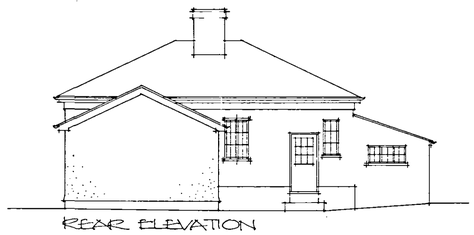


REAR ELEVATION

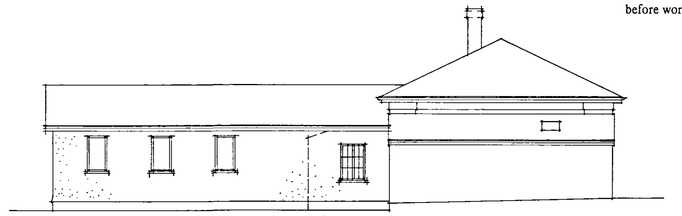


SIDE ELEVATION (NORTH)

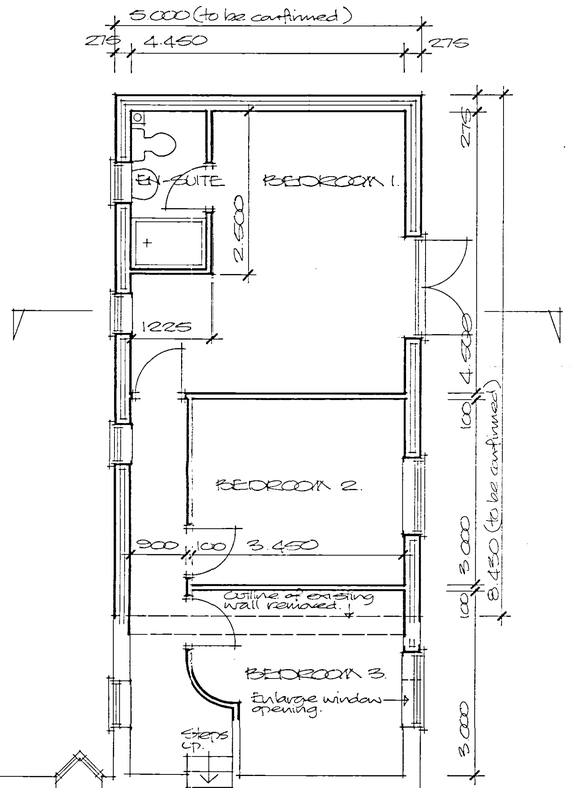


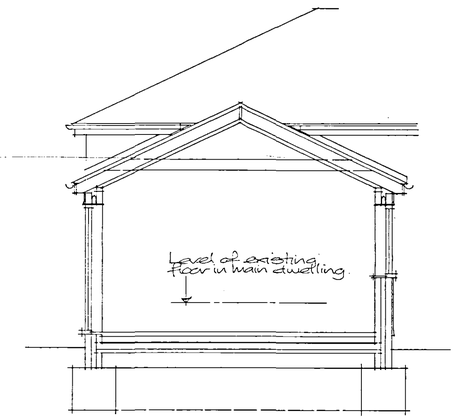

SECTION.

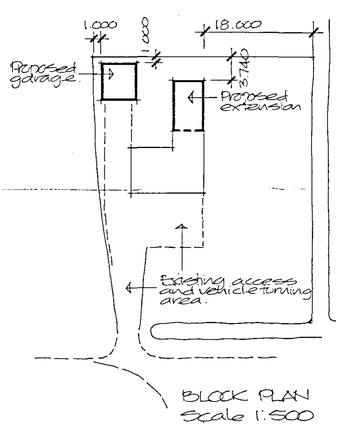

BLOCK PLAN
Scale 1:500

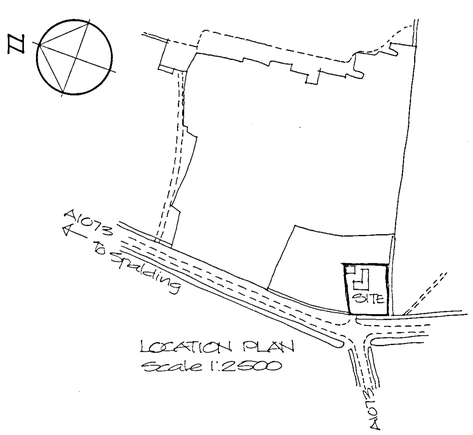

LOCATION PLAN
Scale 1:2500

SUPERSEDED

SHDC
PLANNING & DEVELOPMENT
- 8 JUN 2006
P.A. 0802/06

DETERMINED

Project
PROPOSED EXTENSION AND ALTERATIONS TO COTTAGE 'SHAWHURST' ST. JAMES BRIDGE, CROWLAND.

ALAN HORNSBY
ARCHITECTURAL SERVICES
'Little Acre'
Peak Hill, Cowbit,
Spalding, Lincs. PE12 6AW
Tel. Holbeach (01406) 380591

Client
MR & MRS C.R. BARNABY

Scale 1:50/1:100
Date June 06

Drg. no.
05/25/01.

Summit DS(UK) 0096