

DO NOT SCALE THIS DRAWING. THE CONTRACTOR IS DEEMED TO HAVE CHECKED ALL DIMENSIONS ON SITE AND REPORT ANY DISCREPANCIES TO OGLESBY & LIMB LTD.
THE CONTENTS OF THIS DRAWING ARE COVERED BY COPYRIGHT AND REMAIN THE PROPERTY OF OGLESBY & LIMB LTD. WRITTEN APPROVAL MUST BE OBTAINED FROM OGLESBY & LIMB LTD PRIOR TO DUPLICATION OR REPRODUCTION OF THIS DRAWING OR ITS CONTENTS.
ANY DIMENSIONS NOT SHOWN ARE TO BE CHECKED AND AGREED WITH OGLESBY & LIMB LTD.

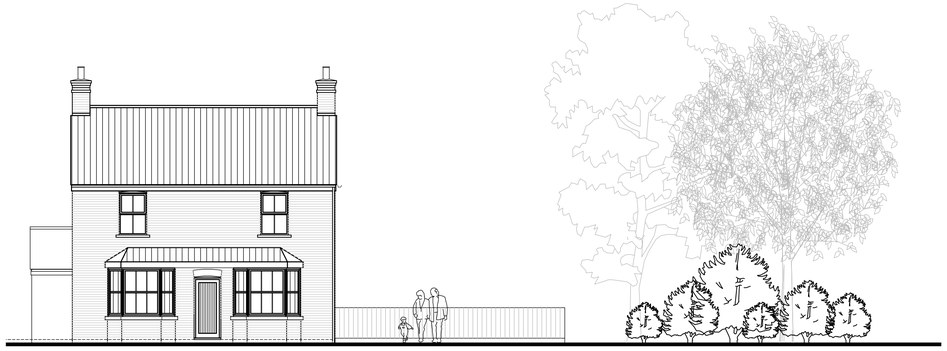

South Elevation as existing
Scale 1:100



North Elevation as existing
Scale 1:100

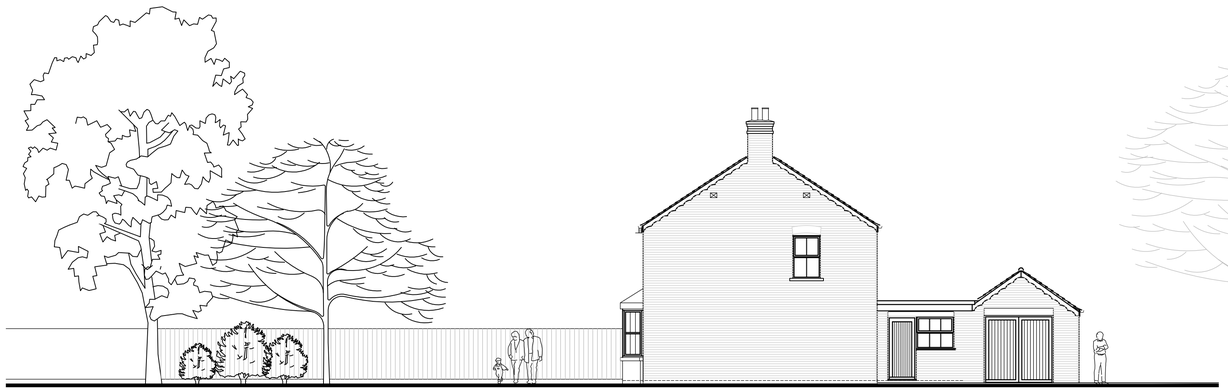


East Elevation as existing
Scale 1:100





West Elevation as existing
Scale 1:100

Landscaping and other context shown for illustrative purposes only.

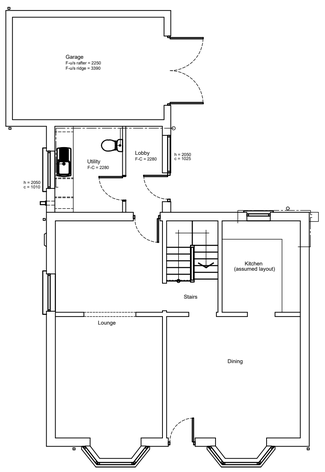


Ground Floor Plan as existing
Scale 1:100

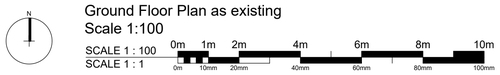

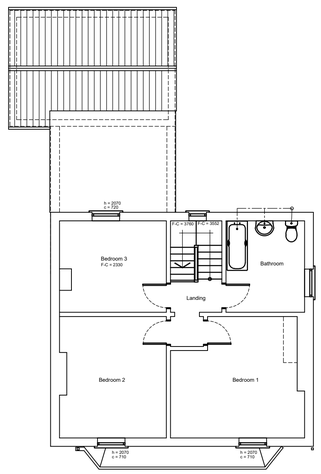

First Floor Plan as existing
Scale 1:100

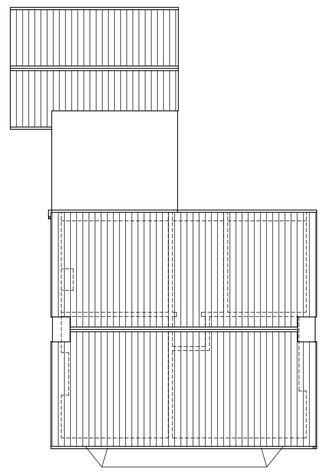

Roof Finishes Plan as existing
Scale 1:100

Ref.	Date	Description	Initial
-	26.07.22	Drawing number corrected from 02 to 03.	ajo

Oglesby & Limb Ltd
Chartered Architect
Suite 1, Market Chambers
12 Market Place, Spalding, Lincs
PE11 1SL
Tel: 01775 761196
e-mail: design@o-l-ltd.co.uk

Client:
Decoy Holdings

Project:
Proposed works to Little Lodge
Cloot Drove
Crowland
PE6 0JH

Drawing Title:
Plans and elevations as existing

GENERAL ISSUE

Date:	Scale:
May 2022	as shown
Drawn by: ajo	Checked by: cls

Drawing Number:	Rev:
A1598-03	-