


South Elevation as proposed
Scale 1:100

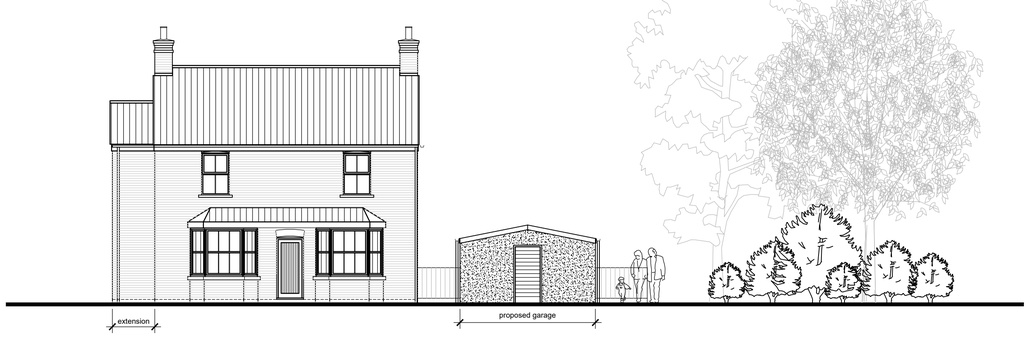

North Elevation as proposed
Scale 1:100




East Elevation as proposed
Scale 1:100




West Elevation as proposed
Scale 1:100

Landscaping and other context shown for illustrative purposes only.

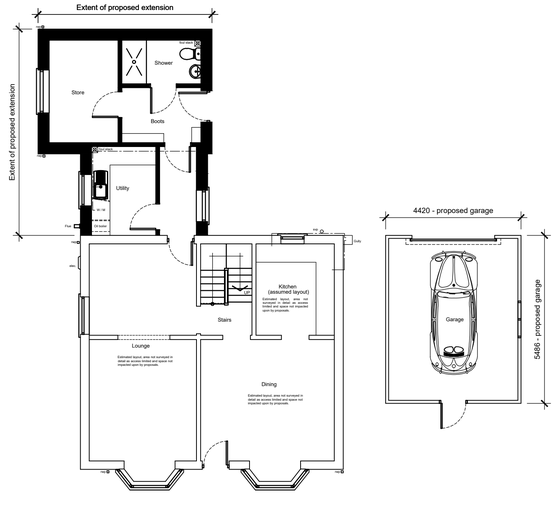


Ground Floor Plan as proposed
Scale 1:100

SCALE 1 : 100
SCALE 1 : 1
0m 1m 2m 4m 6m 8m 10m
0m 10mm 20mm 40mm 60mm 80mm 100mm

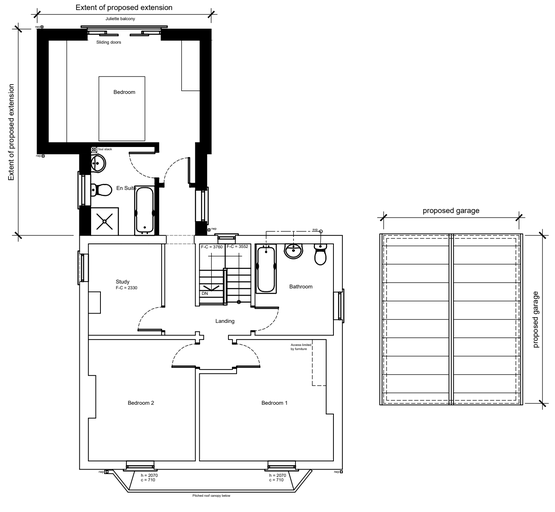

First Floor Plan as proposed
Scale 1:100

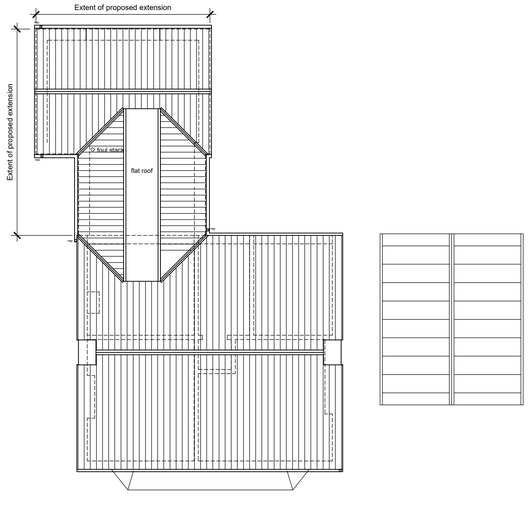

Roof Finishes Plan as proposed
Scale 1:100

DO NOT SCALE THIS DRAWING. THE CONTRACTOR IS DEEMED TO HAVE CHECKED ALL DIMENSIONS ON SITE AND REPORT ANY DISCREPANCIES TO OGLESBY & LIMB LTD.
THE CONTENTS OF THIS DRAWING ARE COVERED BY COPYRIGHT AND REMAIN THE PROPERTY OF OGLESBY & LIMB LTD. WRITTEN APPROVAL MUST BE OBTAINED FROM OGLESBY & LIMB LTD PRIOR TO DUPLICATION OR REPRODUCTION OF THIS DRAWING OR ITS CONTENTS.
ANY DIMENSIONS NOT SHOWN ARE TO BE CHECKED AND AGREED WITH OGLESBY & LIMB LTD.

Ref.	Date	Description	Initial
P01	26.07.22	Drawing status updated to PLANNING APPLICATION ISSUE.	ajo
pr3	18.07.22	Updated to client's comments received 05.07.22 as follows: Lounge / study label corrected. Store labeled at GFL in extension. Balcony omitted in favour of Juliette balcony and sliding doors. Detached garage added.	ajo
pr2	04.07.22	Updated to client's comments received 20.06.22 as follows: Ensuite WC and WHB positions swapped.	ajo

Oglesby & Limb Ltd
Chartered Architect
Suite 1, Market Chambers
12 Market Place, Spalding, Lincs
PE11 1SL
Tel: 01775 761196
e-mail: design@o-l-ltd.co.uk

Client:
Decoy Holdings

Project:
Proposed works to Little Lodge
Cloot Drove
Crowland
PE6 0JH

Drawing Title:
Plans and elevations as proposed

PLANNING APPLICATION ISSUE

Date:	Scale:
May 2022	as shown
Drawn by: ajo	Checked by: cls

Drawing Number:	Rev:
A1598-11	P01