

Specification:


Replace existing timber framed sliding sash window frames with new white UPVC framed sliding sash window frames to front elevation as manufactured by Masterframe windows ltd tel. 01376 510410
Window frame type/design to be from Bygone collection.

Retain existing stone surrounds, cills and heads

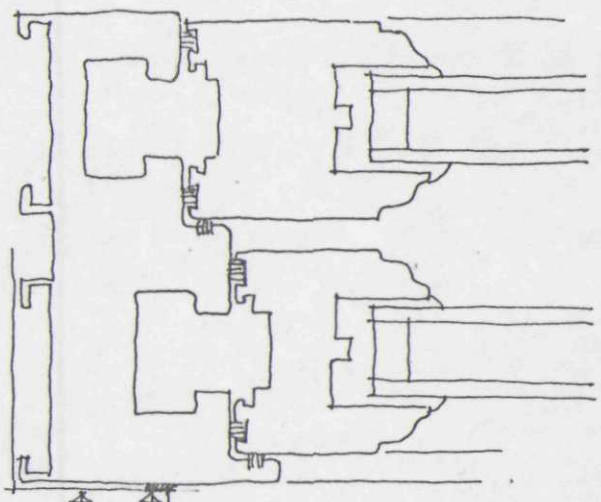

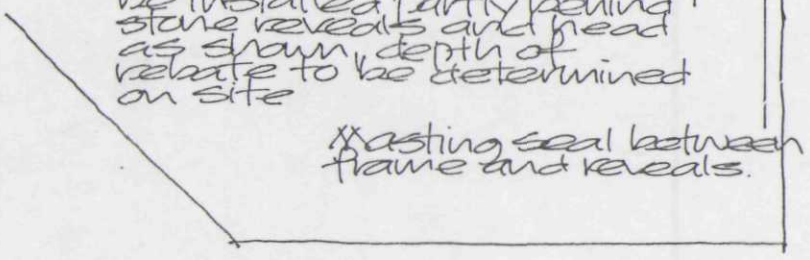


PLAN DETAIL
Scale 1:20

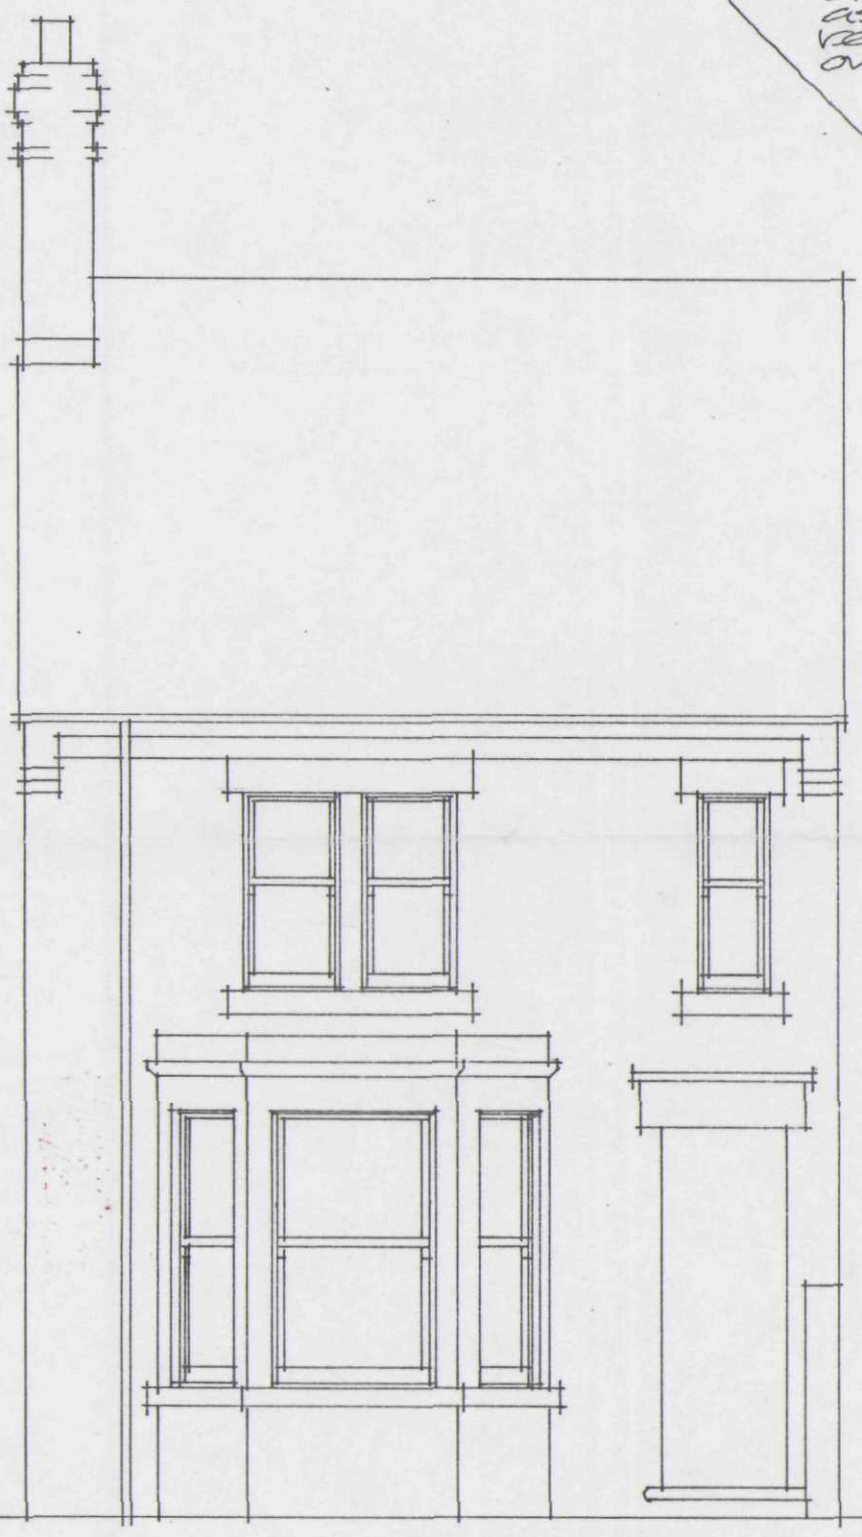

ELEVATION AS PROPOSED




BLOCK PLAN
Scale 1:500

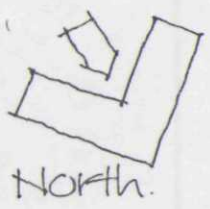



LOCATION PLAN
Scale 1:1250

PROPOSED REPLACEMENT OF WINDOWS TO FRONT ELEVATION (ARTICLE 4)
68 WEST STREET, CROWLAND.
MR. S. RUDD.

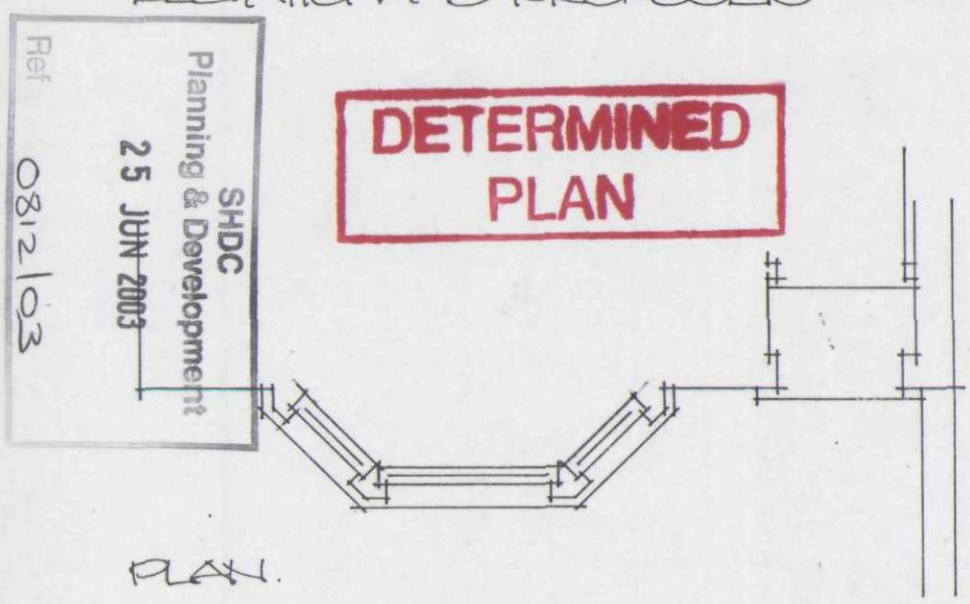

PLAN.

Alan Hornsby
Architectural Services
Little Acre, Peak Hill, Cowbit,
Spalding, Lincs. PE12 6AW
Tel: Holbeach (01406) 380591

Scale 1:50 June 03 Drg. no. CB/33/01