

A3



FRONT ELEVATION 1:100

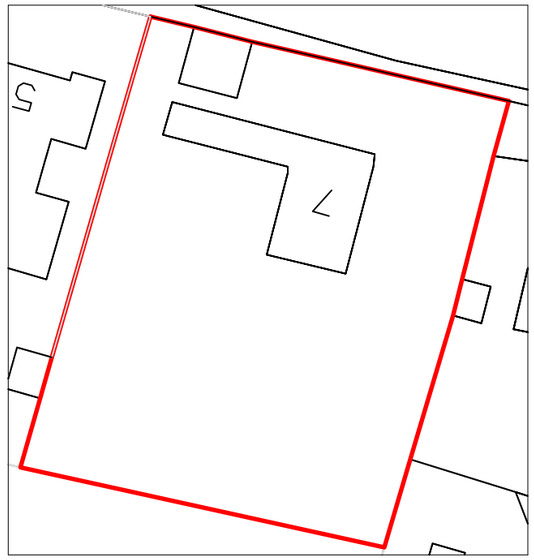

BLOCK PLAN 1:500

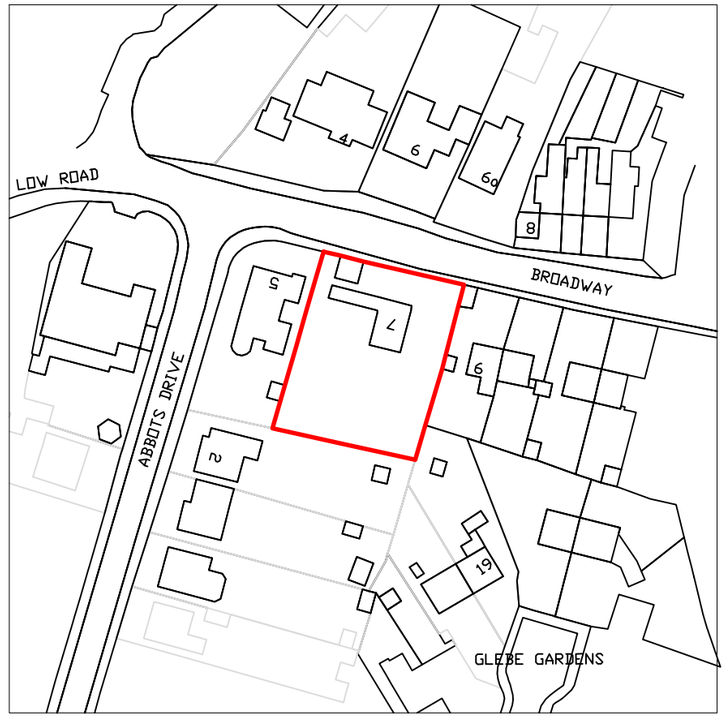

LOCATION PLAN 1:1250

N

(1:500) m
0 10 20 30
0 25 50 75
(1:1250) m

SCALE 1:100
0 1 2 3 4 5m



WEST SIDE ELEVATION 1:100



REAR ELEVATION 1:100

Project:
Single Storey Extension at
7 Broadway, Crowland,
Peterborough PE6 0BJ.
for Mr. & Mrs. Nolan

Drawing Title:
Existing Elevations & Location Plans

Scale:	As Shown	Date:	19 Aug 2019
Drawing No:	PN/0819/01	Revision:	-

Revisions:

BUILDING DESIGN & TECHNICAL SERVICES
13 Chancery Lane, Eye, Peterborough PE6 7YF
Tel : 01733 222680 or 07592 398432
email : davesetch@live.co.uk

© Crown copyright. All rights reserved.
DO NOT SCALE THIS DRAWING