
A3

Road

Footpath

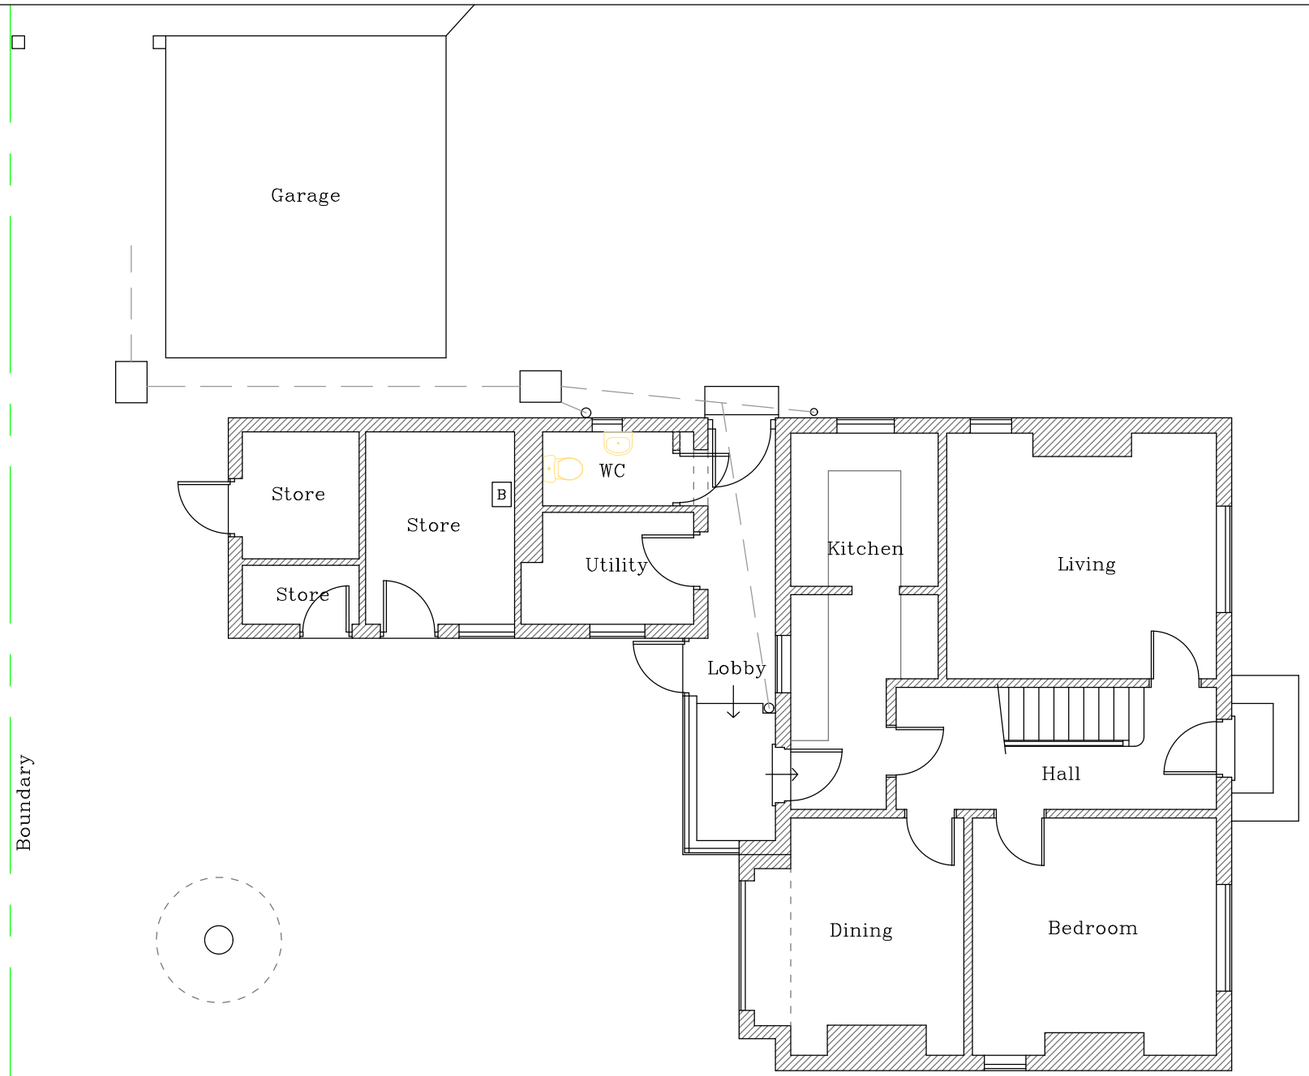

GROUND FLOOR PLAN 1:100

SCALE 1:100

0 1 2 3 4 5m

Project:
Single Storey Extension at
7 Broadway, Crowland,
Peterborough PE6 0BJ.
for Mr. & Mrs. Nolan

Drawing Title:
Existing Ground Floor Plan

Scale: 1:100

Date: 19 Aug 2019

Drawing No: PN/0819/02

Revision: -

Revisions:

BUILDING DESIGN & TECHNICAL SERVICES
13 Chancery Lane, Eye, Peterborough PE6 7YF
Tel : 01733 222680 or 07592 398432
email : davesetch@live.co.uk

© Crown copyright. All rights reserved.
DO NOT SCALE THIS DRAWING