




SOUTH

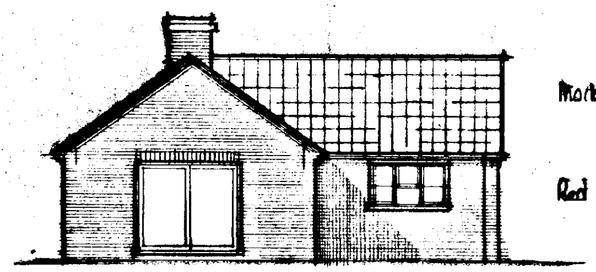


WEST

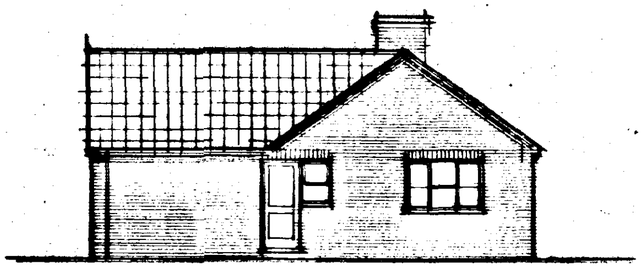

EAST

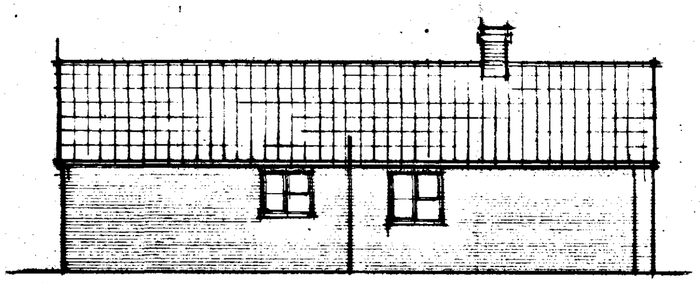

NORTH

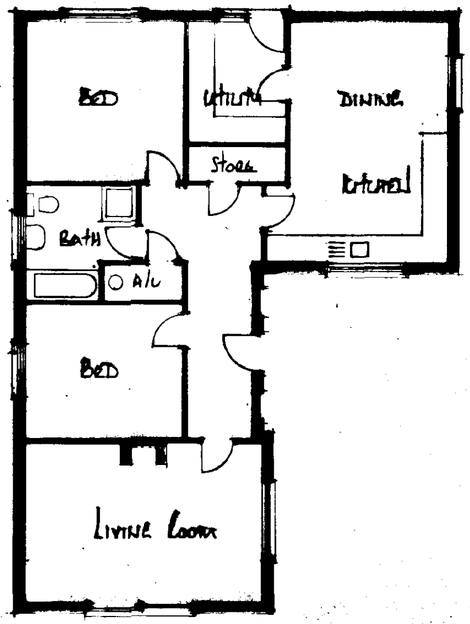


GROUND FLOOR PLAN

Marley Mendip farmhouse orange

Red multi stock facing brick

No 11.

2·1m high close boarded fence

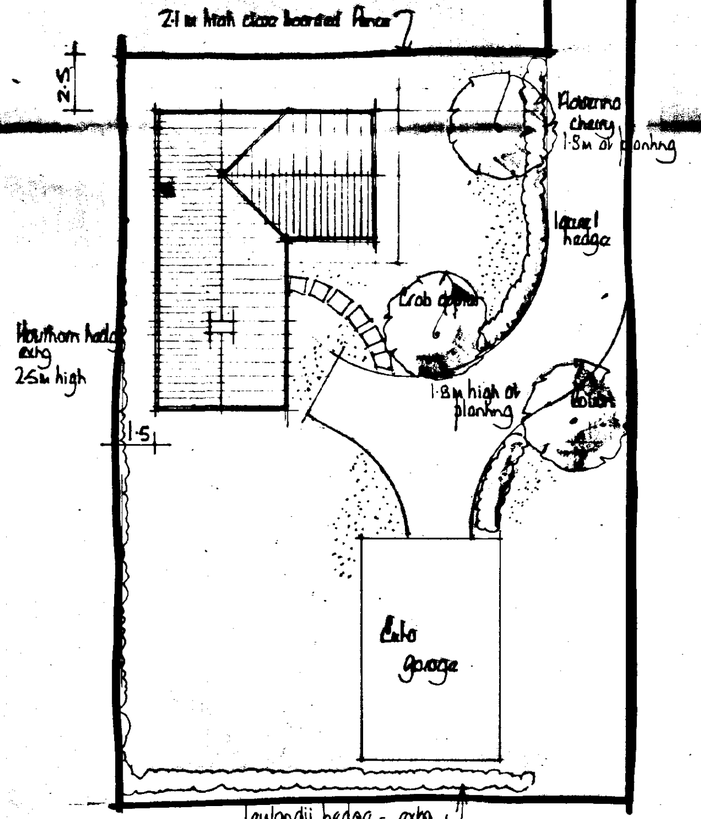

SOUTH HOLLAND DC
HOUSING & PLANNING
25 JUL 1997
Ref: 0832/97/1

close boarded fence

A		
	Date	Revisions

© copyright

East Midlands Design Associates
"Willow Ledge",
Horseshoe Road,
Spalding,
Lincs PE11 3JA
Tel: Spalding (0775) 767966

Client
Mr. P. Weaver.

Job Title
2 Bed Bungalow at the rear of 71 Peterborough Road Crowland

Drawing Title
Plans. Elevations

DETERMINED PLAN

Scale 1:100 & 1:200

Date July 97 | Drawn by AL

Drg No 97/33/01 | Rev