




BLOCK PLAN Scale 1:250

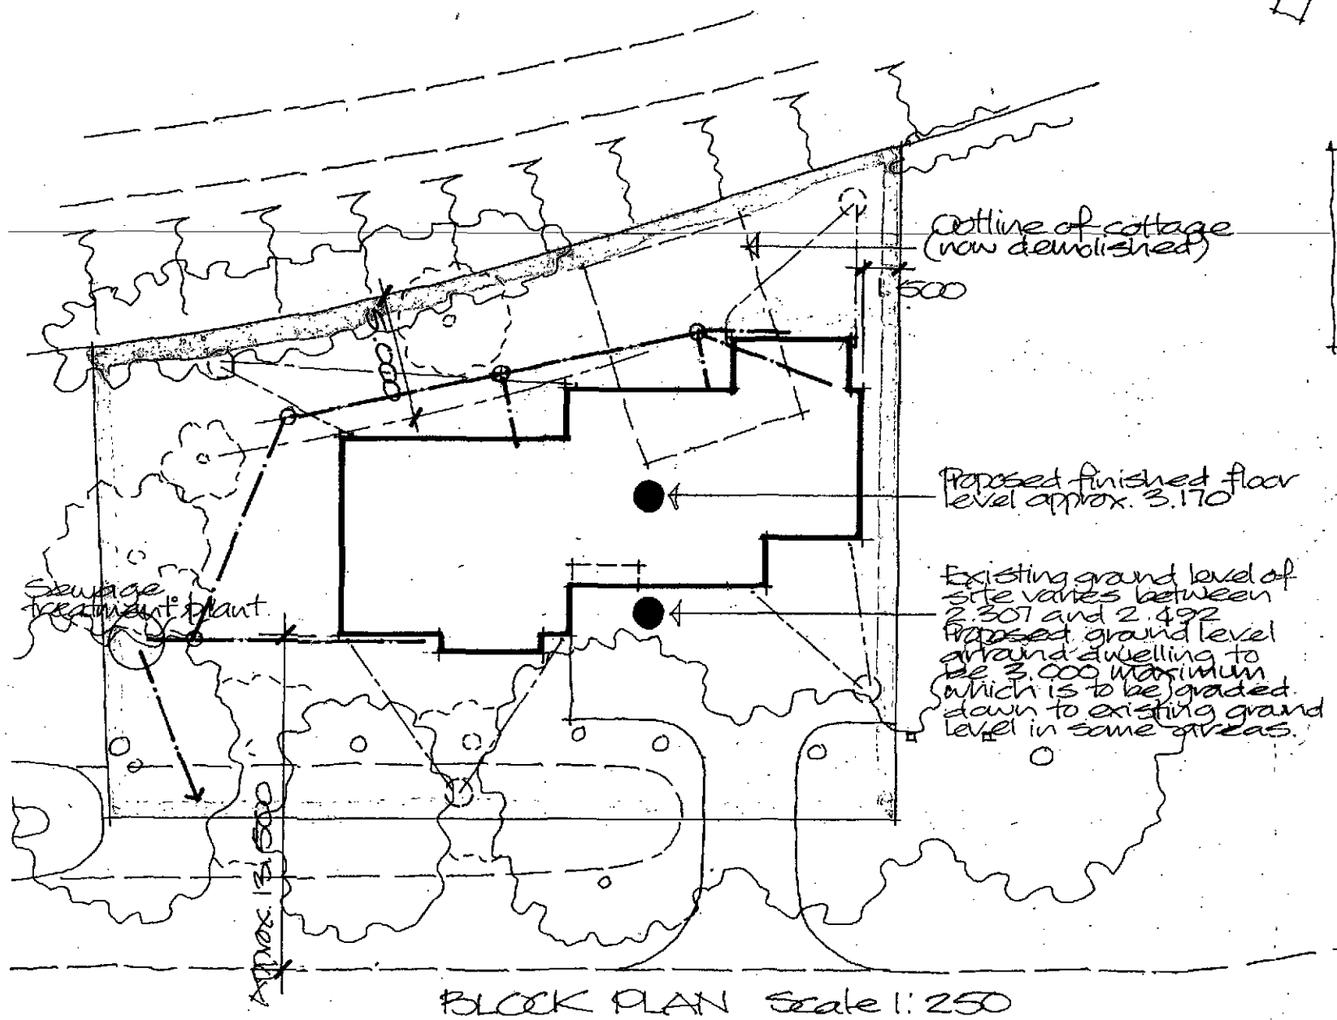

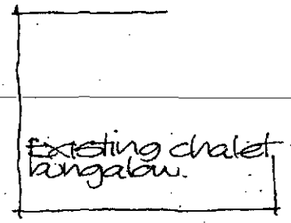

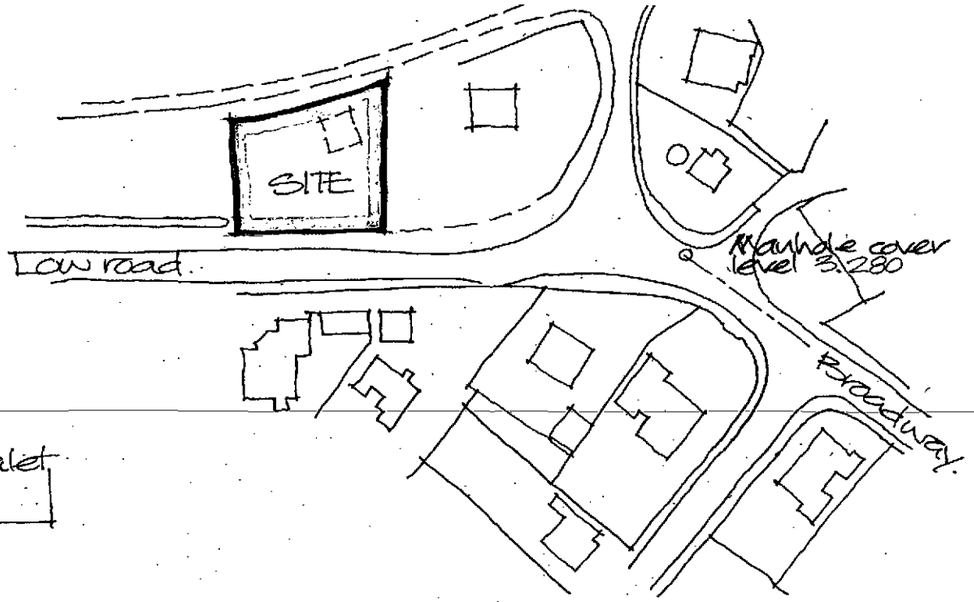

LOCATION PLAN Scale 1:1250

Drainage:
Foul drainage is to connect to a sewage treatment plant of a suitable capacity to suit the size of the proposed dwelling (min. 8 person). The final location is to be determined on site and is to avoid as far as possible any damage to the roots of the retained trees on the site. This also relates to the location of the drain runs for both foul and stormwater drains and soakaways. The outflow from the treatment plant is to connect to the drain run being installed in the piped dike at the front of the site or directly to the existing dike (to be confirmed on site).


PROPOSED BUNGALOW & GARAGE
LOW ROAD, CROWLAND.
MR & MRS C.E. SKINNER

Amendment
'B' October 09 Drainage altered.

DRAWING NUMBER 05/07/06AB
January 2006

SHDC
Planning & Development
21 OCT 2009
Ref: 0833-09

ALAN HORNSBY
ARCHITECTURAL SERVICES LTD
"Little Acre"
Peak Hill, Cowbit,
Spalding, Lincs. PE12 6AW
Tel. Holbeach (01406) 380591

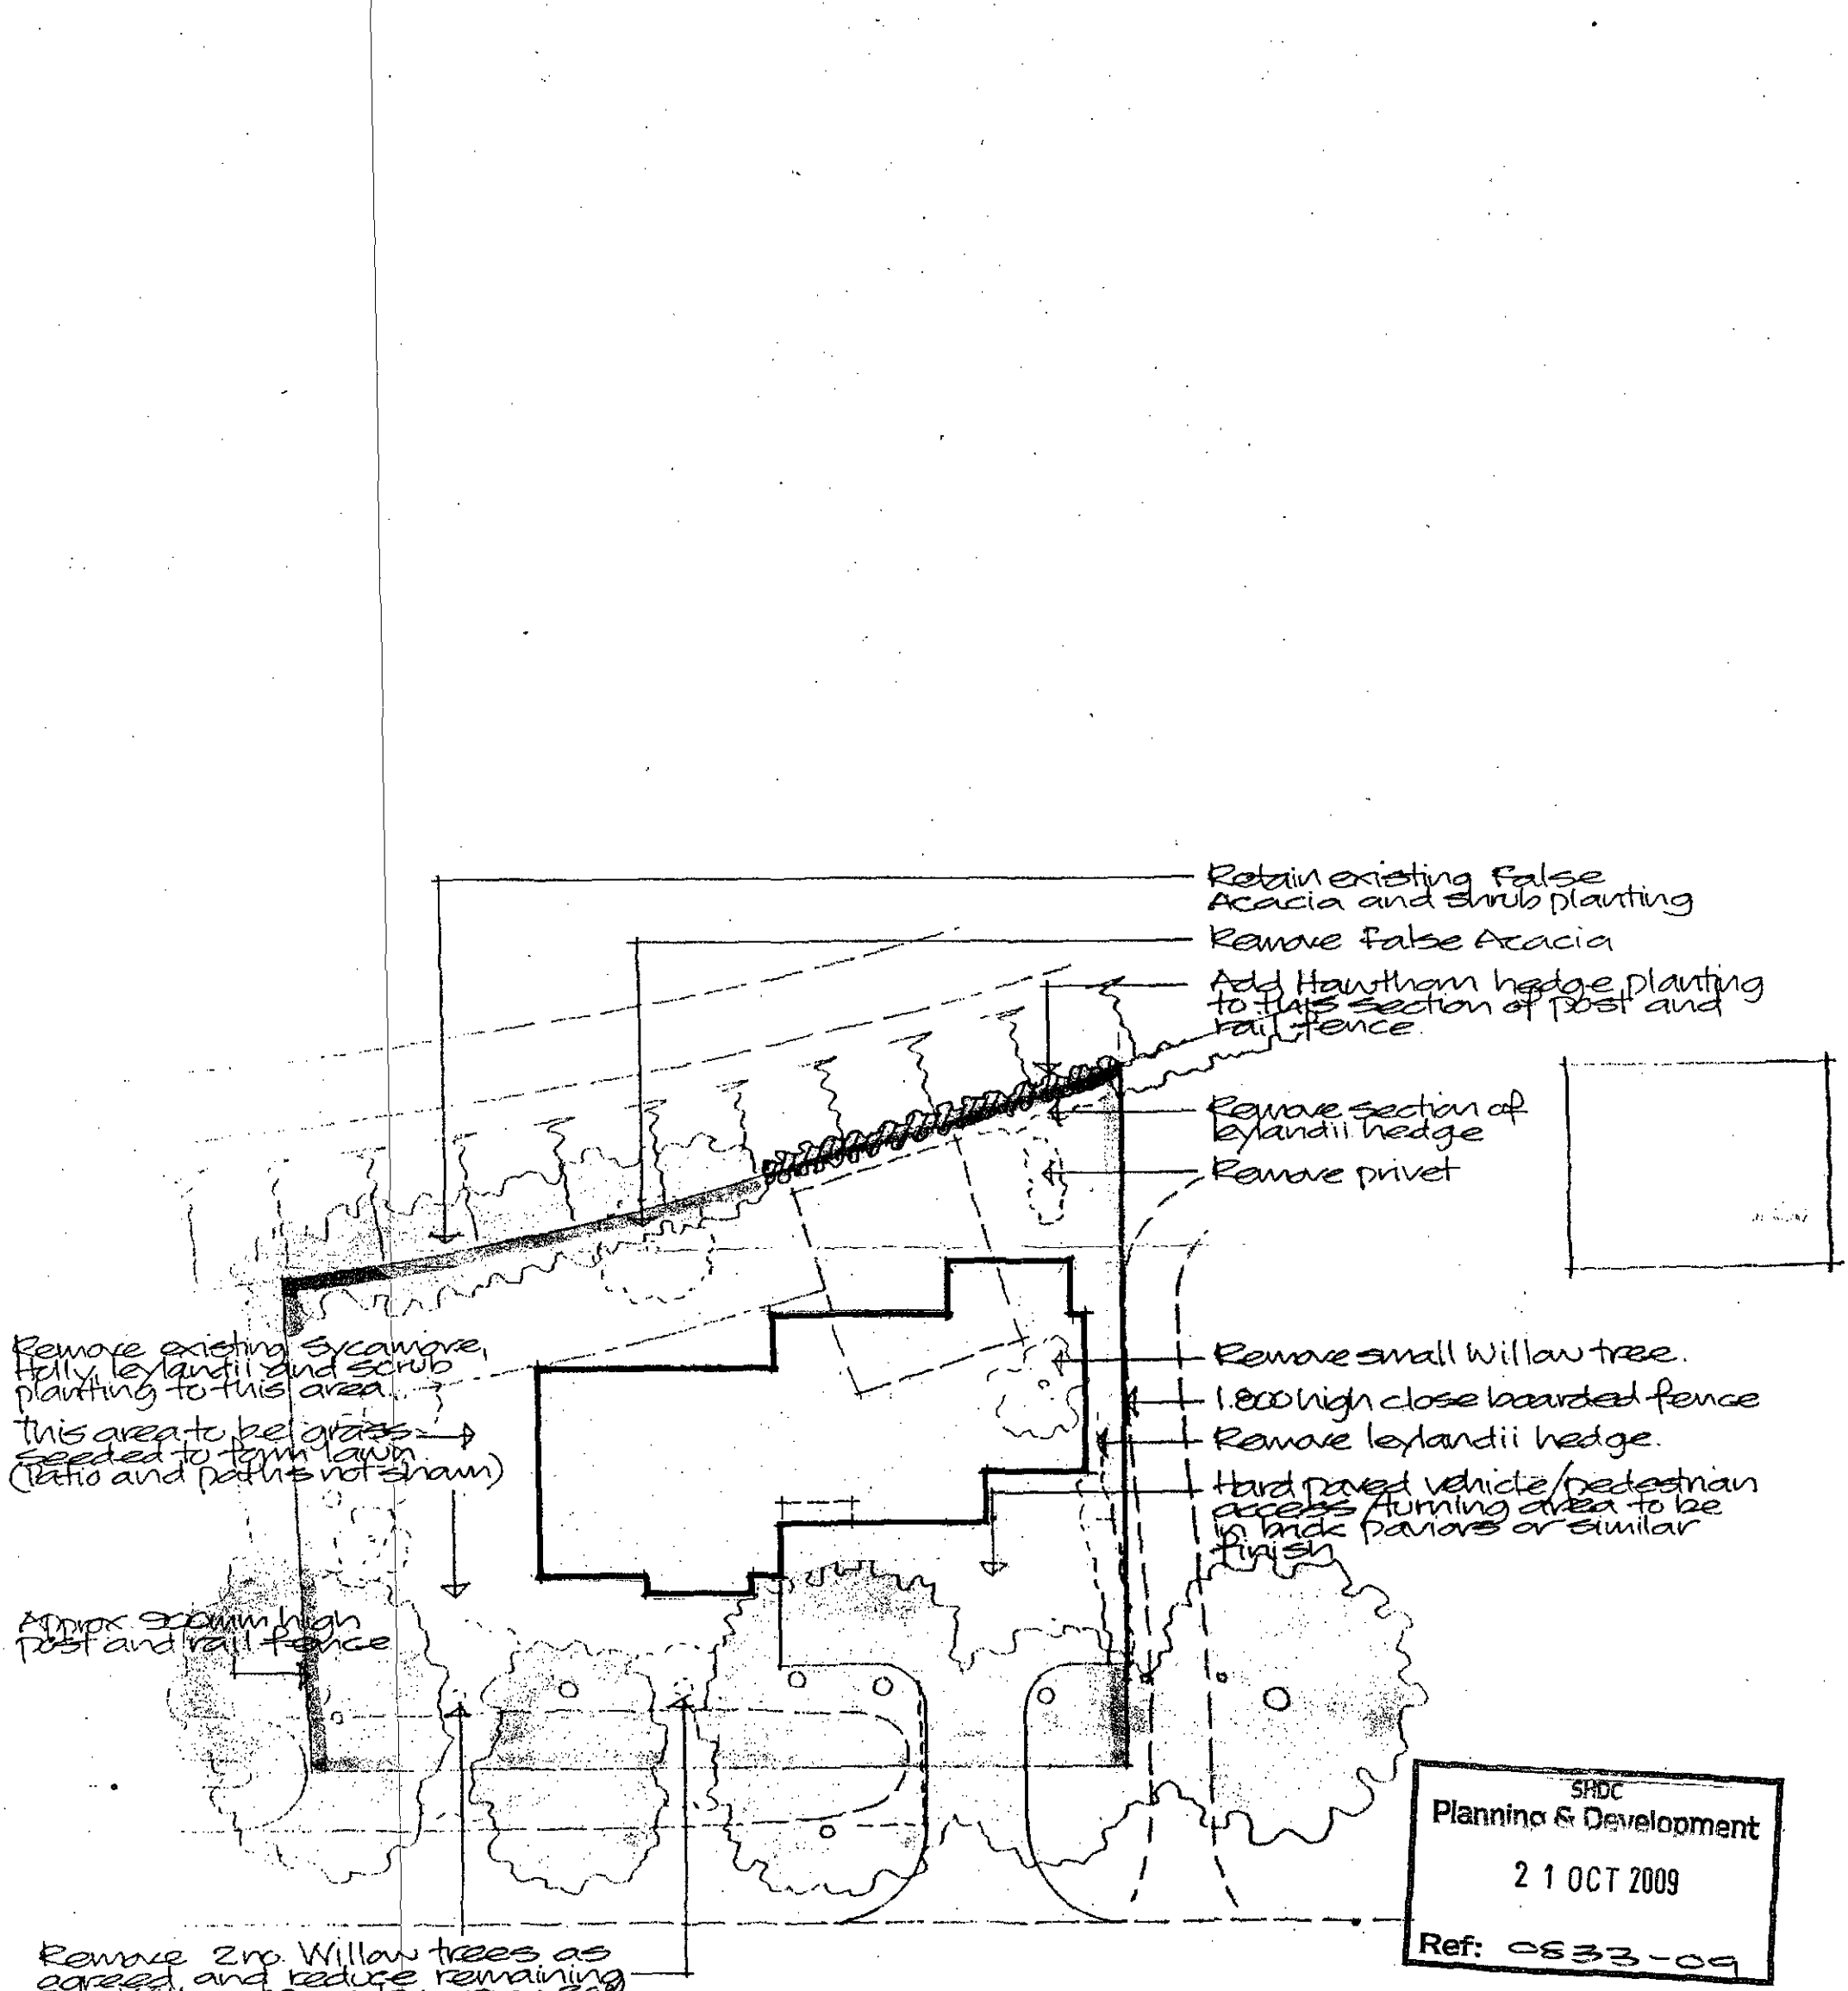

LANDSCAPING LAYOUT Scale 1:250

SRDC
Planning & Development
21 OCT 2009
Ref: 0833-09


Project
PROPOSED BUNGALOW AND GARAGE LOW ROAD, CROWLAND.

ALAN HORNSBY
ARCHITECTURAL SERVICES
'Little Acre'
Peak Hill, Cowbit,
Spalding, Lincs. PE12 6AW
Tel. Holbeach (01406) 380591

Client
MR & MRS C.E. SKINNER

Scale
Date March 05

Drg. no.
05/07/03A

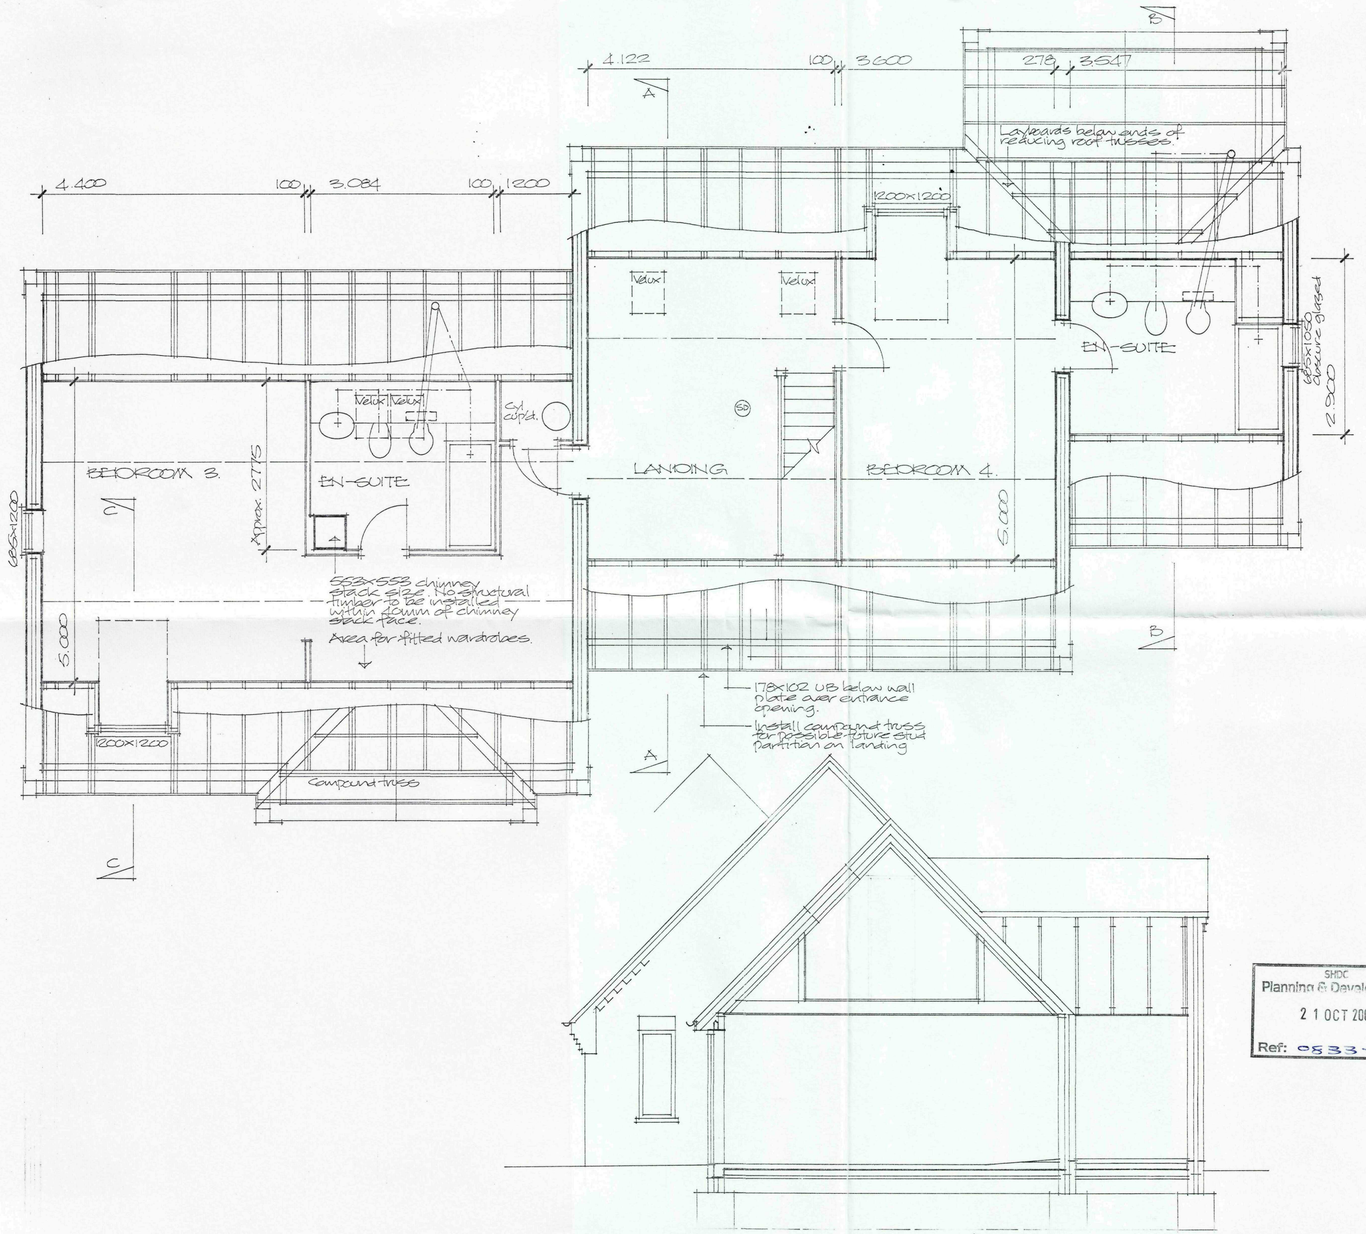

SHDC
Planning & Development
2 1 OCT 2009
Ref: 0533-09


Project
PROPOSED BUNGALOW AND GARAGE,
LOW ROAD, CROWLAND.

Client
MR & MRS C E SKINNER

ALAN HORNSBY
ARCHITECTURAL SERVICES LTD

"Little Acre"
35 Peak Hill, Cowbit,
Spalding, Lincs. PE12 6AW
Tel. Holbeach (01406) 380591

Scale 1:50 & 1:100 Drg. no. 05/07/07
Date October 2009

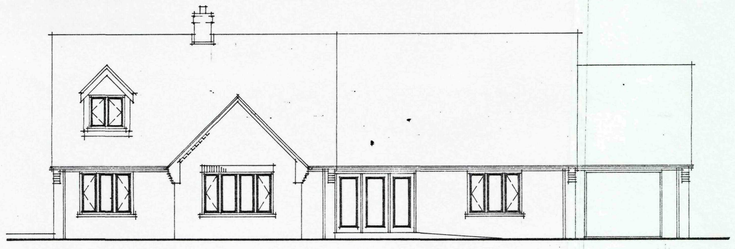


FRONT ELEVATION



SIDE ELEVATION



REAR ELEVATION

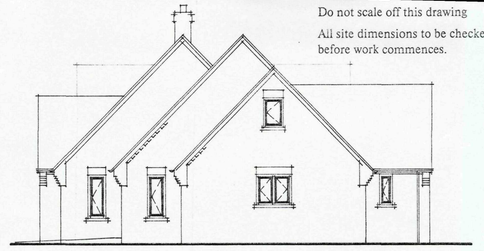

SIDE ELEVATION

Do not scale off this drawing


All site dimensions to be checked before work commences.

Finishes:


Roof:
Sandtoft Calderdale slate interlocking concrete tiles colour grey.

Walls:
facing bricks to be Cawarne Buff as supplied by The Traditional Brick and Stone Ltd.

Windows/external doors:
Upvc - colour to be decided.

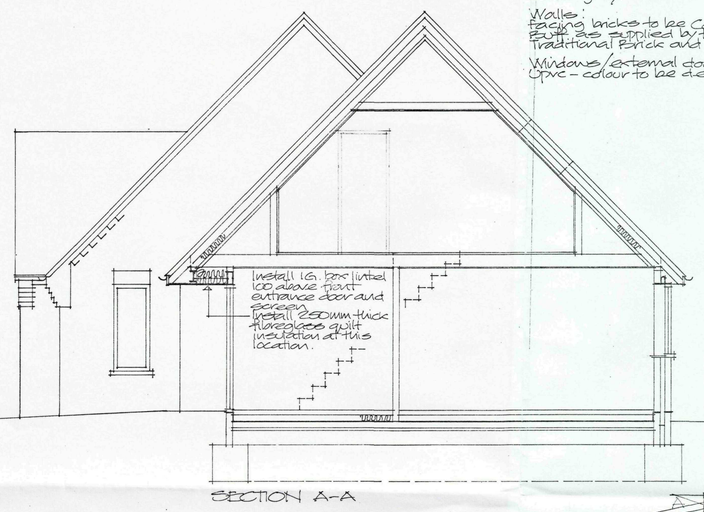



SECTION A-A

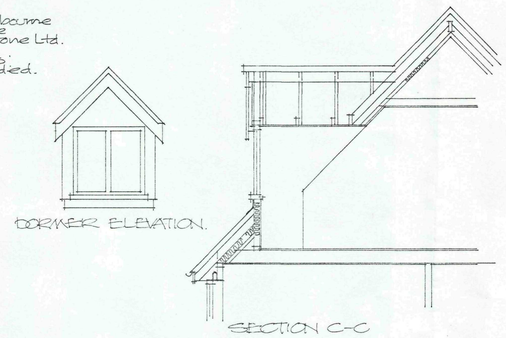

DORMER ELEVATION.

SECTION C-C

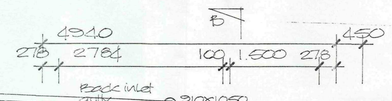

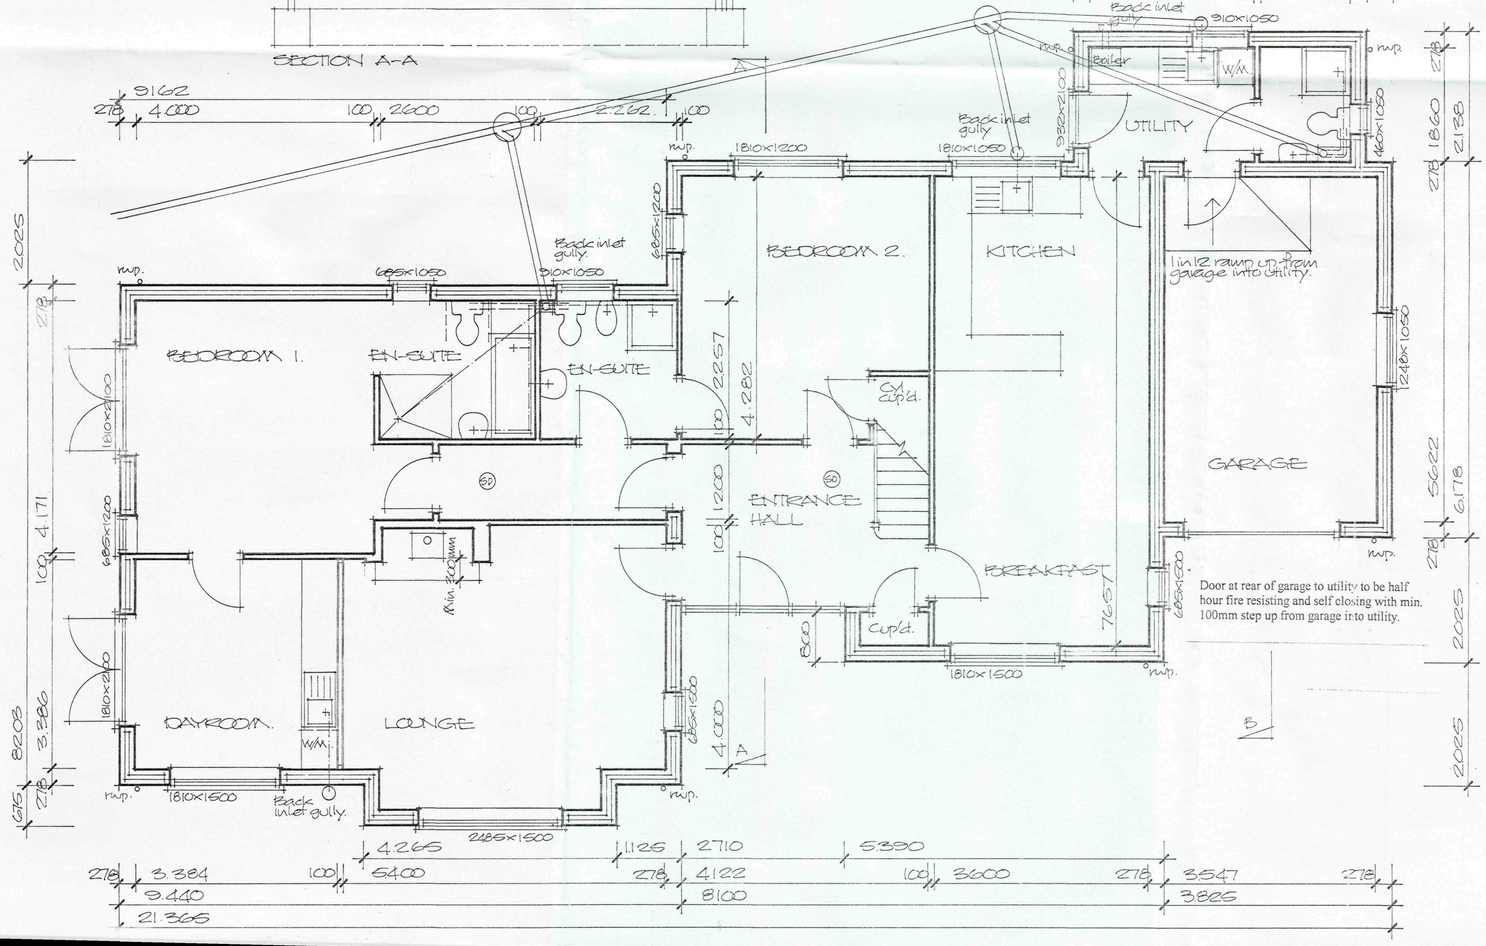

Door at rear of garage to utility to be half hour fire resisting and self closing with min. 100mm step up from garage into utility.

SHDC
Planning & Development
21 OCT 2009
Ref: 0533-09

Amendment
'C' oct 09 Dormers etc added and general alterations

Project
PROPOSED BUNGALOW AND GARAGE LOW ROAD, CROWLAND.

ALAN HORNSBY
ARCHITECTURAL SERVICES
'Little Acre'
Peak Hill, Cowbit,
Spalding, Lincs. PE12 6AW
Tel. Holbeach (01406) 380591

Client
MR & MRS C.E.SKINNER

Scale 1:50/1:100
Date August 05

Drg. no.
05/07/05/X/B
C

Summit DSIUK