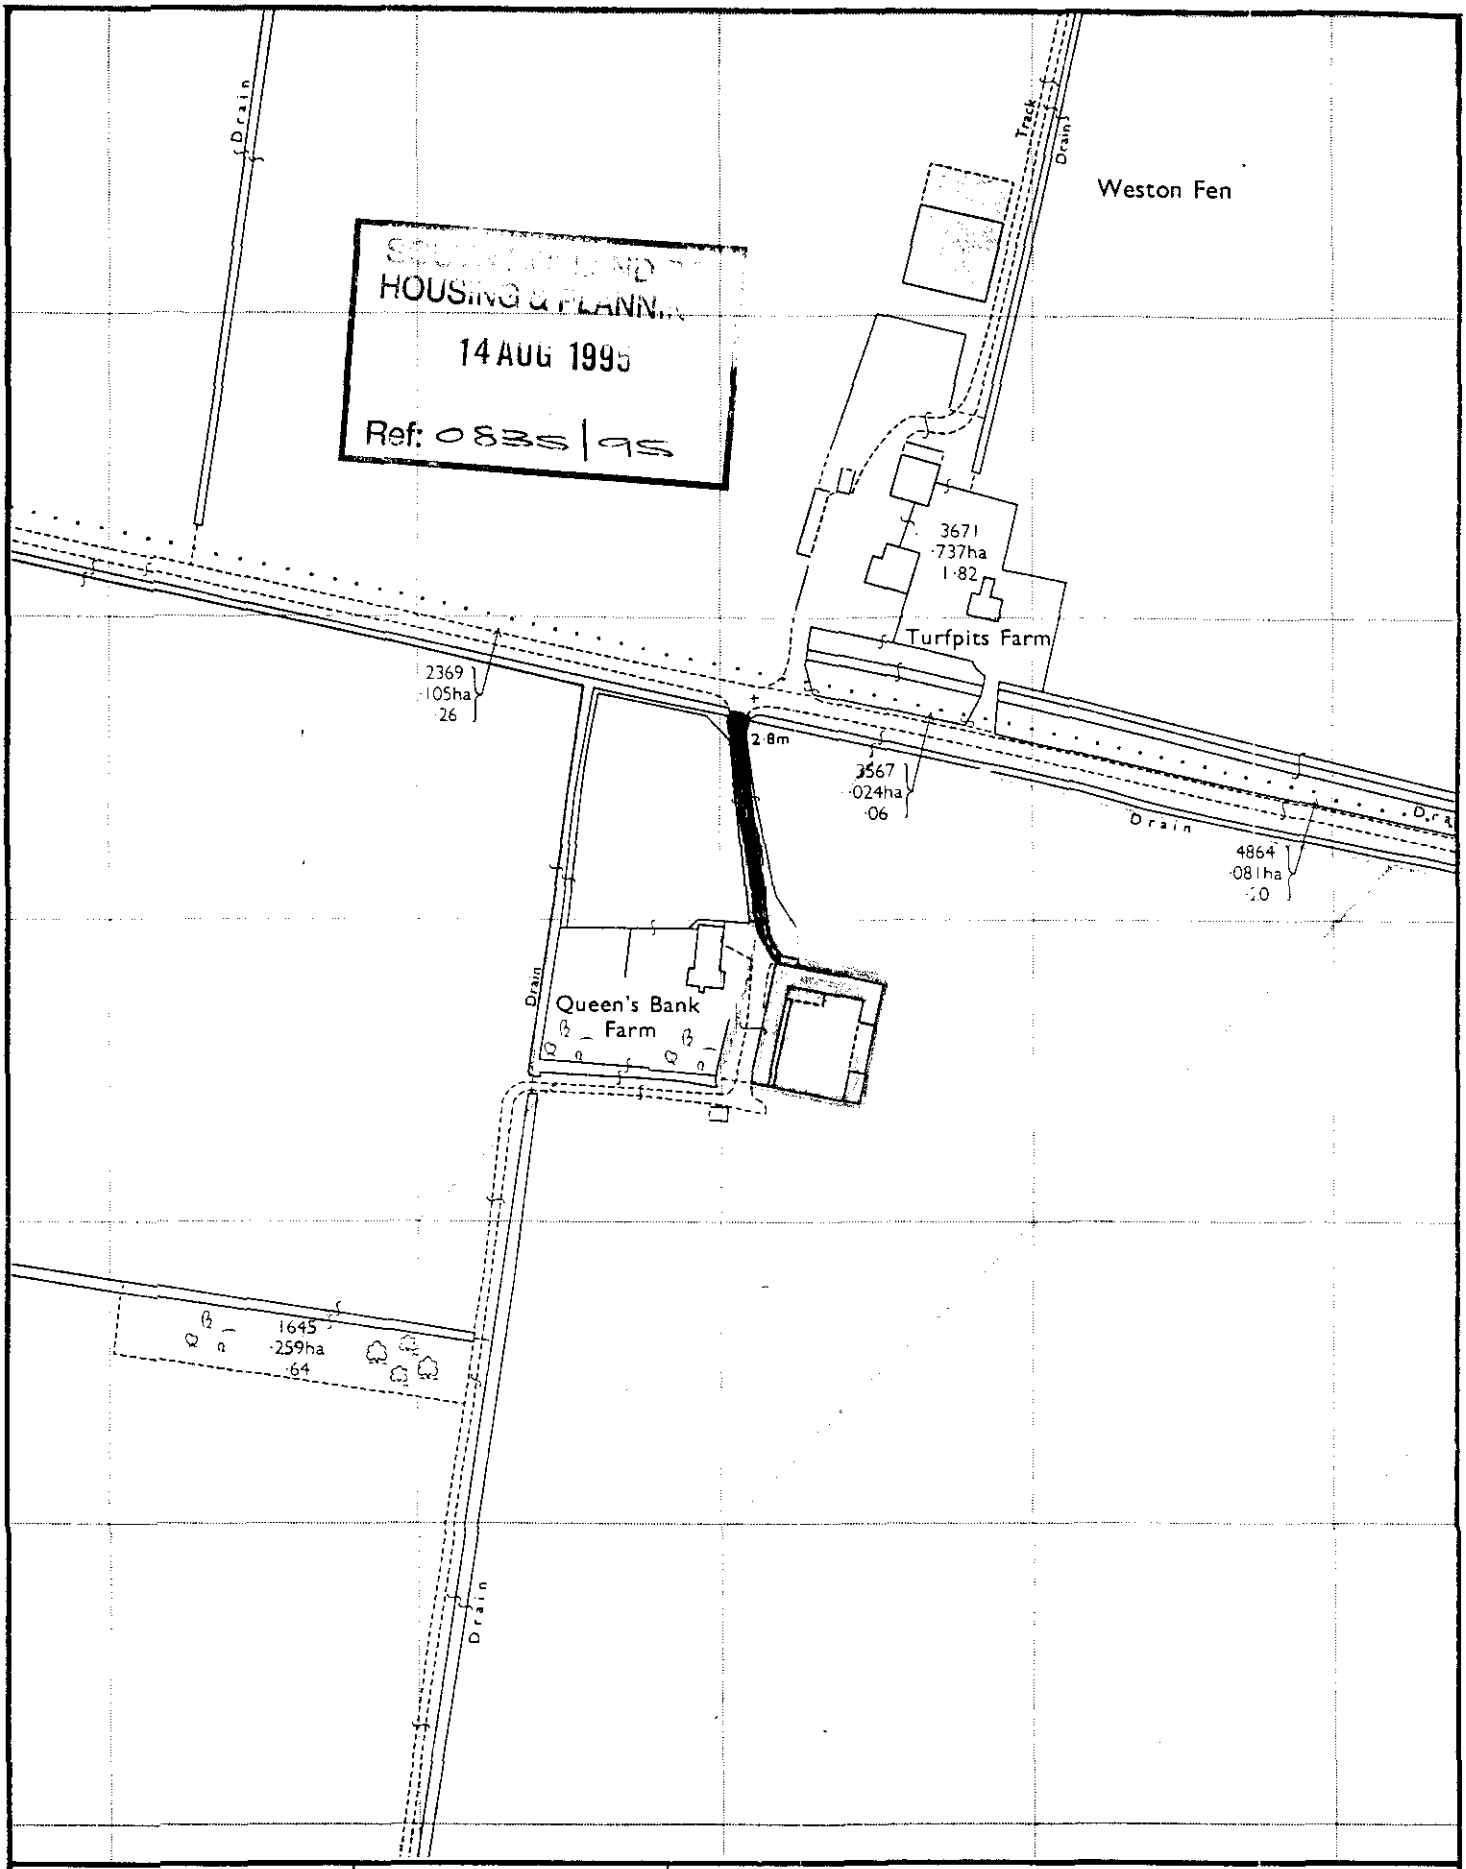


Drawing No. SITE PLAN QUEENS BANK FARM	Drawn	S.A.K.	R.H. & R.W. CLUTTON CHARTERED SURVEYORS 92 HIGH STREET, EAST GRINSTEAD WEST SUSSEX RH19 3DF (0342) 28444
	Scale	1:2500	
	Date	6:3:91	
Title A.L.I.H. (Farms) Ltd			This Plan is prepared from the Ordnance Map with the sanction of the Controller of H.M. Stationery Office. Crown Copyright Reserved.