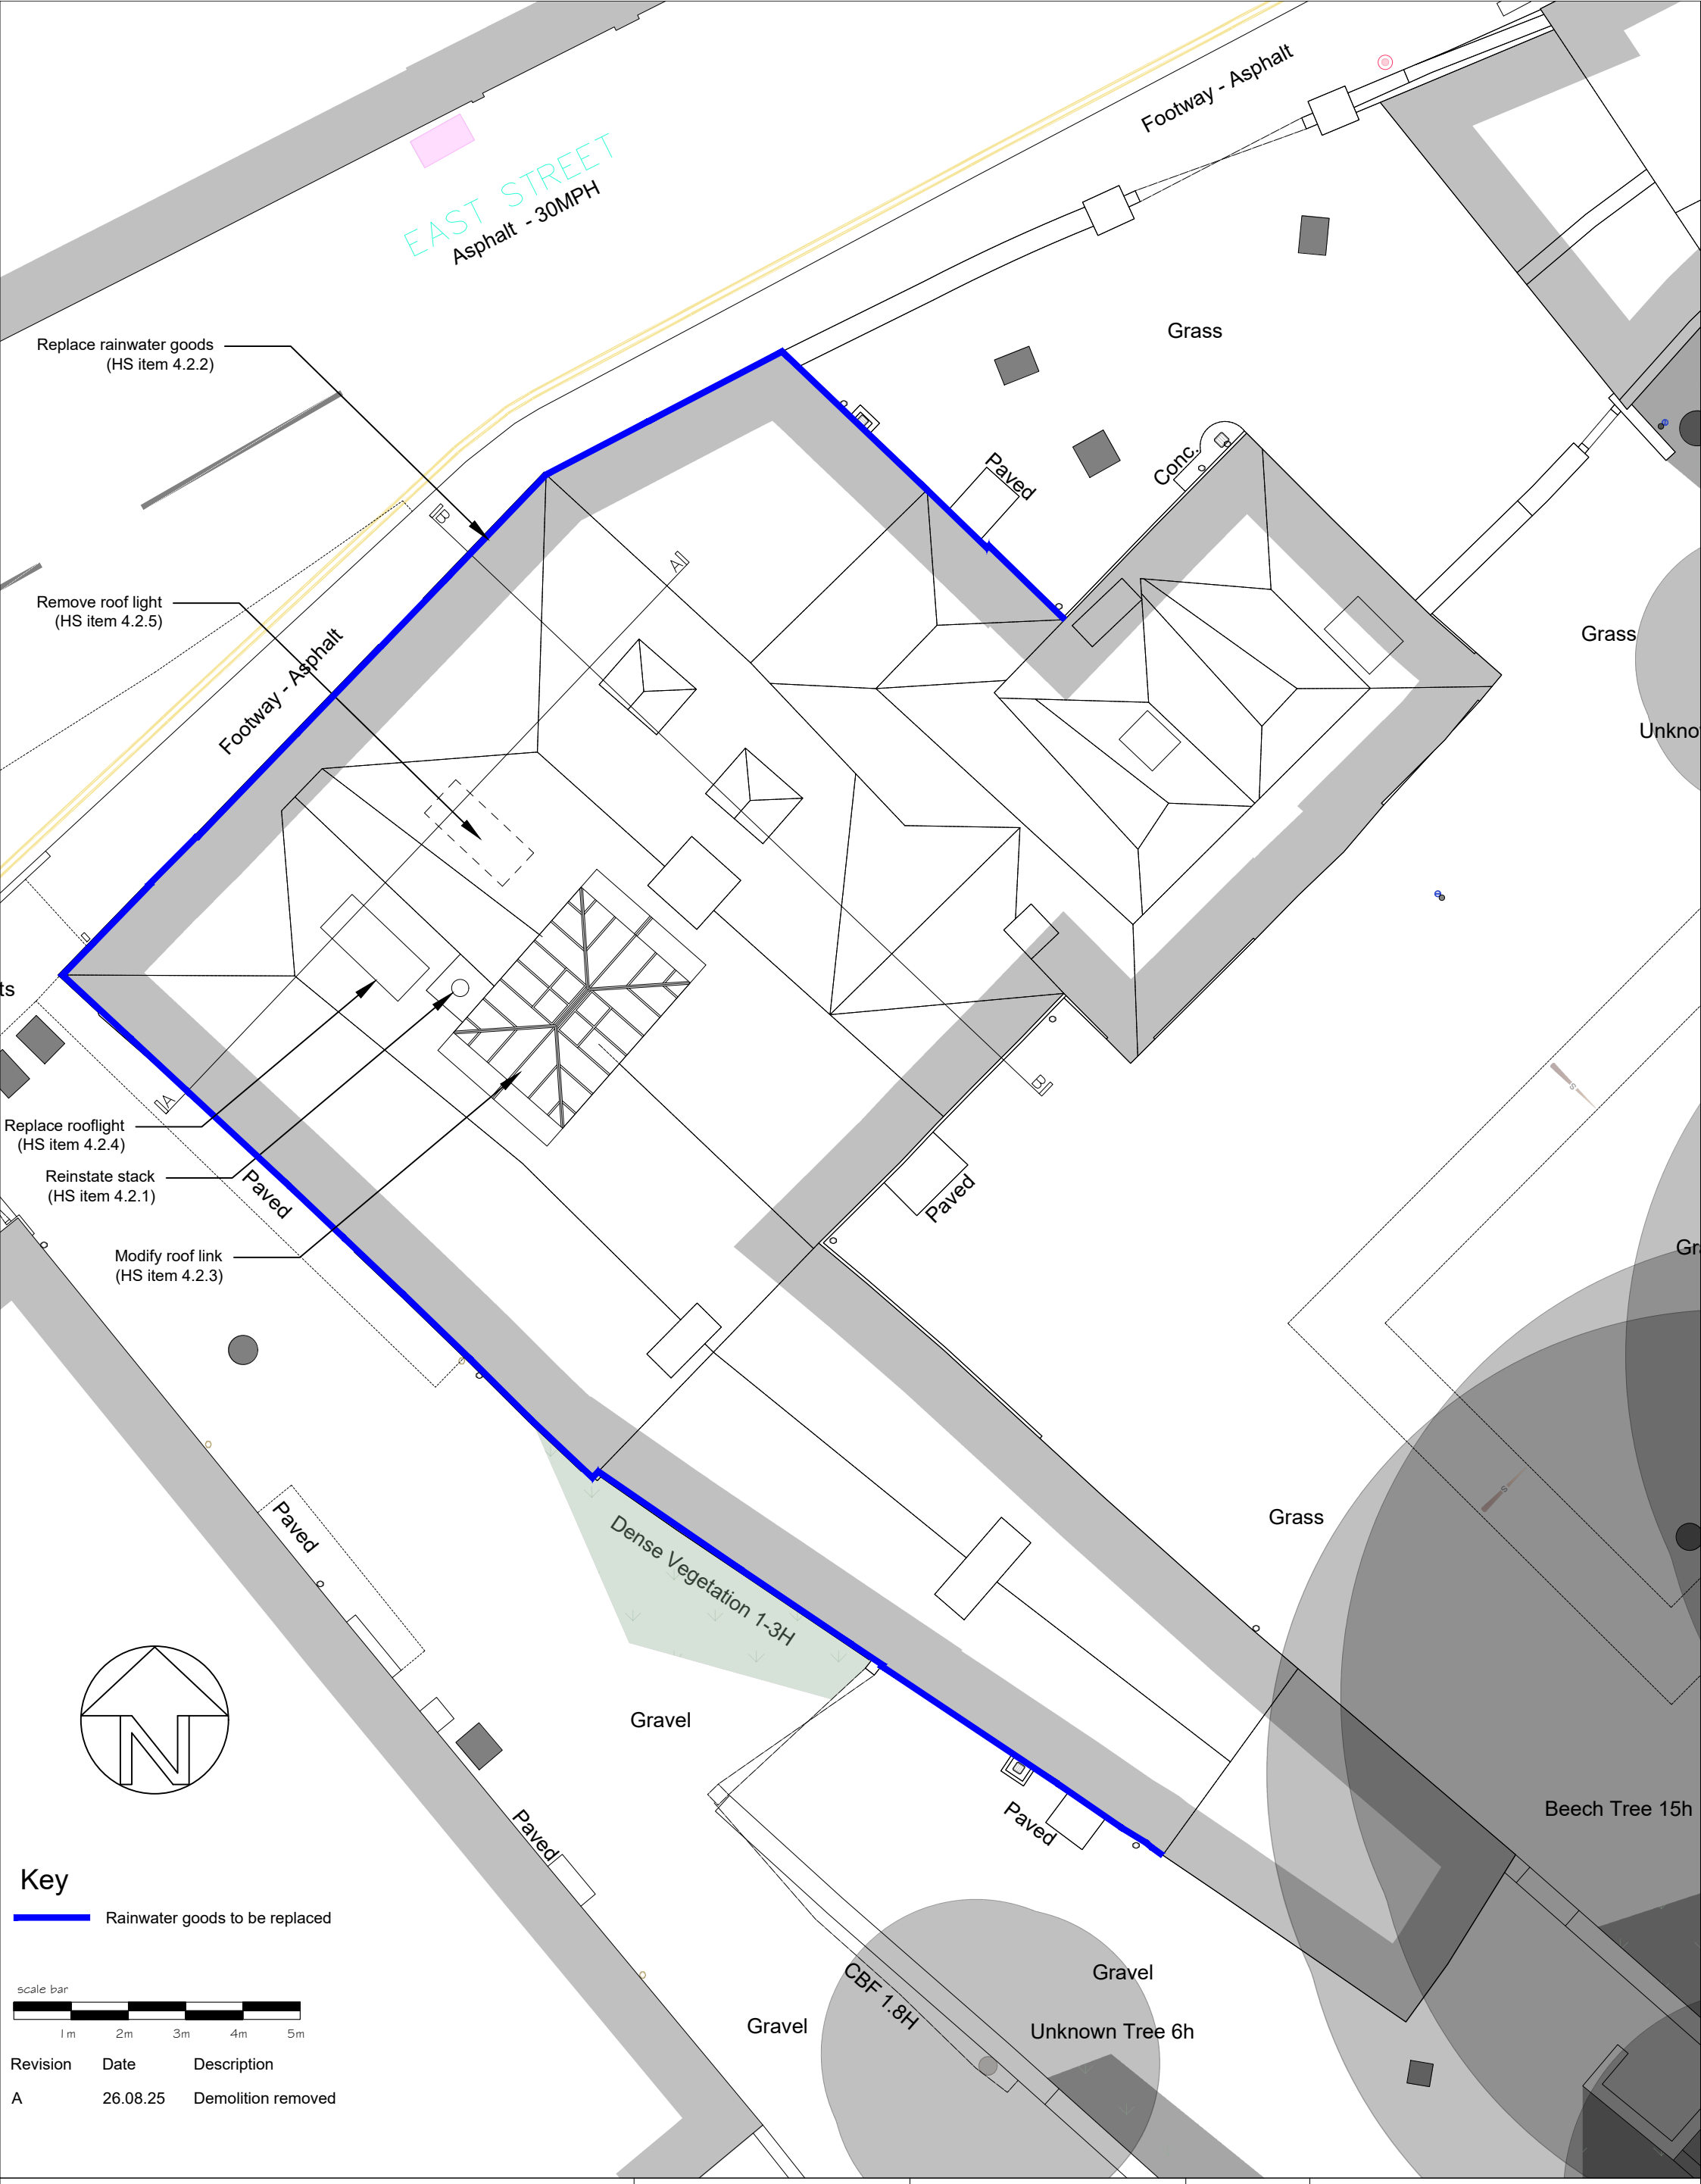



| Revision | Date | Description |
|---|---|---|
| A | 26.08.25 | Demolition removed |

Hutton + Rostron
A SOCOTEC COMPANY

Netley House, Gomshall, Surrey, GU5 9QA

Tel: 01483 203221

Email: ei@handr.co.uk

Web: www.handr.co.uk

© Copyright Hutton+Rostron 2025

**Project**
The Manor House, East Street, Crowland, PETERBOROUGH PE6 0EN

**Drawing Title**
Proposed roof plan

**Scale**
1:100 @ A3

**Purpose of Issue**
Planning

**Drawing Number**
438-44.P23A

**Date**
May 2025

**Notes**
Original survey undertaken by Rigour Surveys, rigoursurveys.com, 01603558213

Drawing produced for the purposes of obtaining Listed Building consent and Planning Permission only

Do not scale from this drawing