
© COPYRIGHT DEREK MORRIS
do not scale this drawing

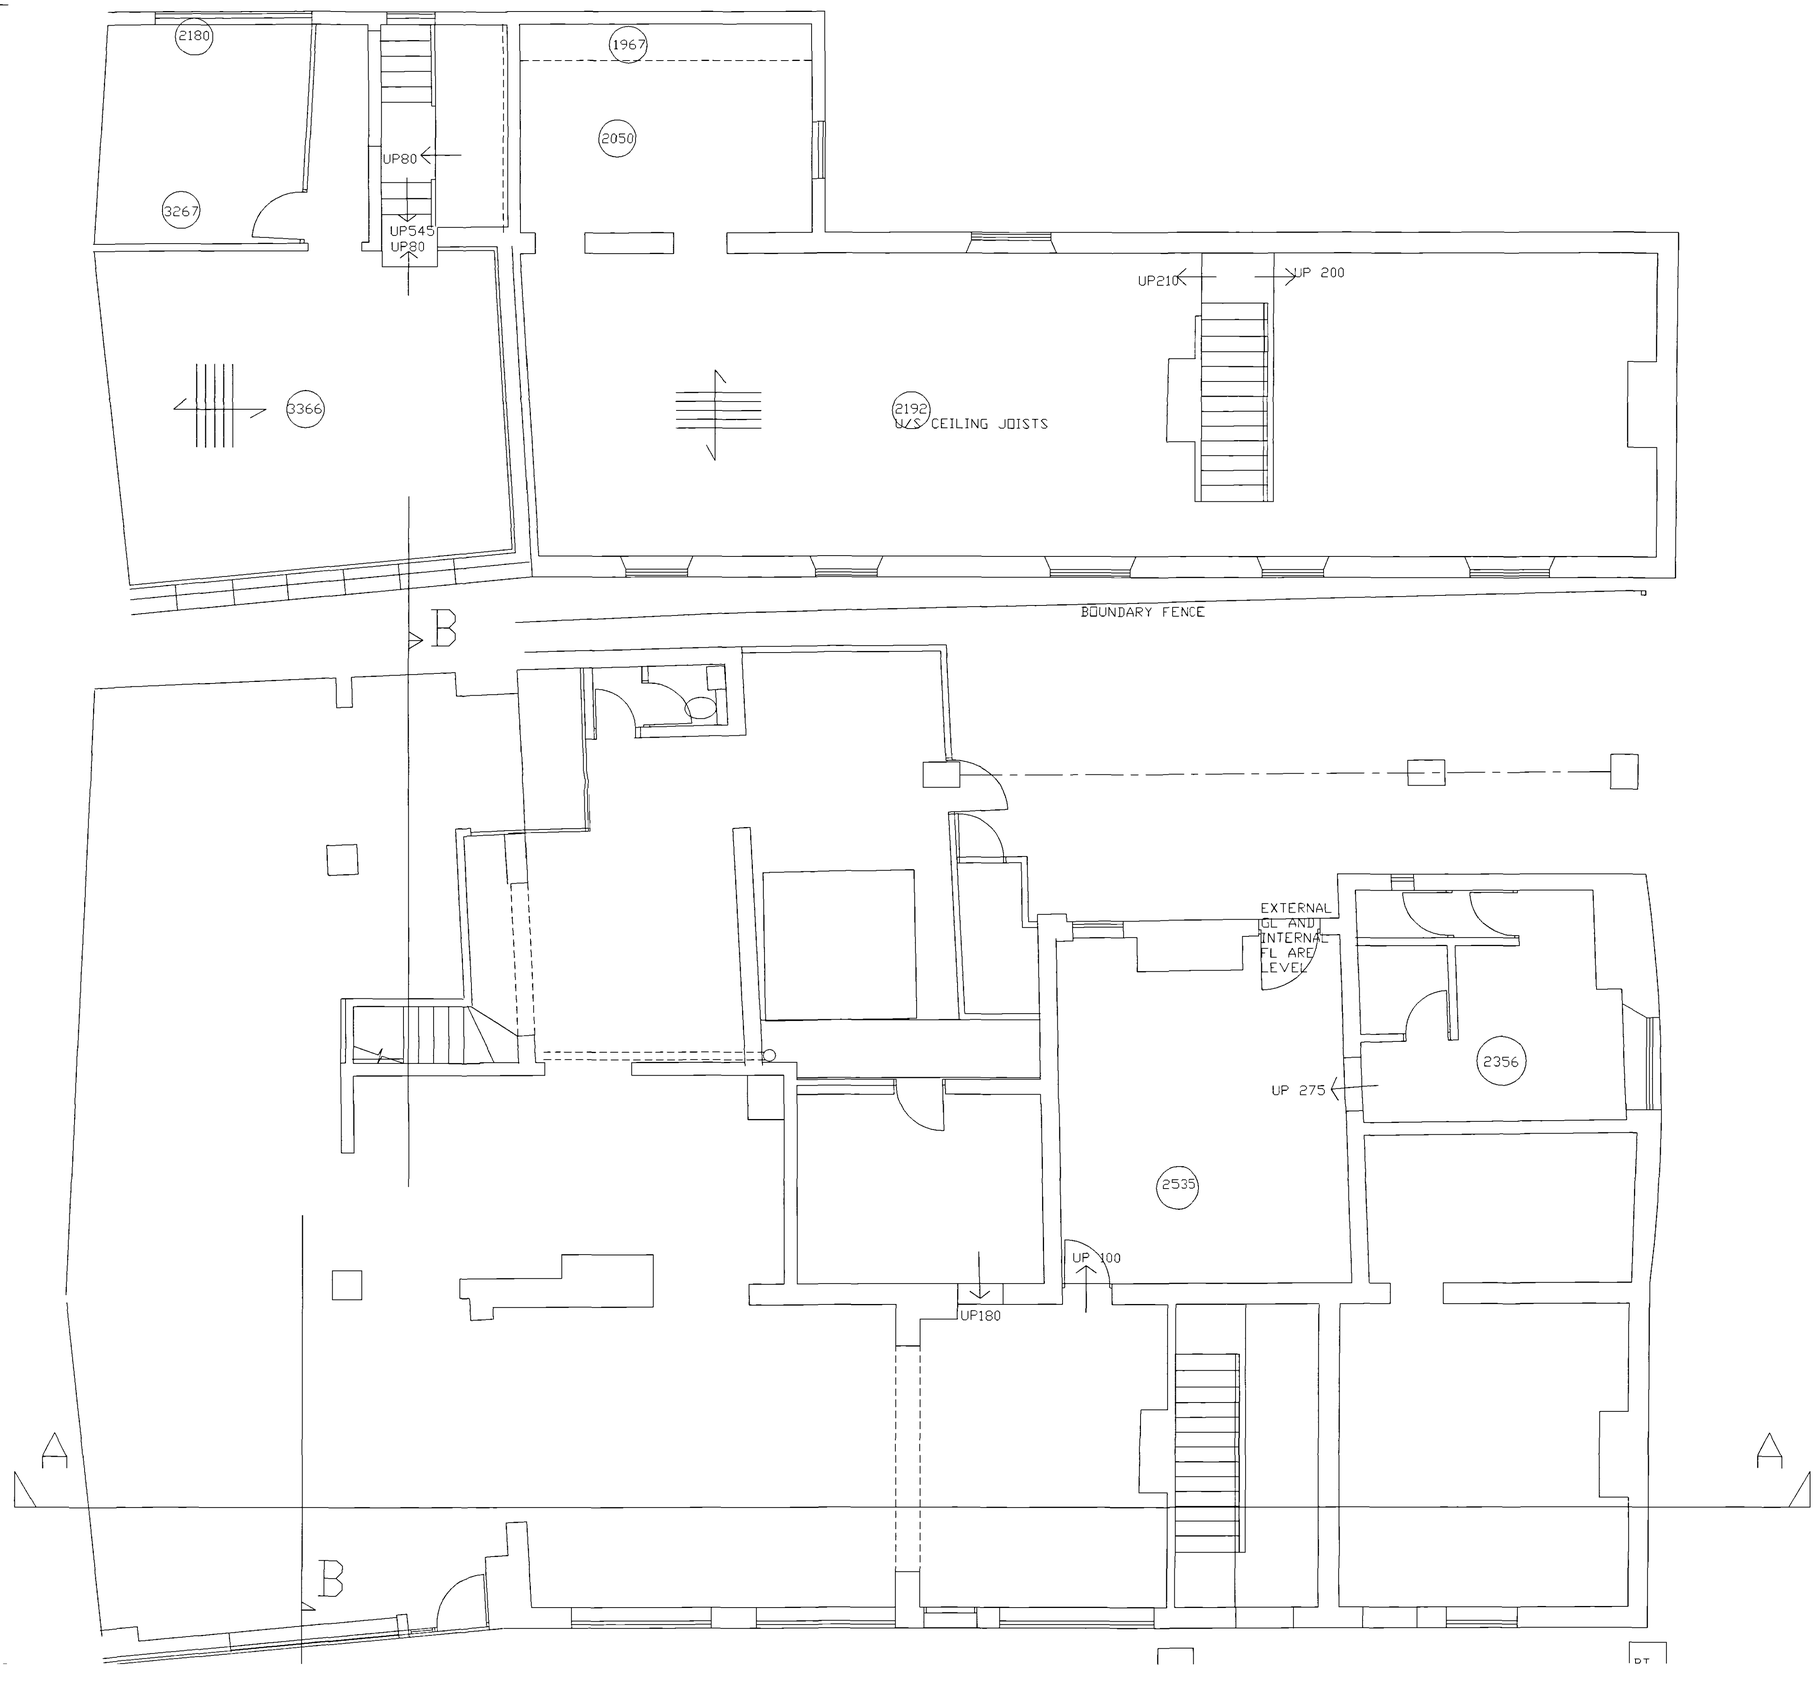

DETERMINED PLAN

SHDC
Planning & Development
02 JUL 2003
Ref 0838/03

CLIENT + LCS PROPERTY LTD
PROJECT + CROWLAND

DRAWING + GROUND FLOOR PLAN AS EXTG.
JOB NUMBER + 2313 DRAWING NUMBER + 2313-S
SCALE + 1=50 REVISION +

DEREK MORRIS + ARCHITECTS
7 MALT KILN ROAD + FENTON + LINCOLN + LN1 2EW
TELEPHONE + 01427-718910 FAX + 01427-718911