FILE Path: Z:/M02756/Acad/Contract Drawings/B_M02756_49.dwg



Plann:
18 JUL 2002
Ref 0842/02

Rev: Date: Description: Approved by:
AMENDMENT DETAILS

Babtie LINCOLNSHIRE - Part of the East Midlands Region
IN PARTNERSHIP WITH
PETERBOROUGH CITY COUNCIL

LINCOLNSHIRE COUNTY COUNCIL
HIGHWAYS & PLANNING DIRECTORATE
P.D. JAMESON, B.Sc.,C.Eng.,F.I.C.E., Head of Technical Services
Witham Park House, Witham Park, Waterside South, Lincoln LN5 7JN

DRG.No. B/ M02756/49

Structure Archive No.

A1073 SPALDING TO EYE IMPROVEMENT
PLANNING APPLICATION
LINCOLNSHIRE BOUNDARY


CONTRACT SHEET No:


SCALE: 1:20000 Approved by: RM
DATE: 03/07/02
Project Manager: RM Draughted by: KK
Drawn by: KK DATE: 26/06/02

LINCOLNSHIRE COUNTY COUNCIL
County Offices Lincoln
Reproduced from/based upon the O.S. Map with the sanction of the Controller of H. M. Stationery Office.
CROWN COPYRIGHT RESERVED
DATE: 1992

XREFS USED: combs, eagas, asbase, peterboro, wellandastrm, xannotate

FILE PATH: Z:\M02756\Acad\Contract Drawings\B_M02756_31_to_38.dwg

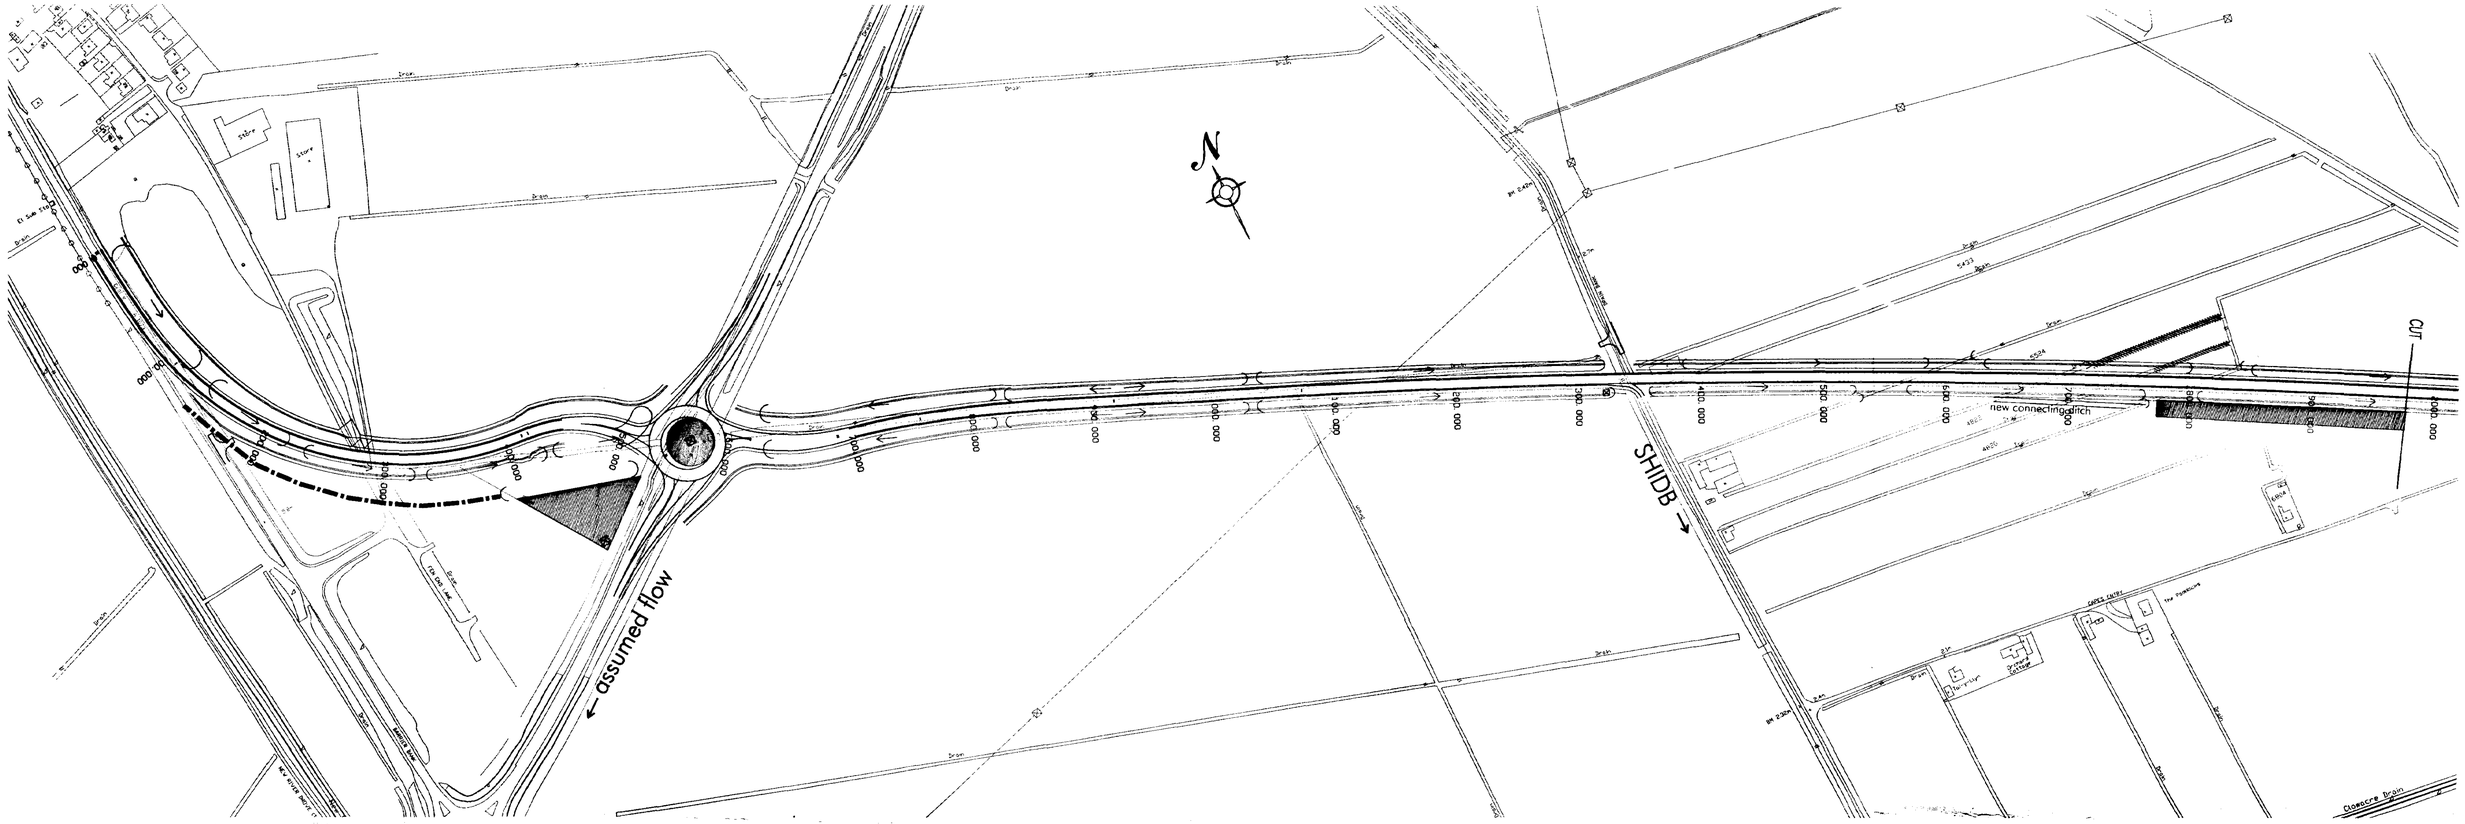

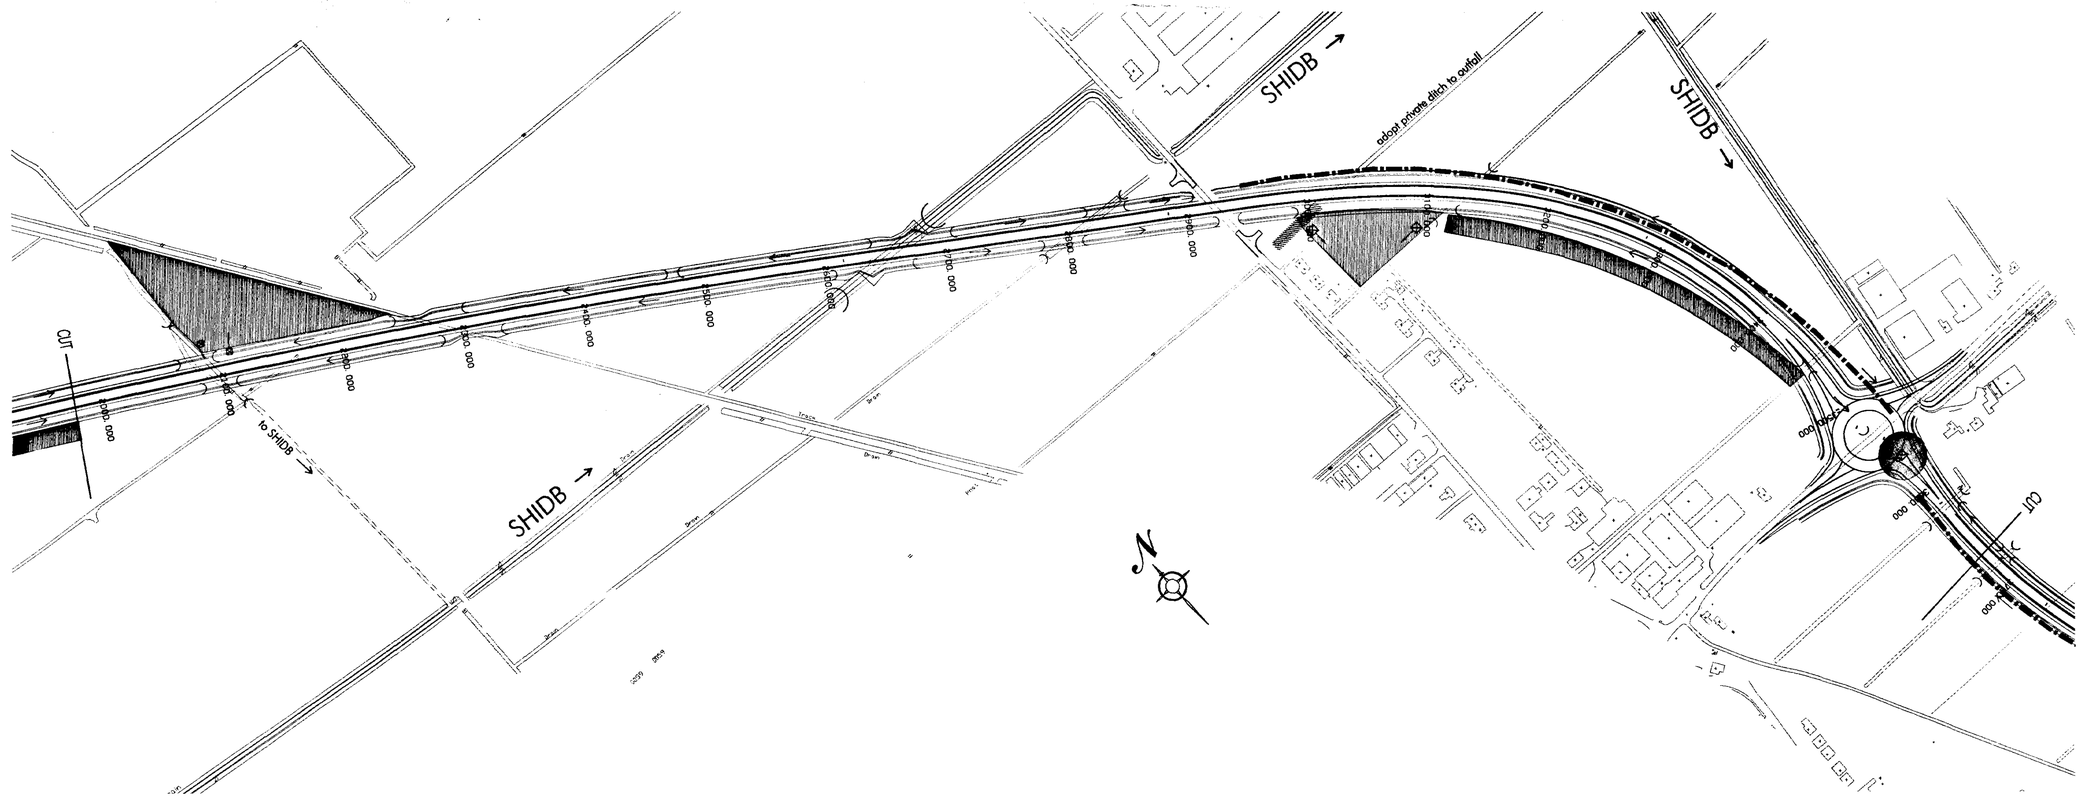

KEY

- Possible rationalisation fill
- Filter strip
- Retention basin/pond
- Pollution Prevention Trap
- Detention basin
- Landscape planting
- Land drain interceptor
- Swale with syphon flow direction

Rev.	Date:	Description:	Approved by: (Project Manager)
		AMENDMENT DETAILS	

LINCOLNSHIRE - Part of the East Midlands Region

LINCOLNSHIRE COUNTY COUNCIL
HIGHWAYS & PLANNING DIRECTORATE
P.D. JAMESON, B.Sc.,C.Eng.,F.I.C.E., Head of Technical Services
Witham Park House, Witham Park, Waterside South, Lincoln LN5 7JN

DRG.No. B/ M02756/31

Structure No.

Rd No. A1073 Parish: SPALDING TO EYE

Scheme: ROUTE IMPROVEMENT

Drg. Description DRAFT DRAINAGE LAYOUT

CONTRACT SHEET No: 1 OF 7

SCALE: 2500 Approved by (Project Manager): DATE:


Draughted By: RC Checked by: DATE: 14/05/02


FOR THIRD PARTY USE, THIS DRAWING SHALL BE DEEMED TO BE CURRENT ONLY ON THE DATE OF APPROVAL. PLEASE CHECK FOR AMENDMENTS BEFORE USE

LINCOLNSHIRE COUNTY COUNCIL
Reproduced from the 1996 OS Mapping with the permission of the Master's Patterns Office © Crown Copyright. Unauthorised reproduction infringes Crown Copyright and may lead to civil proceedings
OS LICENCE LA076721

X REFS USED: drainage, cattrim


FILE PATH: Z:\M02756\Acad\Contract Drawings\B_M02756_30.dwg

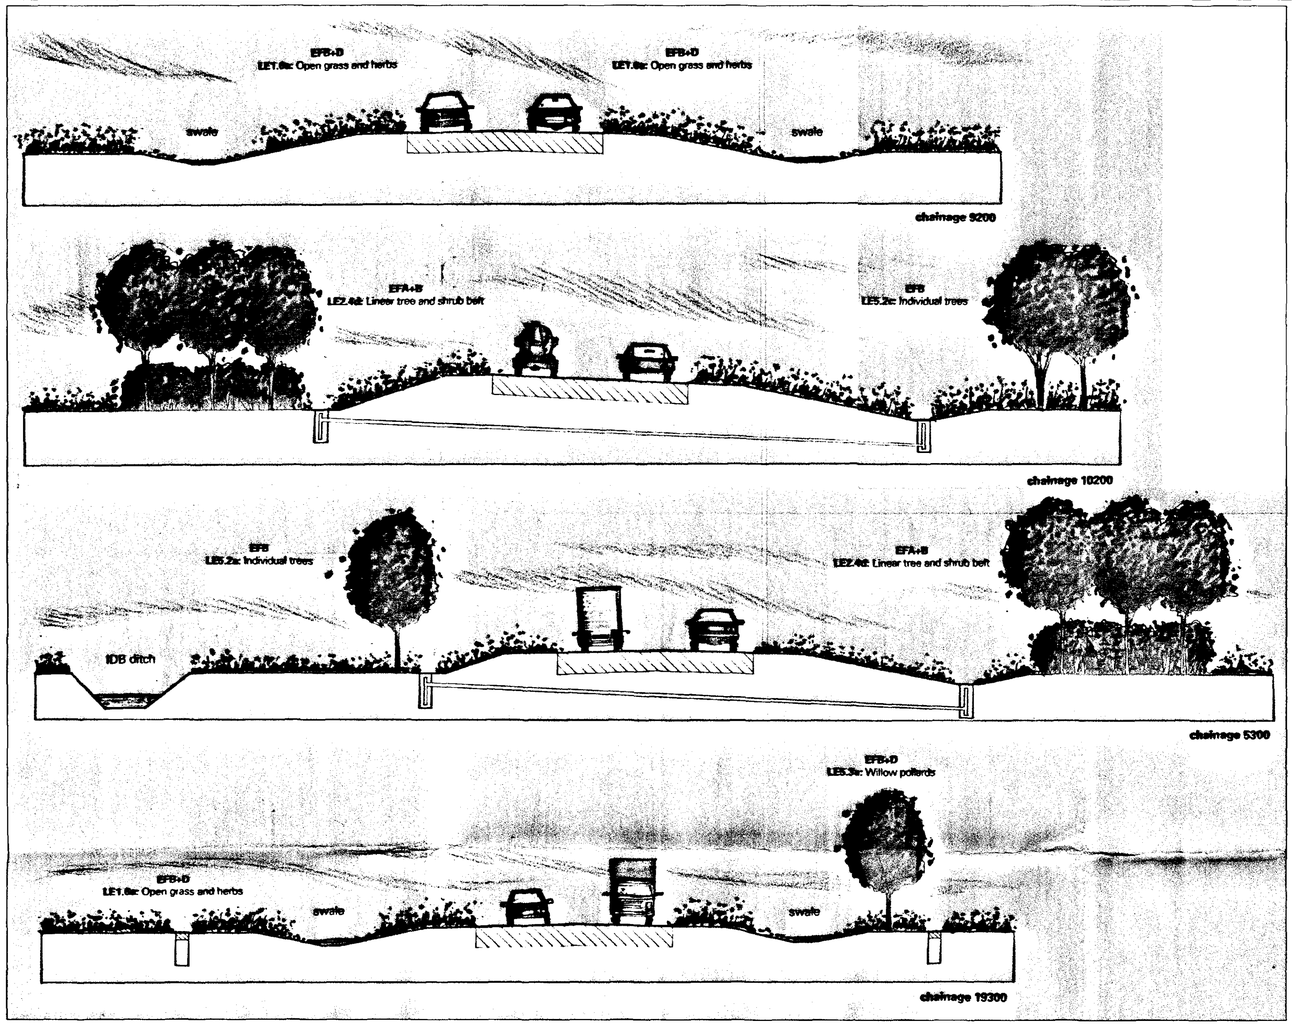

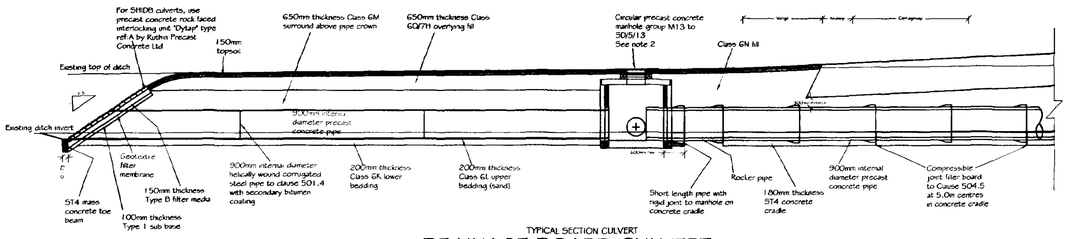


TYPICAL SECTION CULVERT


DRAINAGE BOARD CULVERT

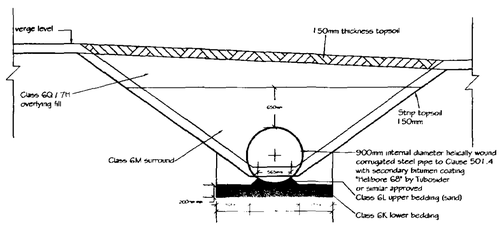


STEEL PIPE IN VERGE

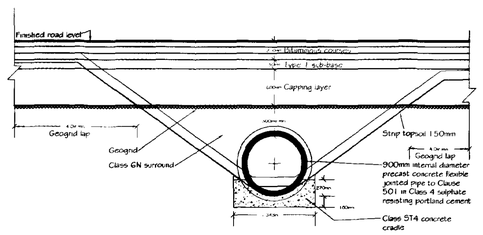

CONCRETE PIPE UNDER CARRIAGEWAY

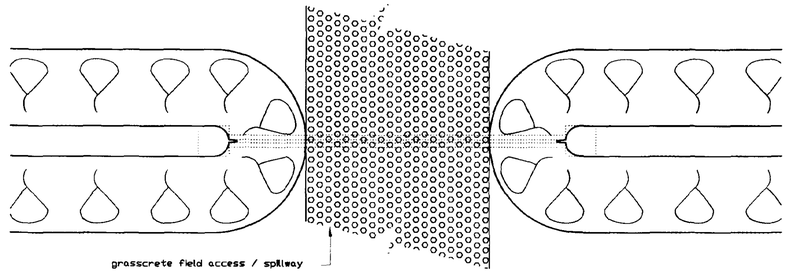

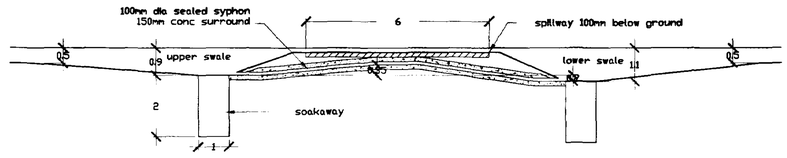

SWALE CONNECTION

LINCOLNSHIRE COUNTY COUNCIL
County Officer Licence
Reproduced from/Based upon the O.S. Map with the sanction of the Controller of H.M. Stationery Office
© CROWN COPYRIGHT RESERVED
DATE: 1993

Highways & Planning Directorate
- 8 JUL 2002
Planning & Conservation

18 JUL 2002
0842102

Rev: Date: Description: Approved by:
AMENDMENT DETAILS

Babtie LINCOLNSHIRE - Part of the East Midlands Region
IN PARTNERSHIP WITH
PETERBOROUGH CITY COUNCIL

LINCOLNSHIRE COUNTY COUNCIL
HIGHWAYS & PLANNING DIRECTORATE
P.D. JAMESON, B.Sc.,C.Eng.,F.I.C.E., Head of Technical Services
Witham Park House, Witham Park, Waterside South, Lincoln LN5 7JN

DRG.No. B/ M02756/30

Structure Archive No.


A1073 SPALDING TO EYE IMPROVEMENT
PLANNING APPLICATION
TYPICAL SECTIONS

CONTRACT SHEET No:

SCALE: 1:100 Approved by: RM
DATE: 04/07/02
Project Manager: RM Draughted by: KK
Drawn by: KK DATE: 26/06/02

XREFS USED: drainsections, xsects_1

FILEPath: Z:/M02756/Acad/Contract Drawings/B_M02756_50.dwg

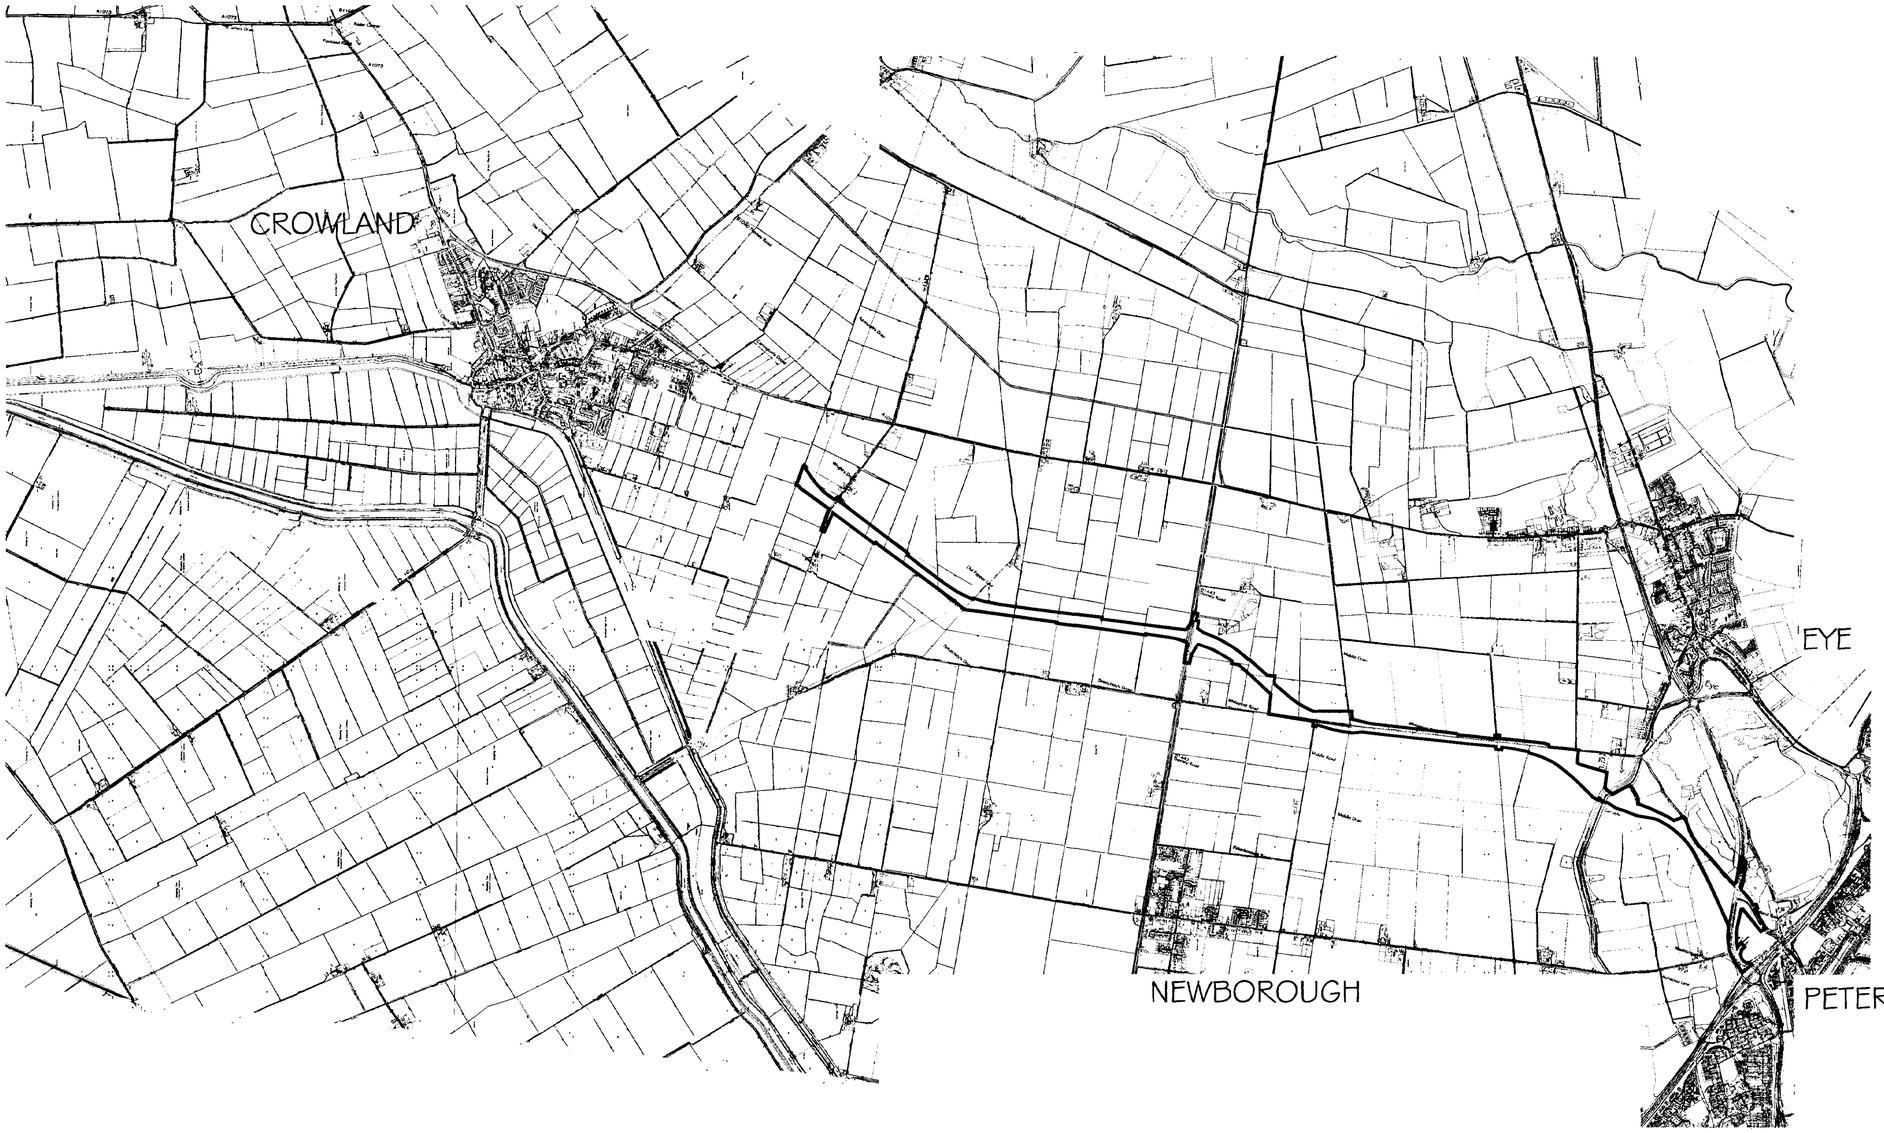

SVDC ...nent
18 JUL 2002
0842/02

Highways & Planning Directorate
15 JUL 2002
Planning & Conservation

Rev:	Date:	Description:	Approved by:

AMENDMENT DETAILS

Babtie LINCOLNSHIRE - Part of the East Midlands Region
IN PARTNERSHIP WITH
PETERBOROUGH CITY COUNCIL

LINCOLNSHIRE COUNTY COUNCIL
HIGHWAYS & PLANNING DIRECTORATE
P.D. JAMESON, B.Sc.,C.Eng.,F.I.C.E., Head of Technical Services
Witham Park House, Witham Park, Waterside South, Lincoln LN5 7JN

DRG.No. B/ M02756/50

Structure Archive No.

A1073 SPALDING TO EYE IMPROVEMENT
PLANNING APPLICATION
PETERBOROUGH BOUNDARY


CONTRACT SHEET No:

SCALE: 1:20000 Approved by: RM
DATE: 03/07/02
Project Manager: RM Draughted by: KK
Drawn by: KK DATE: 26/06/02


LINCOLNSHIRE COUNTY COUNCIL
County Offices Lincoln
Reproduced from/based upon the O.S. Map with the sanction of the Controller of H.M. Stationery Office. Crown COPYRIGHT RESERVED
DATE 1992

XREFS USED: cambs, eagos, oabase, peterboro, peterboro_xtra, wellandosmm, xannotate

FILE PATH: Z:/M02756/Acad/Contract Drawings/B_M02756_39.dwg

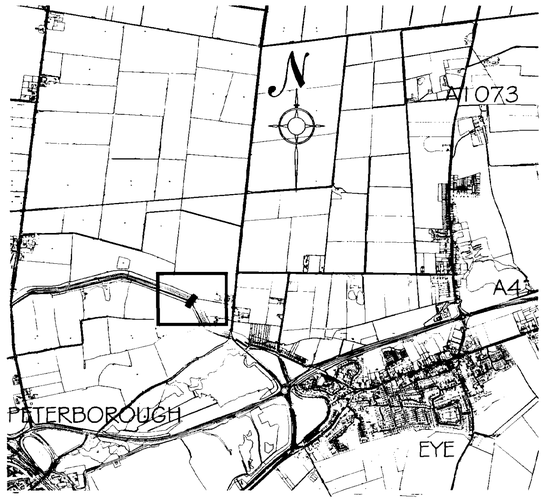

Location Plan
Scale 1:20000

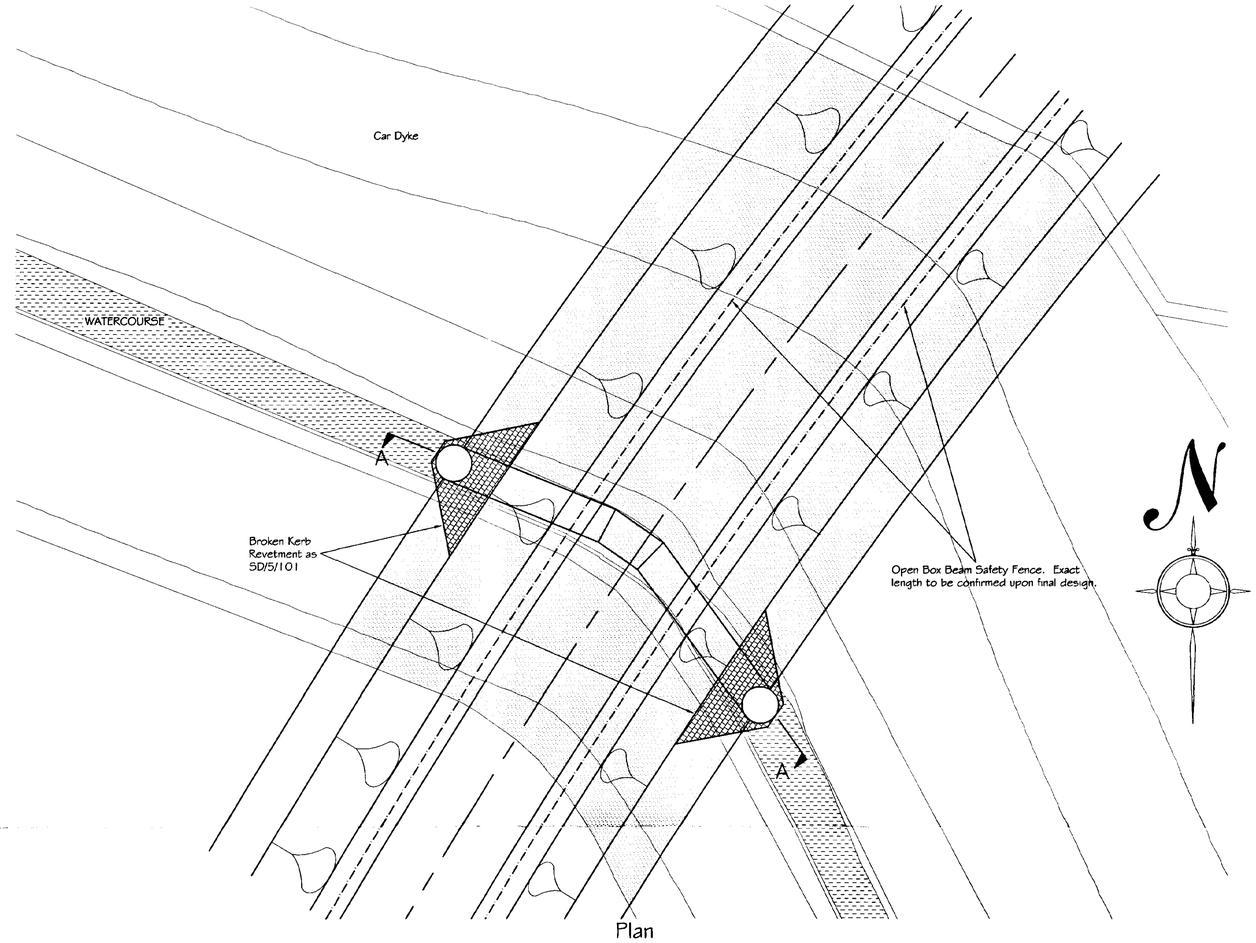

Plan
Scale 1:250

NOTES


1. All dimensions are in millimetres unless stated otherwise.

2. The Contractor is to maintain flow in the watercourse at all times. Arrangements for maintaining the flow are to be agreed with The Environment Agency.


3. The corrugated steel pipe is to be designed in accordance with the Specification in Appendix 1/11 of the Contract Documents. Design calculations shall be submitted to the Engineer for approval prior to manufacture.

KEY


Geotextile separation membrane
Extent of road embankment on Scheduled Monument

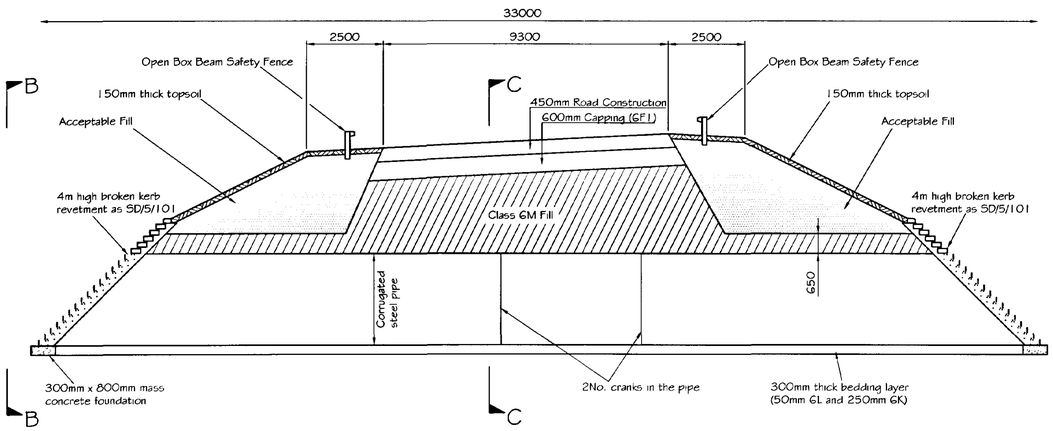

Section A-A
Scale 1:100

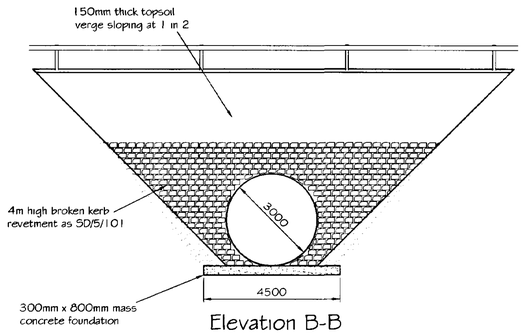

Elevation B-B
Scale 1:100

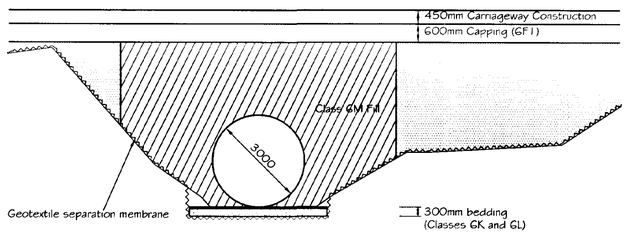

Section C-C
Scale 1:100

LINCOLNSHIRE COUNTY COUNCIL
Survey Services Division
Reproduced from/Based upon the O.S. Map with the sanction of the Controller of H.M. Stationery Office.
CROWN COPYRIGHT RESERVED
DATE 1993

SURP
ment
18 JUL 2002
0842102
Highways & Planning Directorate
- 8 JUL 2002
Planning & Conservation

Rev.	Date:	Description:	Approved by:
		AMENDMENT DETAILS	

Babtie LINCOLNSHIRE - Part of the East Midlands Region
IN PARTNERSHIP WITH
PETERBOROUGH CITY COUNCIL

LINCOLNSHIRE COUNTY COUNCIL
HIGHWAYS & PLANNING DIRECTORATE
P.D. JAMESON, B.Sc.,C.Eng.,F.I.C.E., Head of Technical Services
Witham Park House, Witham Park, Waterside South, Lincoln LN5 7JN

DRG.No. B/ M02756/39

Structure Archive No.


A1073 SPALDING TO EYE IMPROVEMENT
PLANNING APPLICATION
CAR DYKE CROSSING


CONTRACT SHEET No:

SCALE: as shown Approved by: RM
DATE: 03/07/02

Project Manager: RM Draughted by: KK
Drawn by: KK DATE: 26/06/02

X REFS USED: combs

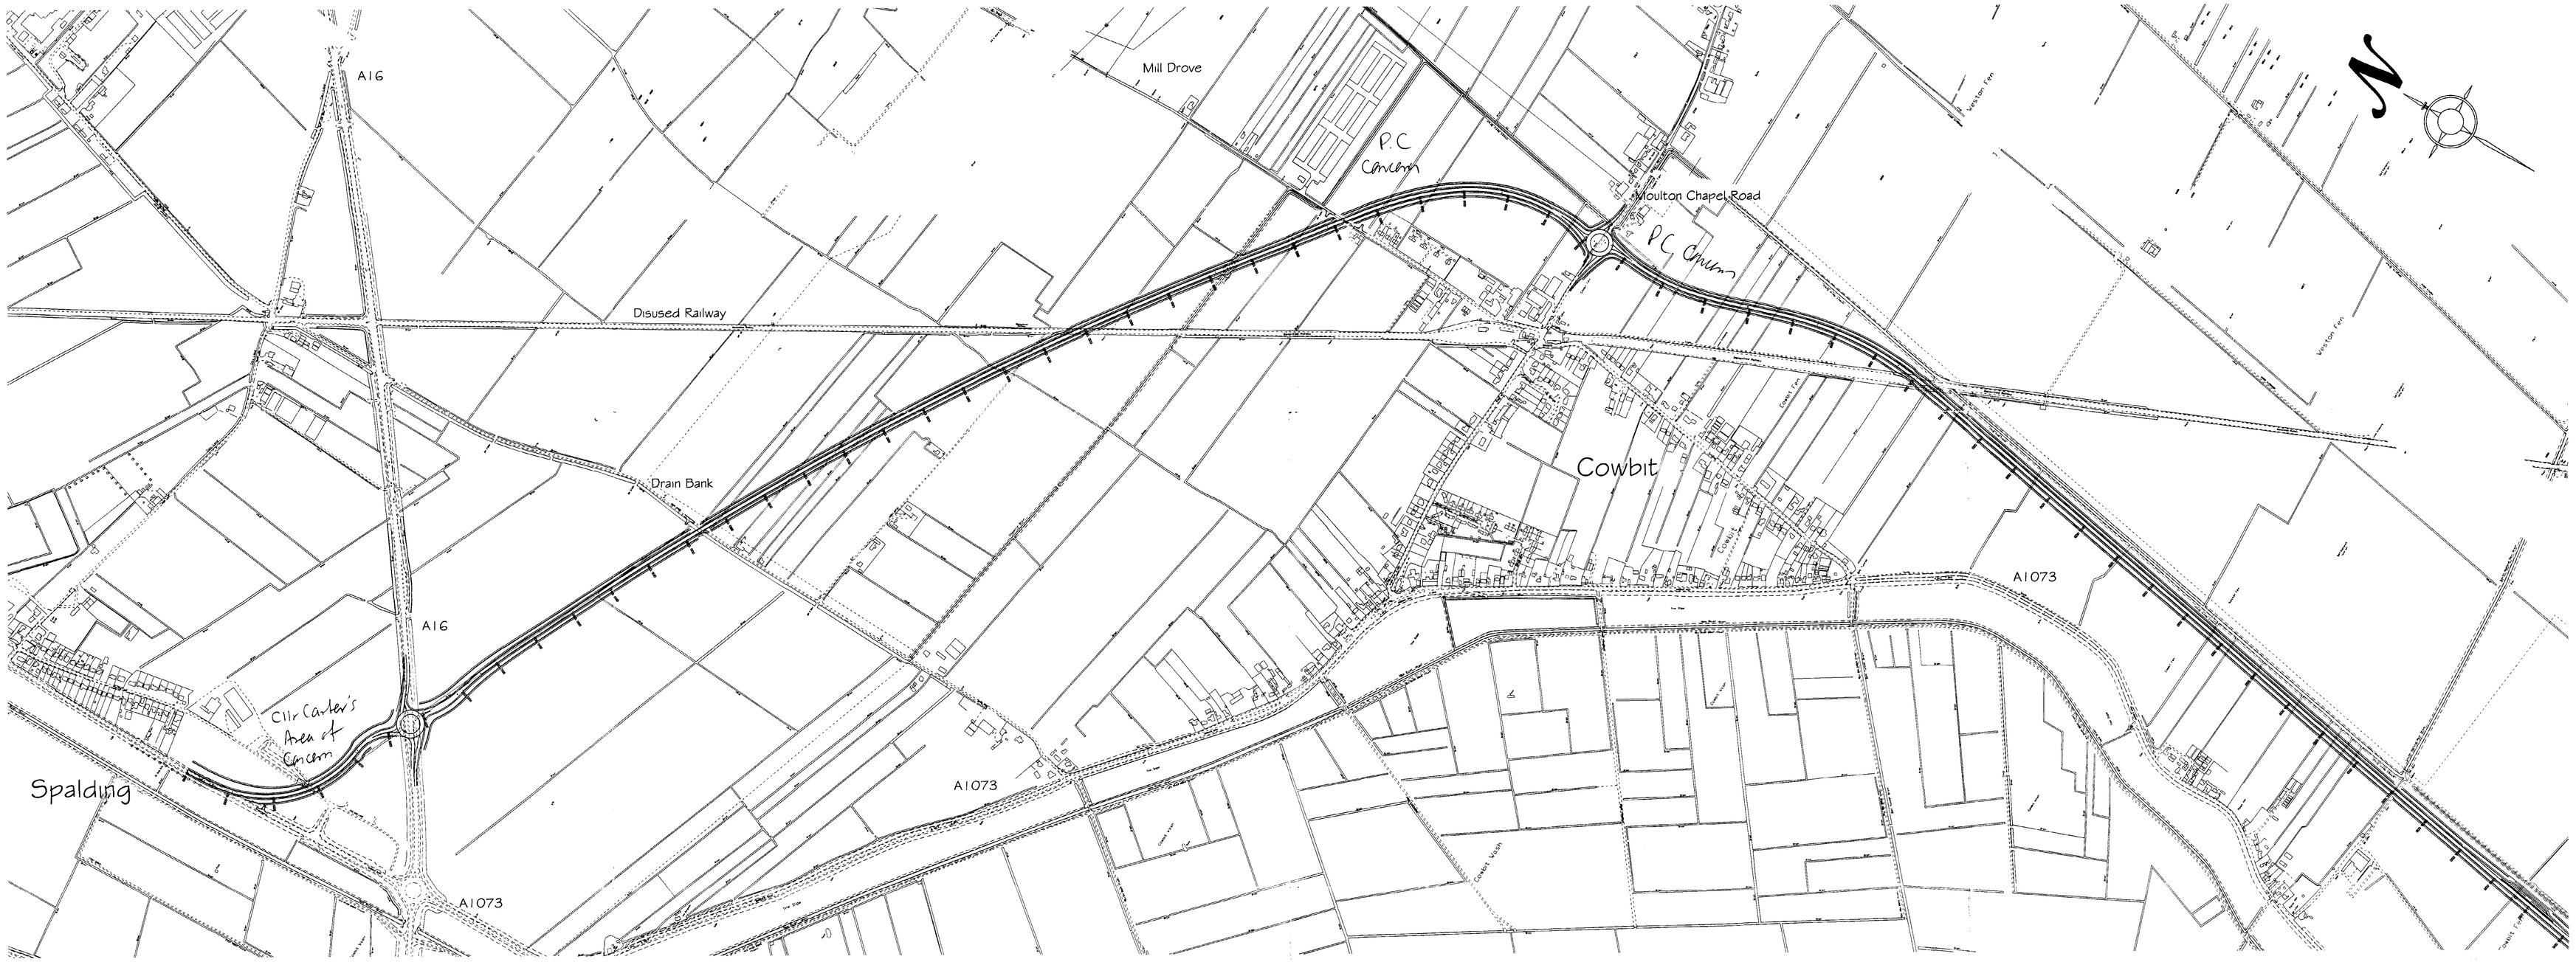

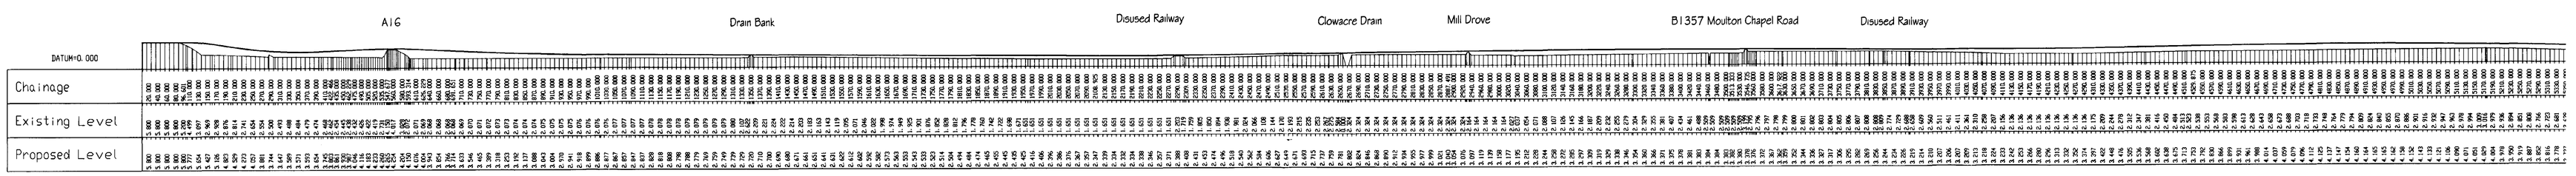

Long Section
Scale 1:5000H 1:500V

NOTES

1. Preliminary alignment shown
2. Extent of land requirement subject to change followng detailed topographic survey and subsequent detail design

SUBJECT TO CONTRACT
18 JUL 2002
0842103

DETERMINED PLAN

Highways & Planning Directorate
- 8 JUL 2002
Planning & Conservation

Rev	Date	Description	Approved by
		AMENDMENT DETAILS	

Babtie LINCOLNSHIRE - Part of the East Midlands Region
IN PARTNERSHIP WITH
PETERBOROUGH CITY COUNCIL

LINCOLNSHIRE COUNTY COUNCIL
HIGHWAYS & PLANNING DIRECTORATE
P.D. JAMESON, B.Sc.,C.Eng.,F.I.C.E., Head of Technical Services
Witham Park House, Witham Park, Waterside South, Lincoln LN5 7JN


DRG.No. A/ M02756/39
Structure Archive No.


A1073 SPALDING TO EYE IMPROVEMENT
PLANNING APPLICATION
PLAN AND LONG SECTION

CONTRACT SHEET No: 1 of 4
SCALE: 1:5000 1:500 Approved by: RM DATE: 03/07/02
Project Manager: RM Draughted by: KK
Drawn by: KK DATE: 26/06/02

LINCOLNSHIRE COUNTY COUNCIL
Highways & Planning Directorate
Reproduction from Plans upon the O.S. map with the permission of the Controller of H.M. Stationery Office © Crown Copyright. All rights reserved. LA 086 1992

FILE PATH: Z:\M02756\Acad\Contract Drawings\A_M02750_39.dwg
X REFS USED: dw7m001, rdldesign, osbase, rdlorgpack, xonotate

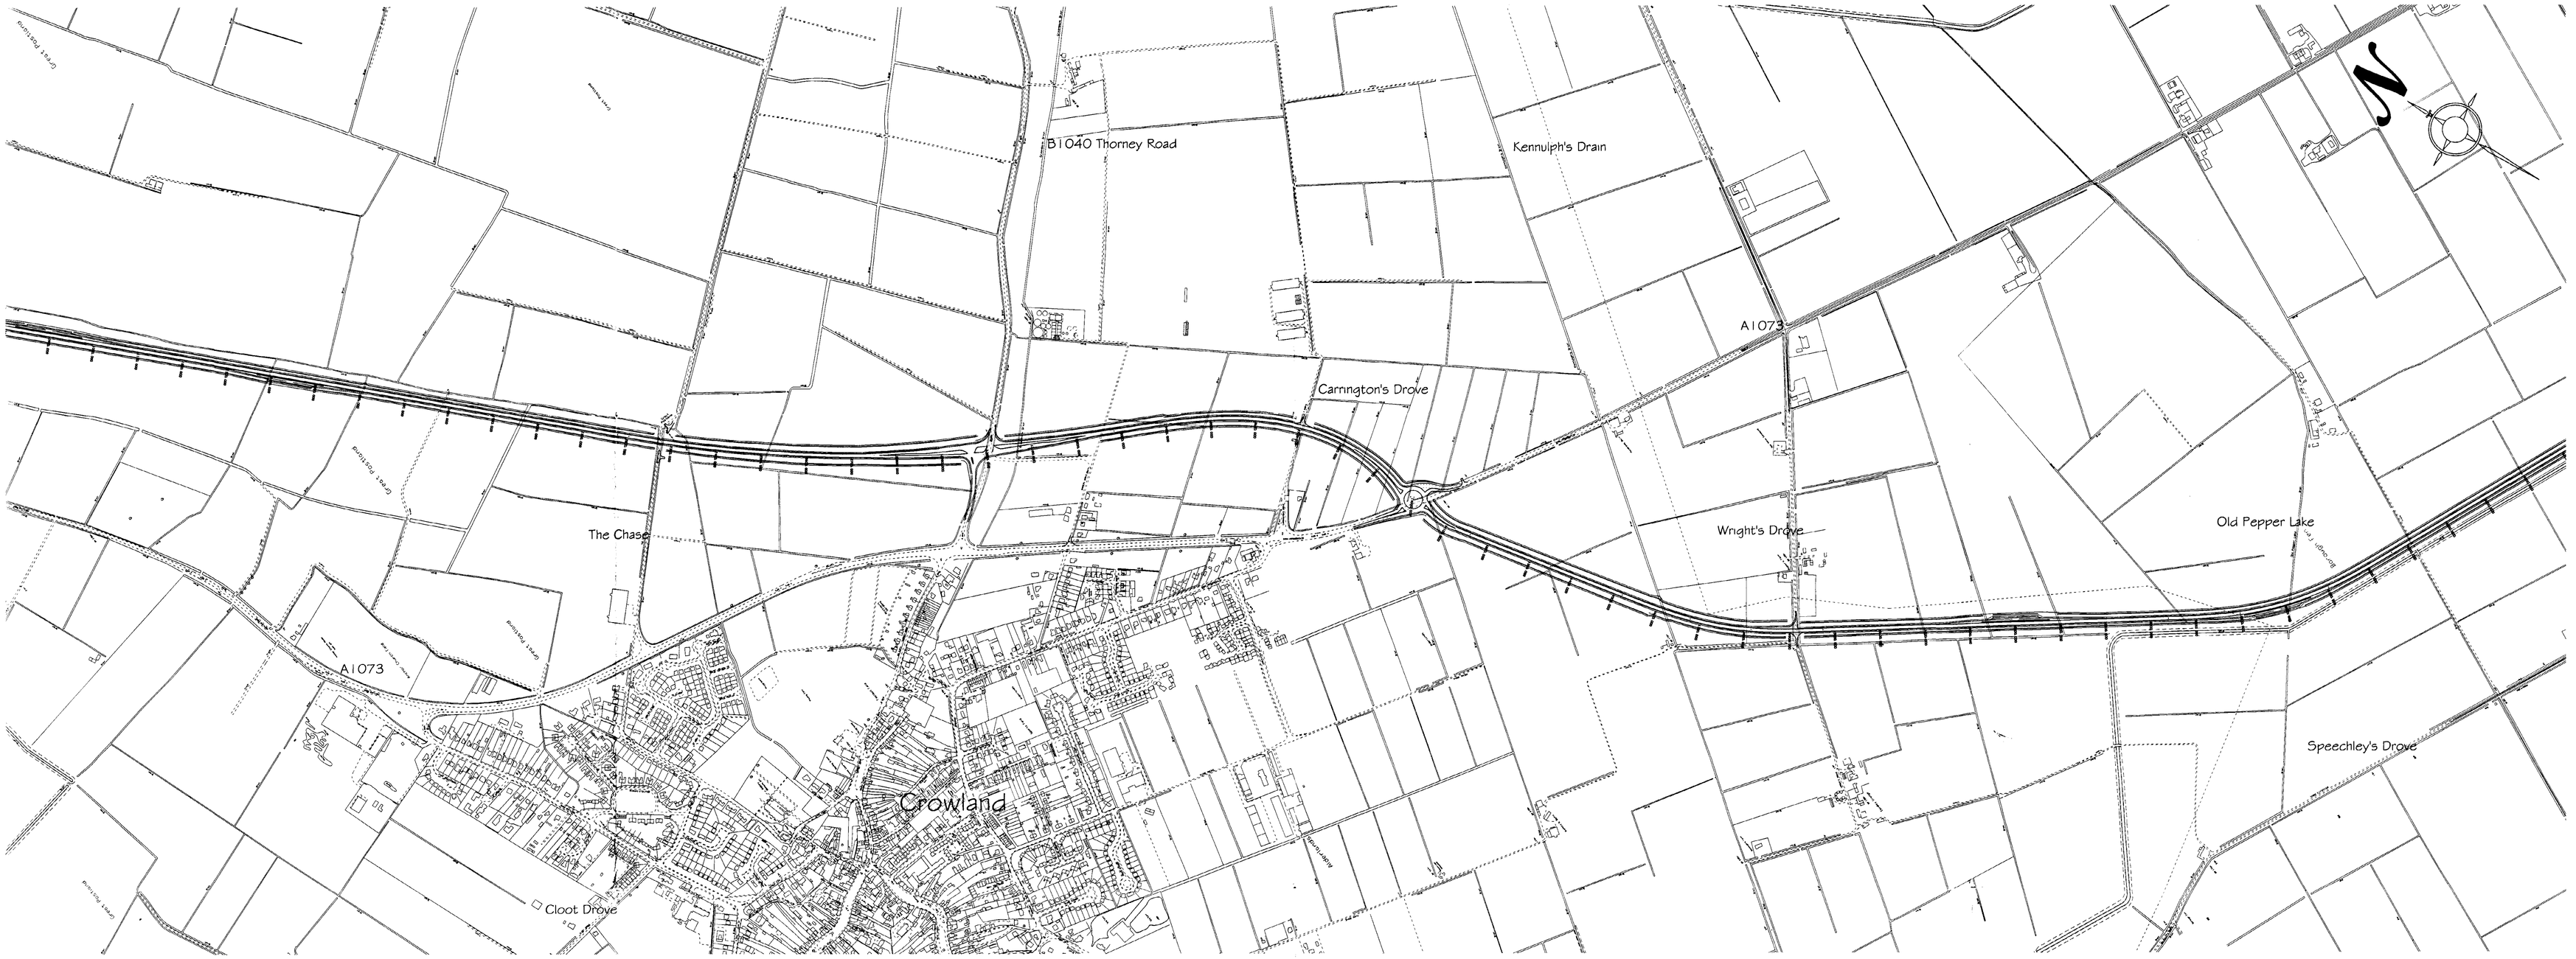

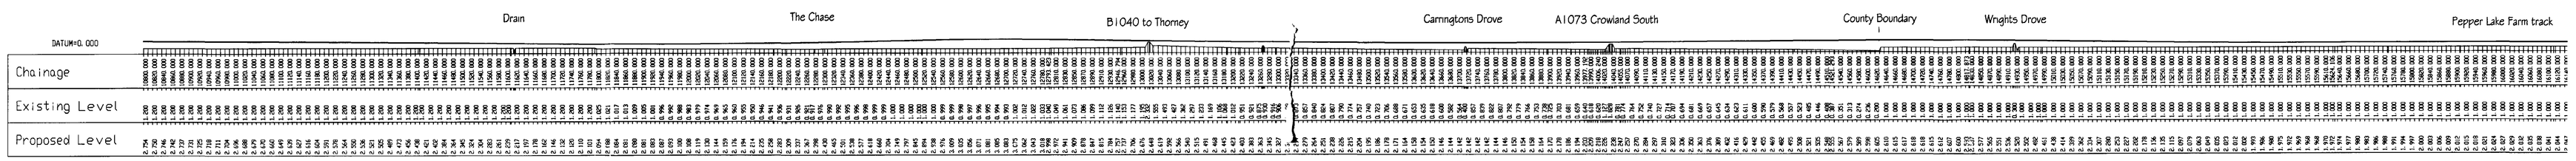

Long Section
Scale 1:5000H 1:500V

NOTES

1. Preliminary alignment shown
2. Extent of land requirement subject to change following detailed topographic survey and subsequent detail design

Planning Environment
18 JUL 2002
Ref 0842/02

DETERMINED
PLAN

Highways & Planning Directorate
- 8 JUL 2002
Planning & Conservation

Rev.	Date:	Description:	Approved by:
		AMENDMENT DETAILS	

Babtie — LINCOLNSHIRE - Part of the East Midlands Region
IN PARTNERSHIP WITH
PETERBOROUGH CITY COUNCIL


LINCOLNSHIRE COUNTY COUNCIL
HIGHWAYS & PLANNING DIRECTORATE
P.D. JAMESON, B.Sc.C.Eng.F.I.C.E., Head of Technical Services
Witham Park House, Witham Park, Waterside South, Lincoln LN5 7JN

DRG.No. A/ M02756/41
Structure Archive No.
A1073 SPALDING TO EYE IMPROVEMENT
PLANNING APPLICATION
PLAN AND LONGSECTION

CONTRACT SHEET No: 3 of 4
SCALE: 1:5000 1:500
Approved by: RM
DATE: 03/07/02
Project Manager: RM
Drawn by: KK
Draughted by: KK
DATE: 26/06/02

LINCOLNSHIRE COUNTY COUNCIL
County Offices Lincoln
Authorised Issue/Receipt upon the 03 day of 07 2002
for the purposes of the Town and Country Planning Act 1990
Signed [illegible]



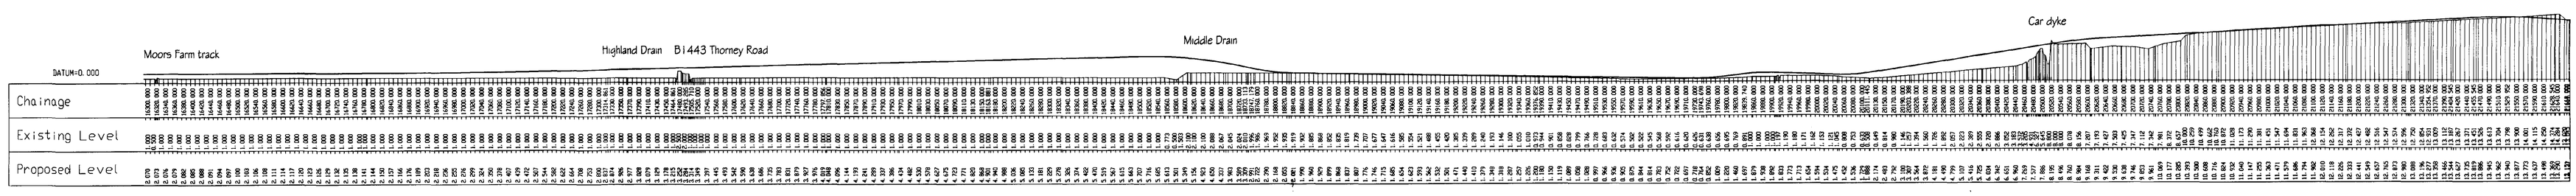

Long Section
Scale 1:5000H 1:500V

NOTES

1. Preliminary alignment shown
2. Extent of land requirement subject to change following detailed topographic survey and subsequent detail design

SHDC
Planning & Development
16 JUL 2002
Ref 04/1602

EXAMINED
PLAN

Highways & Planning Directorate
- 8 JUL 2002
Planning & Conservation

Rev:	Date:	Description:	Approved by:
AMENDMENT DETAILS			

Babtie LINCOLNSHIRE - Part of the East Midlands Region
IN PARTNERSHIP WITH
PETERBOROUGH CITY COUNCIL


LINCOLNSHIRE COUNTY COUNCIL
HIGHWAYS & PLANNING DIRECTORATE
P.D. JAMESON, B.Sc.,C.Eng.,F.I.C.E., Head of Technical Services
Witham Park House, Witham Park, Waterside South, Lincoln LN5 7JN

DRG.No. A/ M02756/42
Structure Archive No.
A1073 SPALDING TO EYE IMPROVEMENT
PLANNING APPLICATION
PLAN AND LONGSECTION

CONTRACT SHEET No: 4 of 4
SCALE: 1:5000 1:500
Approved by: RM
DATE: 03/07/02
Project Manager: RM
Draughted by: KK
Drawn by: KK
DATE: 26/06/02

LINCOLNSHIRE COUNTY COUNCIL
County Hall, Lincoln
Reproduced from Ordnance Survey map with the permission of the Controller of Her Majesty's Stationery Office © Crown Copyright reserved.
LICENCE No. LIN/ 1000

FILE PATH: Z:\M02756\Acad\Contract Drawings\A_M02756_42.dwg
XREFS USED: dw7m001, r42design, osbase, 40ingsect, combo, p2kmo, xsmastbl

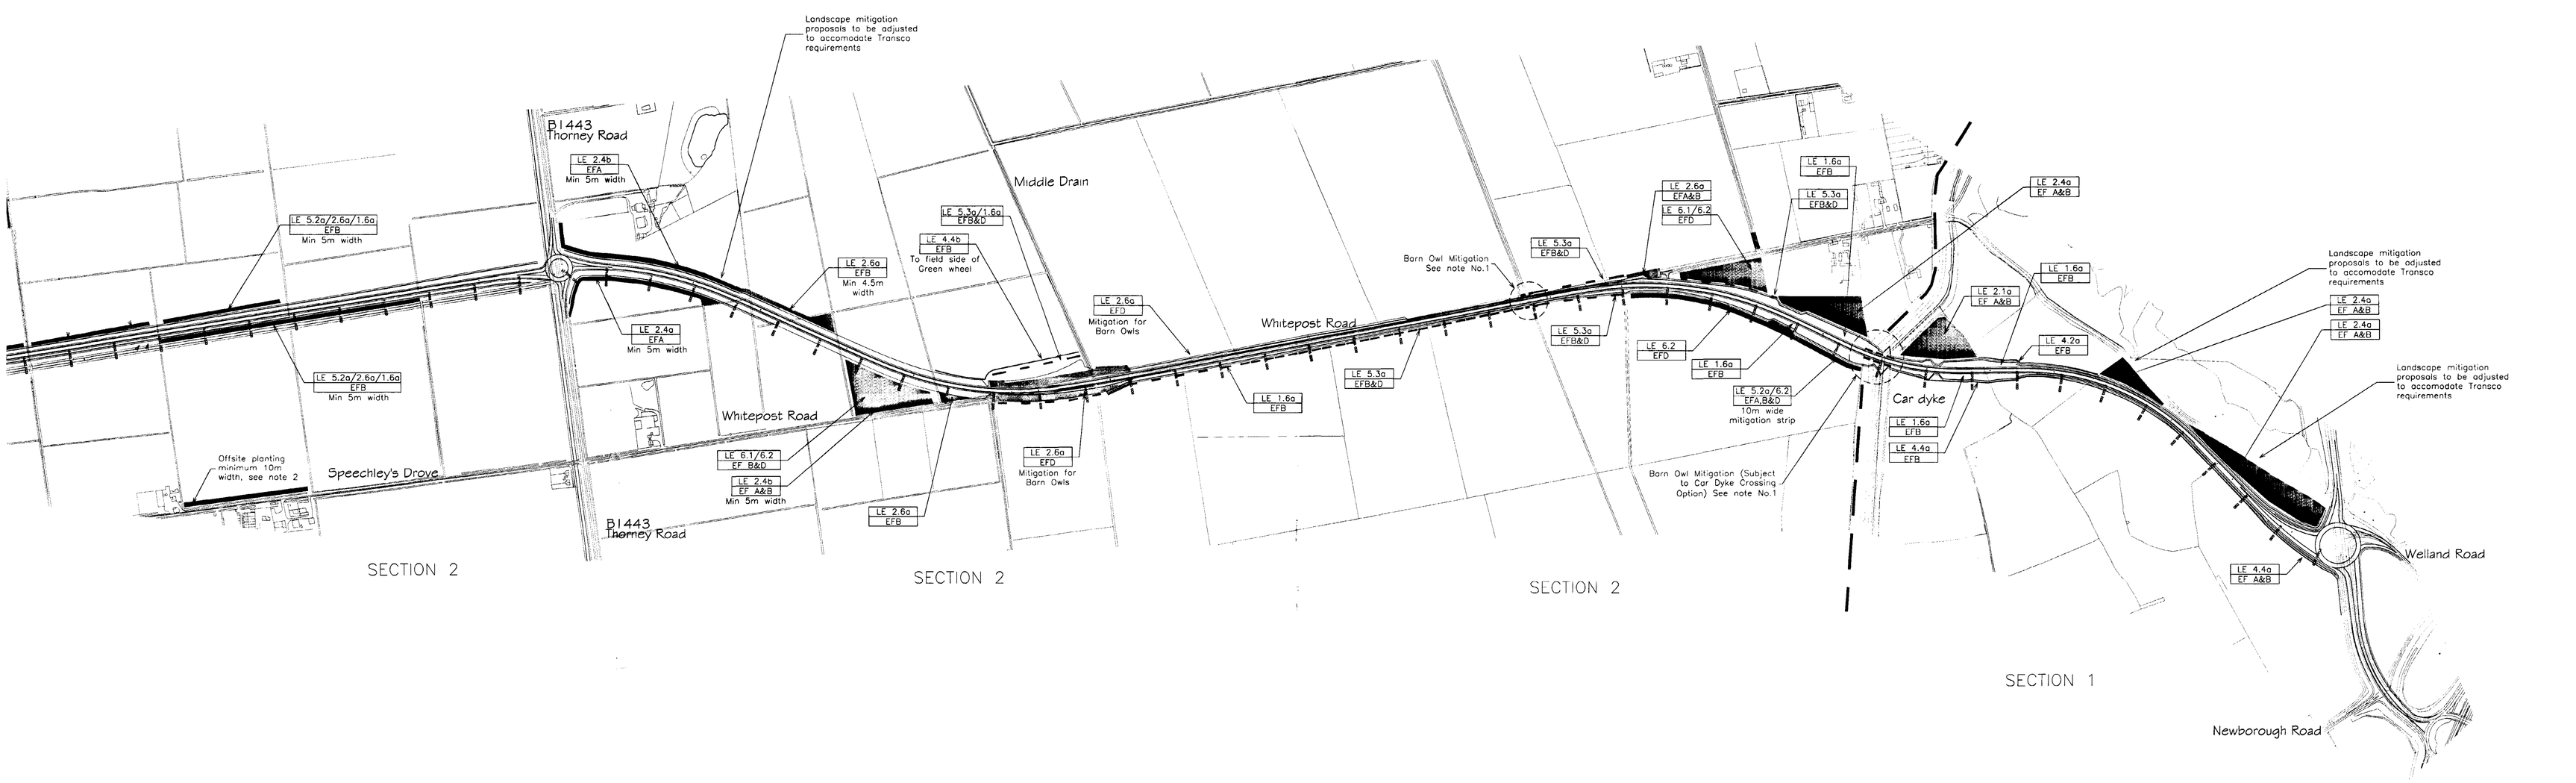

Key:

- LE 4.4a / EF A&B — Target Notes
- Hedgerow Planting
- Linear Tree & Shrub Belts
- Individual Trees
- Wetland Habitat
- Shrubs
- Woodland
- Barn Owl Mitigation
- Offsite Planting

NOTES

1. Barn owl mitigation
   Detail design to incorporate bunding, planting and special maintenance regime to verge parallel to road, across line of drainage ditch watercourse. IDB maintenance access to be adjusted accordingly.
2. Offsite planting subject to agreement with landowners.
3. Planting Proposals & Sections.
   For details of target notes refer to Schedule of Planting Mixes.

Planning 18 JUL 2002 Ref 08/0202

DETERMINED PLAN

Highways & Planning Directorate - 8 JUL 2002 Planning & Conservation

Rev: Date: Description: Approved by:
AMENDMENT DETAILS

Babtie LINCOLNSHIRE - Part of the East Midlands Region
IN PARTNERSHIP WITH
PETERBOROUGH CITY COUNCIL

LINCOLNSHIRE COUNTY COUNCIL
HIGHWAYS & PLANNING DIRECTORATE
P.D. JAMESON, B.Sc.,C.Eng.,F.I.C.E., Head of Technical Services
Witham Park House, Witham Park, Waterside South, Lincoln LN5 7JN

DRG.No. A/ M02756/47
Structure Archive No.


A1073 SPALDING TO EYE IMPROVEMENT
PLANNING APPLICATION
LANDSCAPING

CONTRACT SHEET No: 4 of 4
SCALE: 1:5000 Approved by: RM
DATE: 03/07/02
Project Manager RM Draughted by: KK
Drawn by: KK DATE: 26/06/02

LINCOLNSHIRE COUNTY COUNCIL
Highways & Planning Directorate
Reproduced from Ordnance Survey mapping with the permission of the Controller of Her Majesty's Stationery Office © Crown Copyright reserved. Licence No: LA 076969 2002

r:\jl 1424 - / JN02756\Acad\Contract Drawings\A_M02756_47.dwg
x:\jl1\d201 cabinet_dev\Proj01 - p34\design_standards\pe_standards

H:\Mdb 2_0\M02756\Acad\Contract Drawings\A_M02756_46.dwg

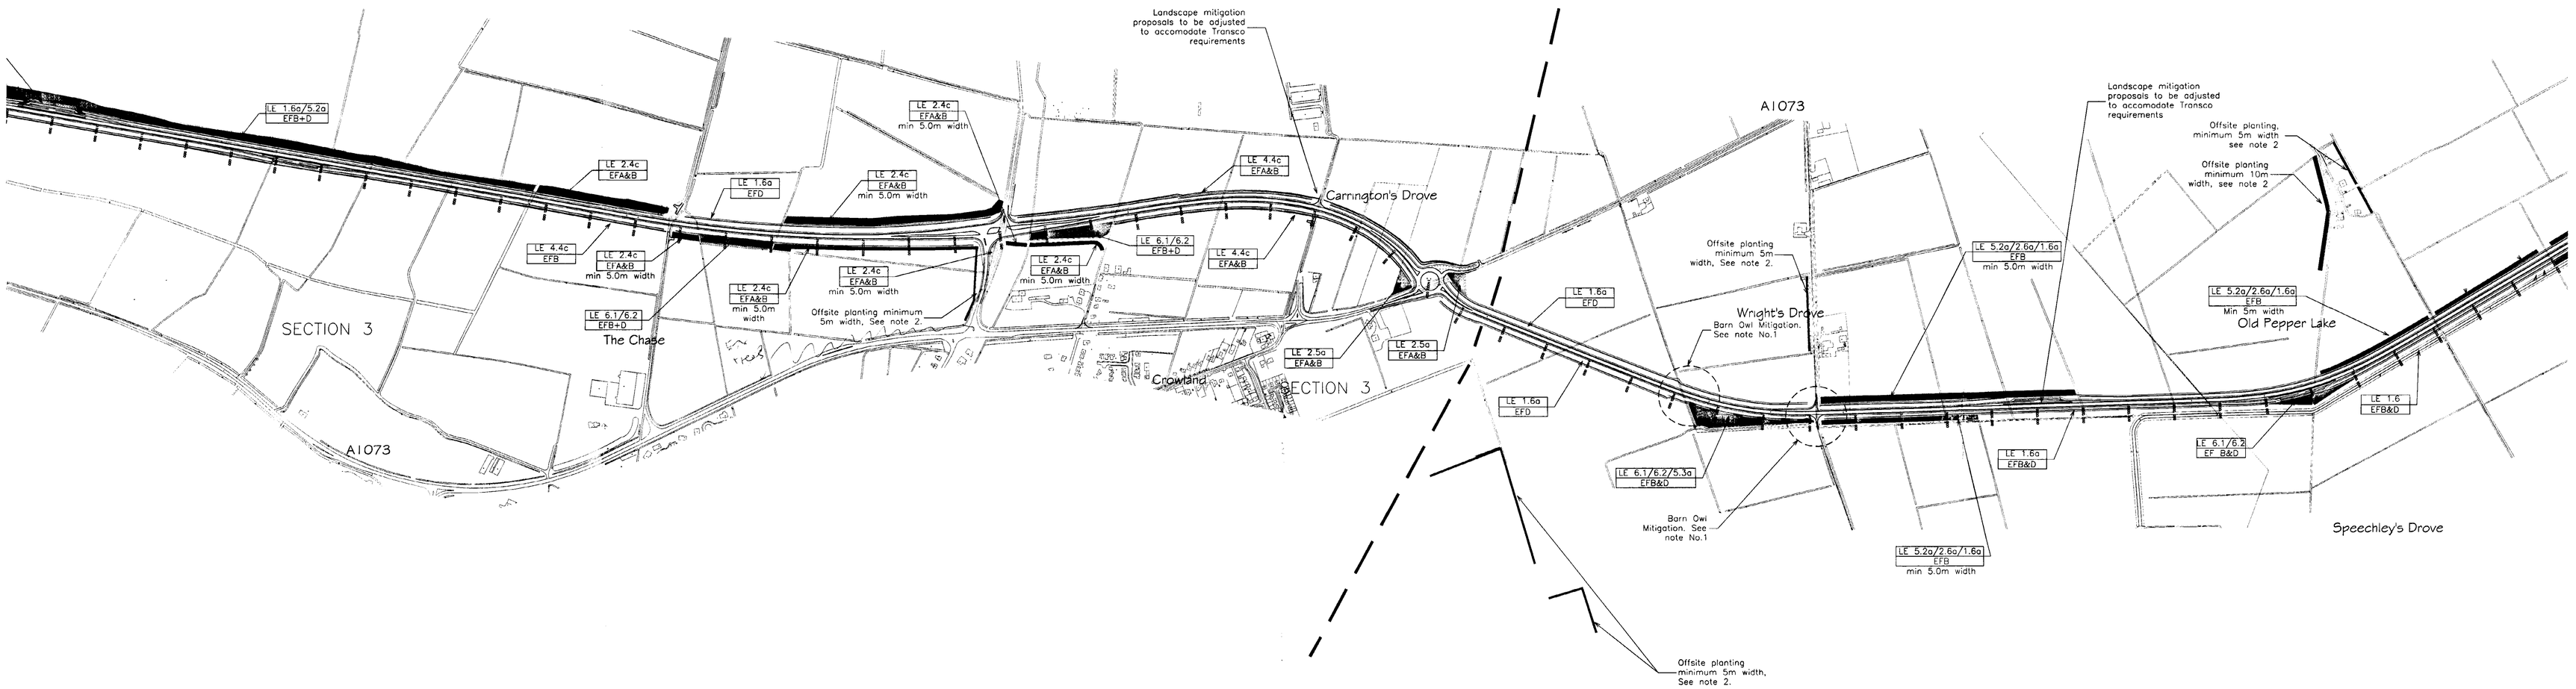

Key:

- LE 4.4a / EF A&B — Target Notes
- Hedgerow Planting
- Linear Tree & Shrub Belts
- Individual Trees
- Wetland Habitat
- Shrubs
- Woodland
- Barn Owl Mitigation
- Offsite Planting

NOTES

1. Barn owl mitigation
   Detail design to incorporate bunding, planting and specific maintenance regime to verge parallel to road, access track and drainage ditch watercourse. IDB maintenance access to be adjusted accordingly.
2. Offsite planting subject to agreement with landowners.
3. Planting Proposals & Sections.
   For details of target notes refer to Schedule of Planting Mixes.

PLANNING DEPARTMENT
18 JUL 02
Ref 0942/02

Rev: Date: Description: Approved by:
AMENDMENT DETAILS

DETERMINED PLAN

Highways & Planning Directorate
- 8 JUL 2002
Planning & Conservation

Babtie LINCOLNSHIRE - Part of the East Midlands Region
IN PARTNERSHIP WITH
PETERBOROUGH CITY COUNCIL

LINCOLNSHIRE COUNTY COUNCIL
HIGHWAYS & PLANNING DIRECTORATE
P.D. JAMESON, B.Sc.,C.Eng.,F.I.C.E., Head of Technical Services
Witham Park House, Witham Park, Waterside South, Lincoln LN5 7JN.

DRG.No. A/ M02756/46

Structure Archive No.


A1073 SPALDING TO EYE IMPROVEMENT
PLANNING APPLICATION
LANDSCAPING


CONTRACT SHEET No: 3 of 4
SCALE: 1:5000 Approved by: RM
DATE: 03/07/02
Project Manager: RM Draughted by: KK
Drawn by: KK DATE: 26/06/02

LINCOLNSHIRE COUNTY COUNCIL
County Offices Lincoln
Reproduced from/Based upon the O.S. map with the permission of the Controller of H.M. Stationery Office
© Crown Copyright
LA076 2002

X:\M02\M02756\Acad\Contract Drawings\A_M02756_46.dwg, 26/06/2002 1:25:54 pm, kkendscape, xref-bindings

Ref Path: Z:\M02756\Road\Connect Drawings\A M02756_40.dwg

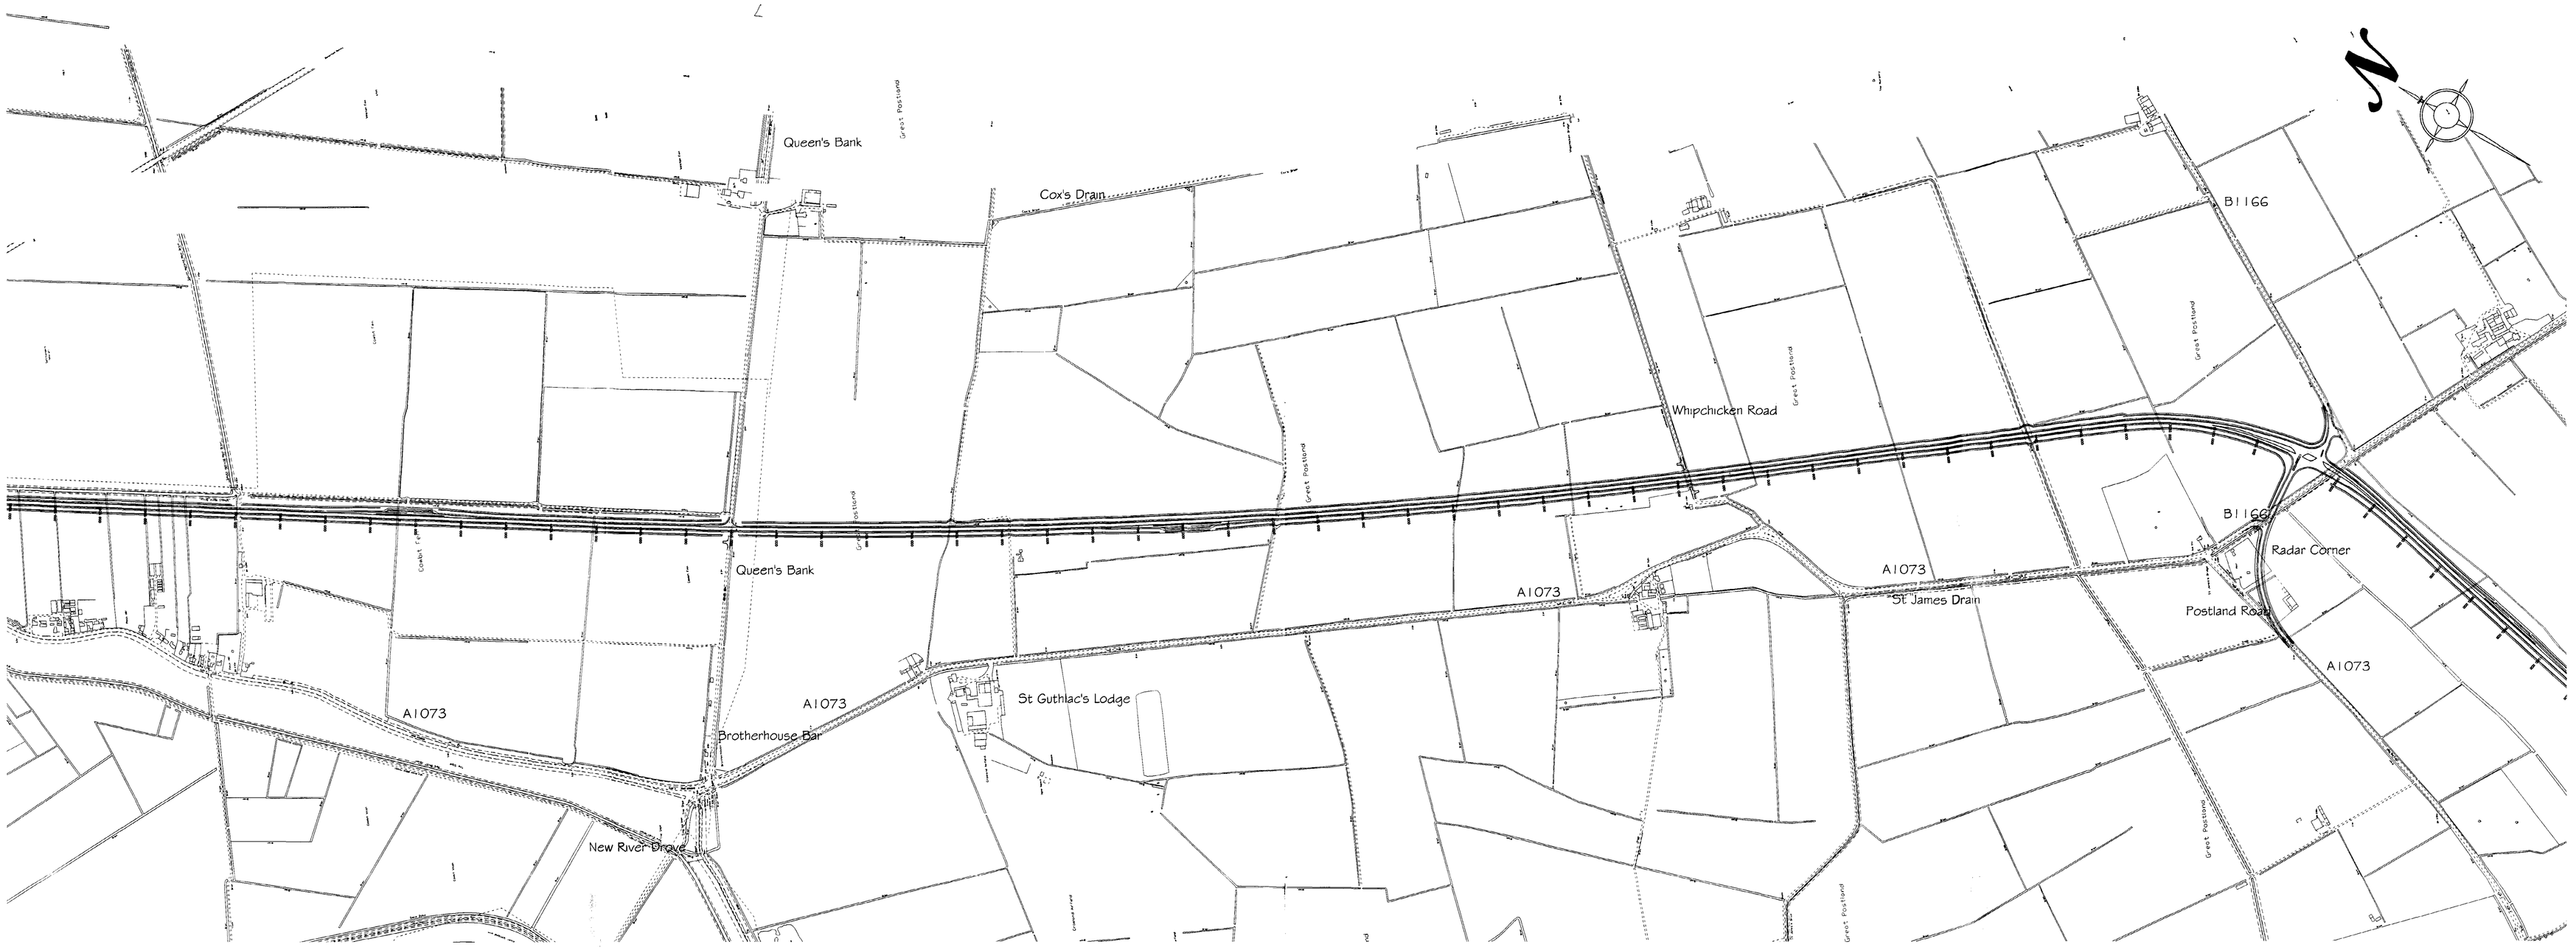

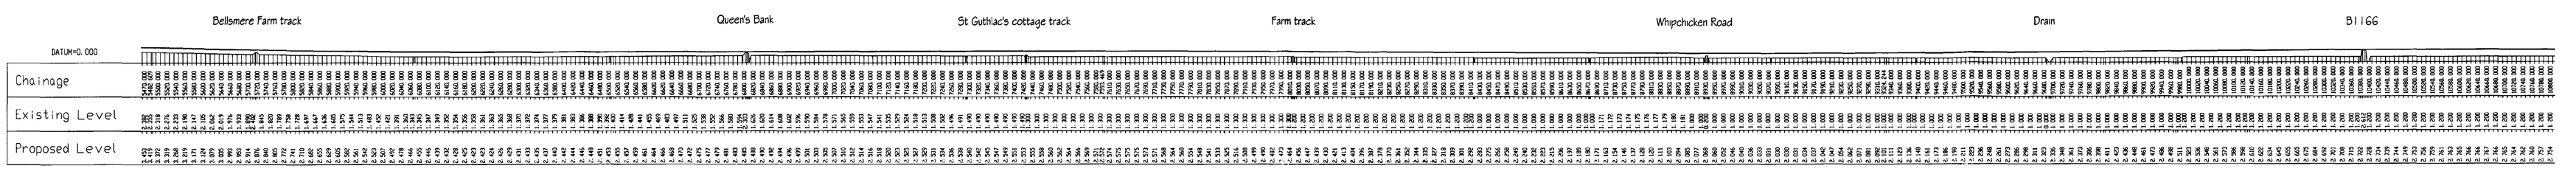

Long Section
Scale 1:5000H 1:500V

NOTES

1. Preliminary alignment shown
2. Extent of land requirement subject to change following detailed topographic survey and subsequent detail design

Planni... ...opment
18 JUL 2002
Ref 0842/02

DETERMINED
PLAN

Highways & Planning
Directorate
- 8 JUL 2002
Planning & Conservation

Rev.	Date:	Description:	Approved by:
AMENDMENT DETAILS			

Babtie — LINCOLNSHIRE - Part of the East Midlands Region
IN PARTNERSHIP WITH
PETERBOROUGH CITY COUNCIL

LINCOLNSHIRE COUNTY COUNCIL
HIGHWAYS & PLANNING DIRECTORATE
P.D. JAMESON, B.Sc.,C.Eng.,F.I.C.E., Head of Technical Services
Witham Park House, Witham Park, Waterside South, Lincoln LN5 7JN

DRG.No. A/ M02756/40

Structure Archive No.

A1073 SPALDING TO EYE IMPROVEMENT
PLANNING APPLICATION
PLAN AND LONGSECTION


CONTRACT SHEET No: 2 of 4

SCALE: 1:5000	Approved by: RM		
1:500	DATE: 03/07/02		
Project Manager: RM	Draughted by: KK		
Drawn by: KK	DATE: 26/06/02		

LINCOLNSHIRE COUNTY COUNCIL
Survey Control Office
Permission from Owner not required to the use of the contents of this drawing for the purpose of the Copyright Act 1988

I:\M02_4\02756\design_cadlines_xrefs\geo_xsections_xsmarkers.dgn

FILENAME: Z:\M02756\Acad\Contract Drawings\A_M02756_44.dwg

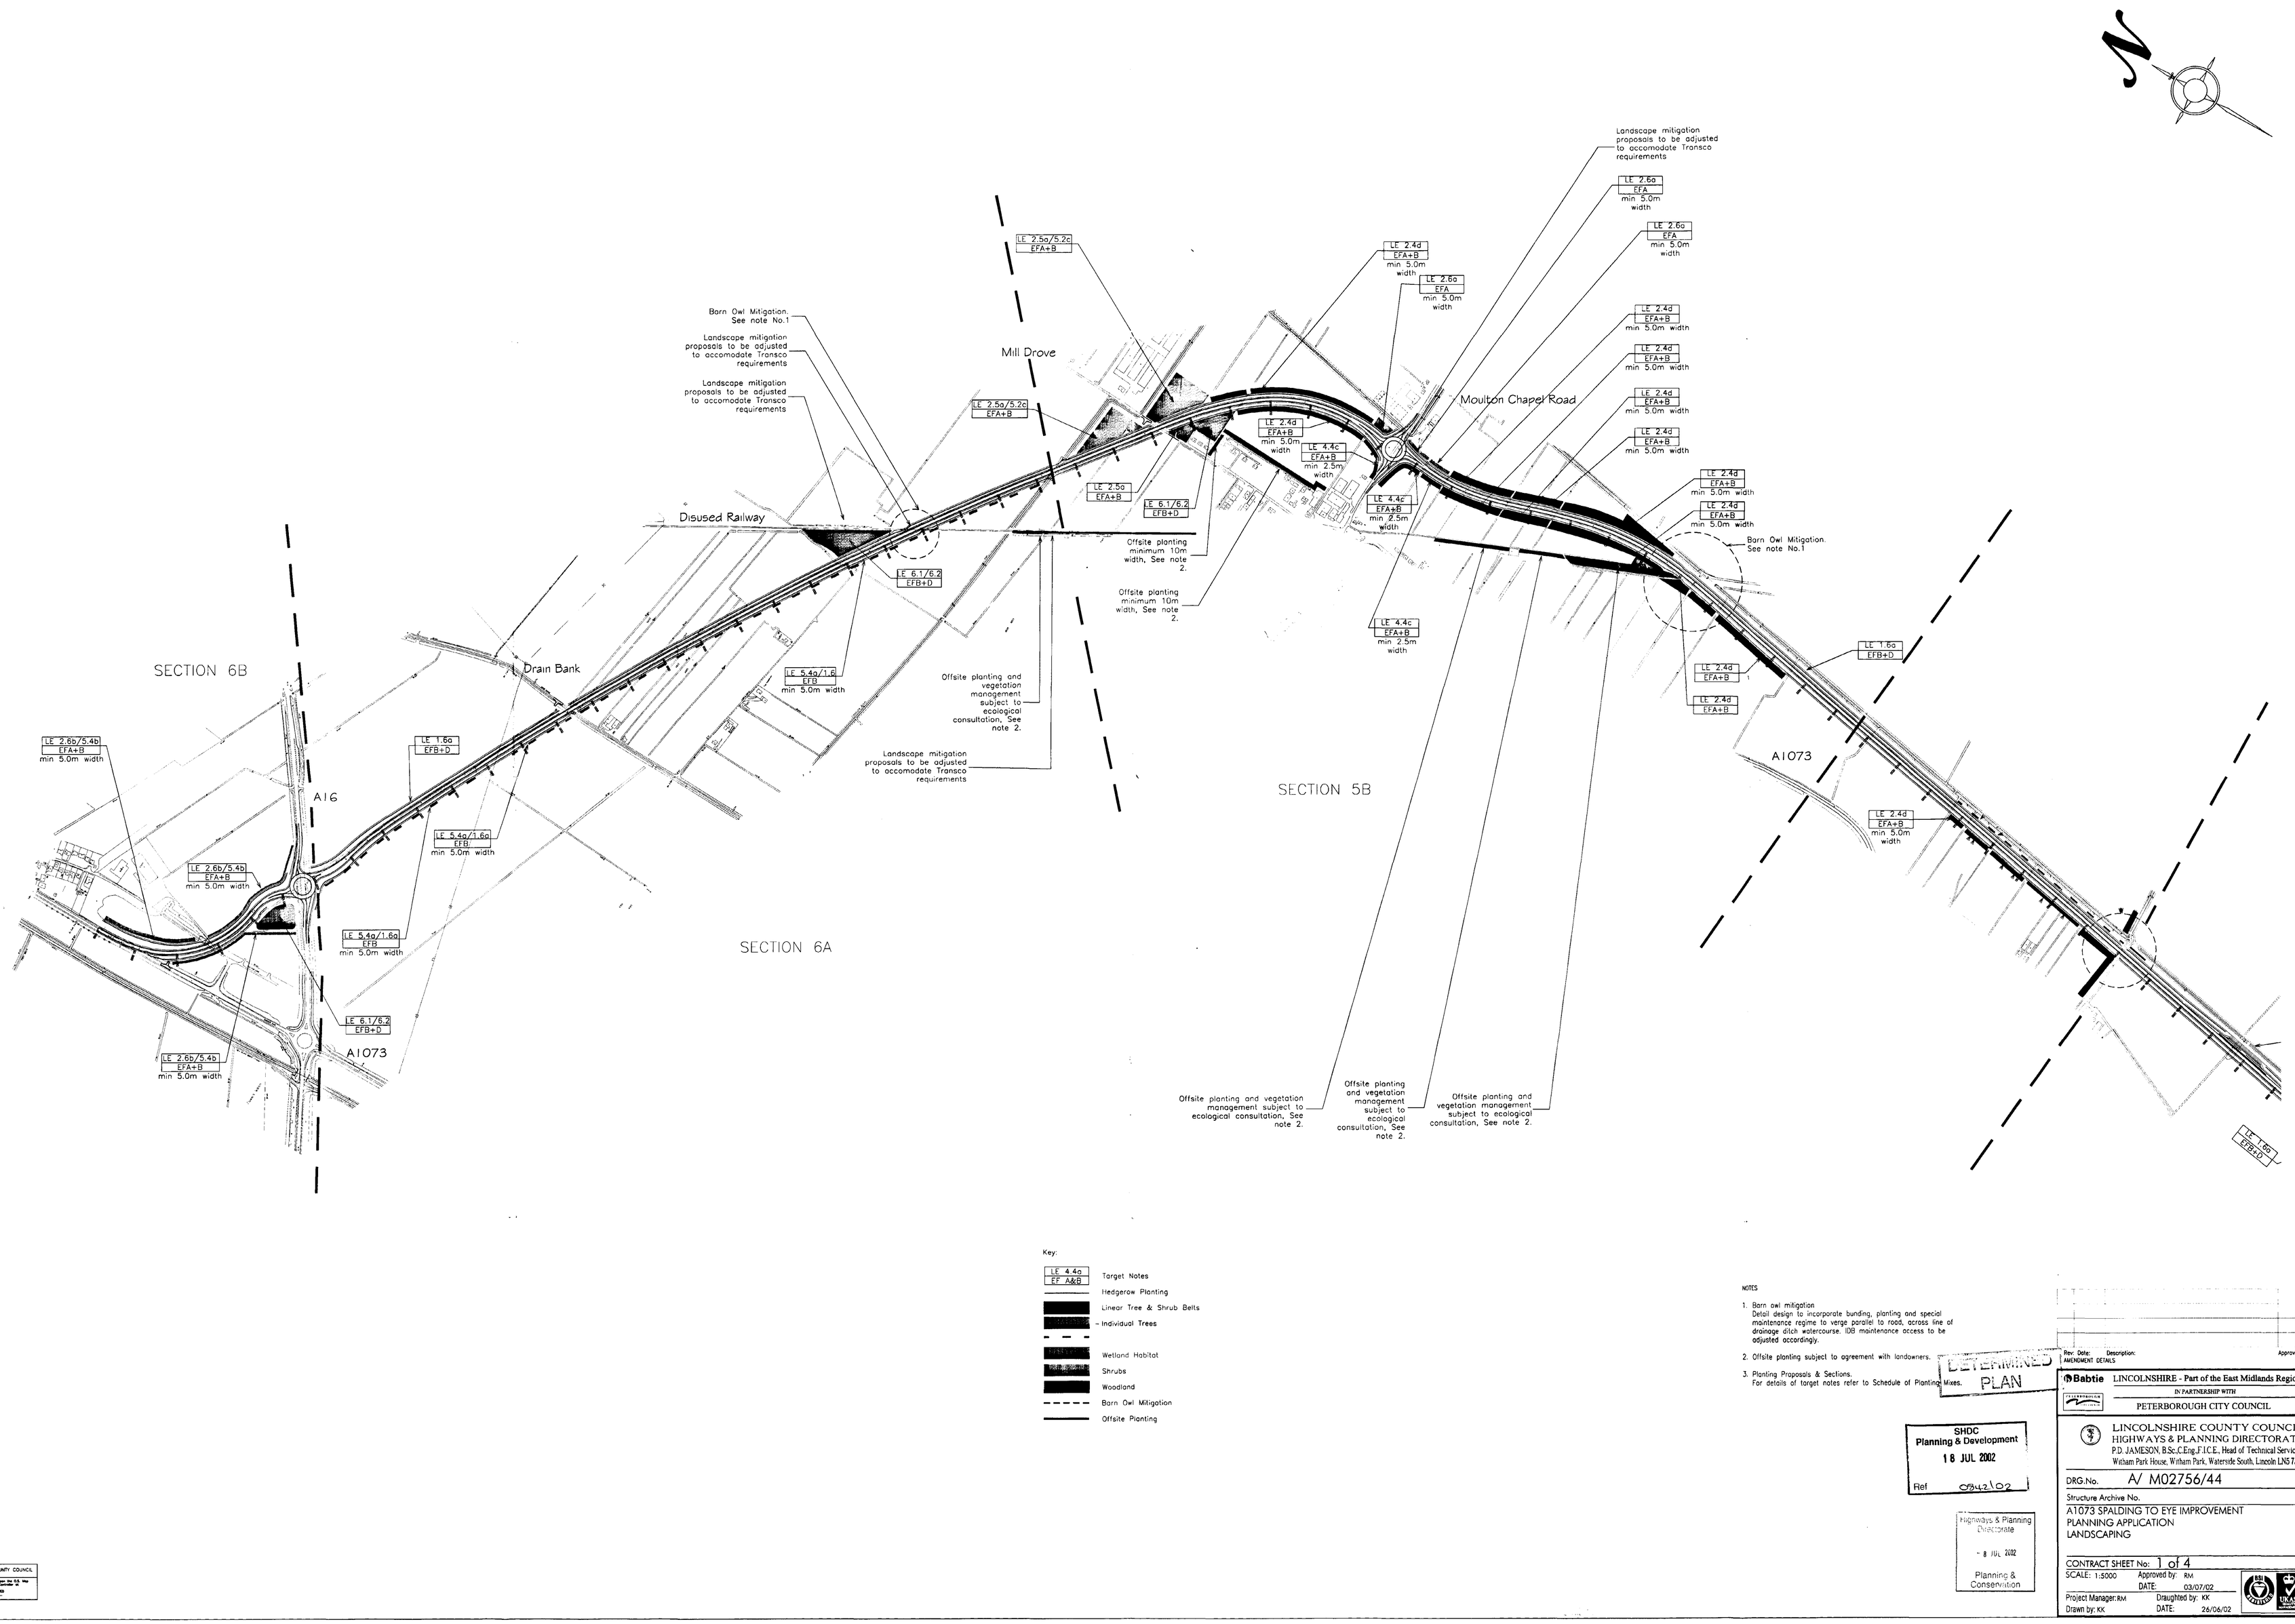

Key:

- LE 4.4a / EF A&B — Target Notes
- Hedgerow Planting
- Linear Tree & Shrub Belts
- Individual Trees
- Wetland Habitat
- Shrubs
- Woodland
- Barn Owl Mitigation
- Offsite Planting

NOTES

1. Barn owl mitigation
   Detail design to incorporate bunding, planting and special maintenance regime to verge parallel to road, across line of drainage ditch watercourse. IDB maintenance access to be adjusted accordingly.
2. Offsite planting subject to agreement with landowners.
3. Planting Proposals & Sections.
   For details of target notes refer to Schedule of Planting Mixes.

DETERMINED PLAN

SHDC Planning & Development 18 JUL 2002 Ref 0342/02

Highways & Planning Directorate - 8 JUL 2002 Planning & Conservation

Rev:	Date:	Description: AMENDMENT DETAILS	Approved by:

Babtie LINCOLNSHIRE - Part of the East Midlands Region
IN PARTNERSHIP WITH
PETERBOROUGH CITY COUNCIL

LINCOLNSHIRE COUNTY COUNCIL
HIGHWAYS & PLANNING DIRECTORATE
P.D. JAMESON, B.Sc.,C.Eng.,F.I.C.E., Head of Technical Services
Witham Park House, Witham Park, Waterside South, Lincoln LN5 7JN

DRG.No. A/ M02756/44

Structure Archive No.


A1073 SPALDING TO EYE IMPROVEMENT
PLANNING APPLICATION
LANDSCAPING


CONTRACT SHEET No: 1 of 4
SCALE: 1:5000 Approved by: RM DATE: 03/07/02
Project Manager: RM Drawn by: KK Draughted by: KK DATE: 26/06/02


LINCOLNSHIRE COUNTY COUNCIL
County Offices Lincoln
Reproduced from Ordnance Survey plan No. 0.S. Map Licence No. LIN 1000 20598 with the permission of H.M. Stationery Office.
© Crown Copyright reserved.
DATE: 1998


X:\M02756\D\ dgn\no_dep\no001_plt\design_landscape_scn\x\x\x

M:\PRM 2\AM02756\Acad\Contract Drawings\A_AM02756_43.dwg

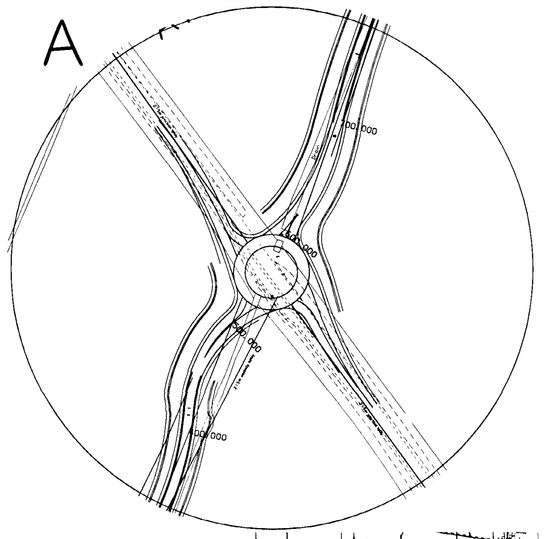

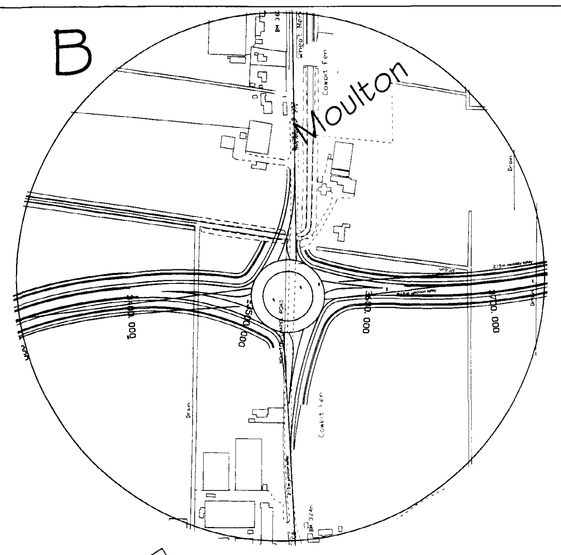

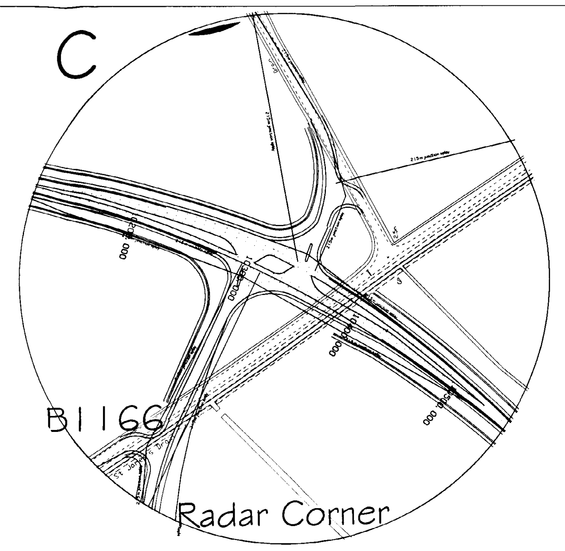


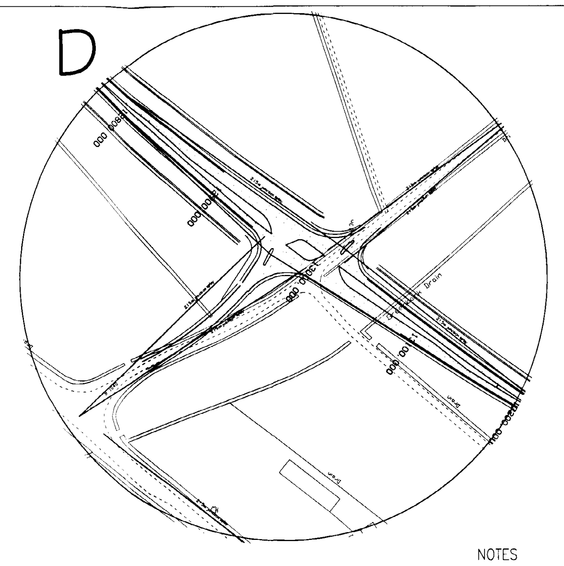





NOTES

1. Preliminary alignment shown
2. Extent of land requirement subject to change following detailed topographic survey and subsequent detail design
3. Minor junctions ommited for clarity
4. Landscaping details shown on drawings AM02756/44 to 47

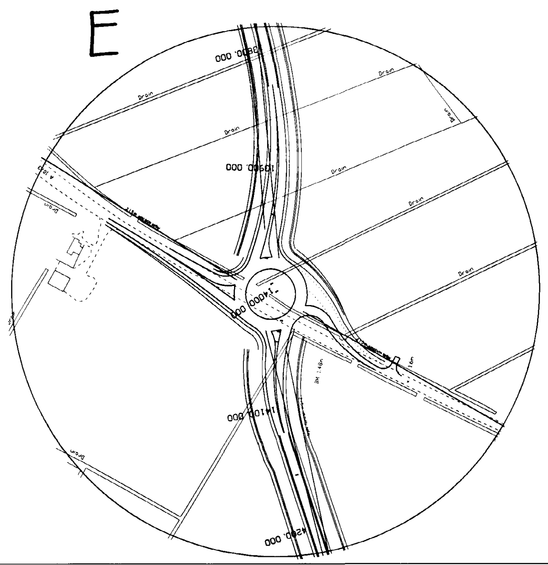

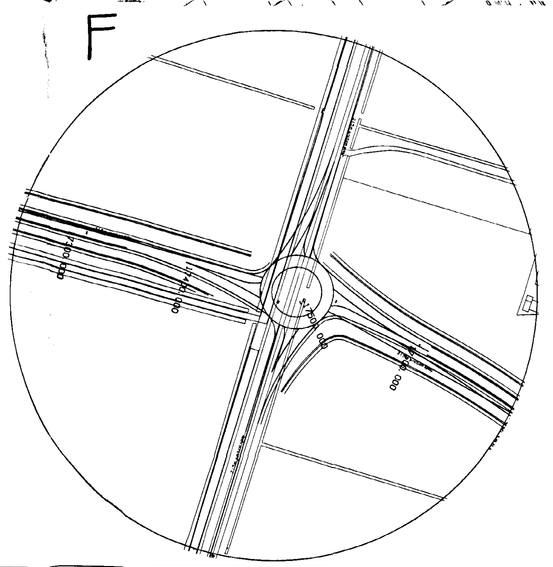

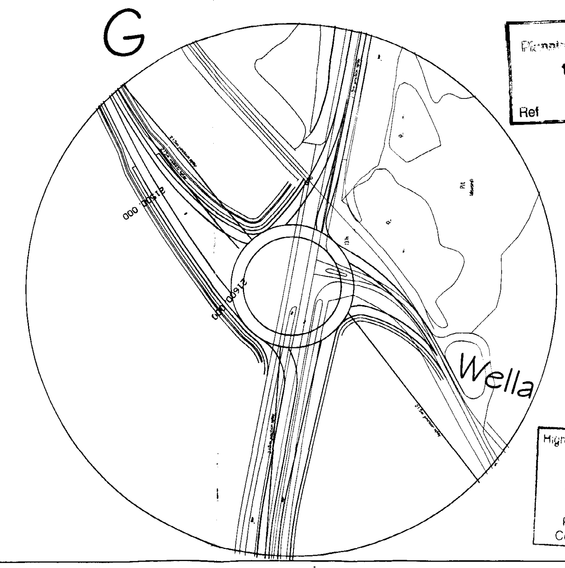

LINCOLNSHIRE COUNTY COUNCIL
Land Charges Unit
Reference Area Plan/ part of Sh 12 Map
For the purposes of the Charges Act 1972
Date 1 JUL 2002

Highways & Planning Directorate
- 8 JUL 2002
Planning & Conservation

18 JUL
Ref 0842102

Rev:	Date:	Description:	Approved by:
		AMENDMENT DETAILS	

Babtie LINCOLNSHIRE - Part of the East Midlands Region
IN PARTNERSHIP WITH
PETERBOROUGH CITY COUNCIL

LINCOLNSHIRE COUNTY COUNCIL
HIGHWAYS & PLANNING DIRECTORATE
P.D. JAMESON, B.Sc.,C.Eng.,F.I.C.E., Head of Technical Services
Witham Park House, Witham Park, Waterside South, Lincoln LN5 7JN

DRG.No. A/ M02756/43

Structure Archive No.


A1073 SPALDING TO EYE IMPROVEMENT
PLANNING APPLICATION
GENERAL ARRANGEMENT AND JUNCTION DETAILS

CONTRACT SHEET No:

SCALE: 1:20000 / 1:2500 Approved by: RM DATE: 03/07/02
Project Manager: RM Draughted by: KK DATE: 26/06/02
Drawn by: KK

X:\BSTL\BSD Combs_dev\Pro001 - engpro_plotting_cadpac_plotcfg_mcg_standard

I:\Work 2\M02756\Acad\Contract Drawings\A_M02756_45.dwg

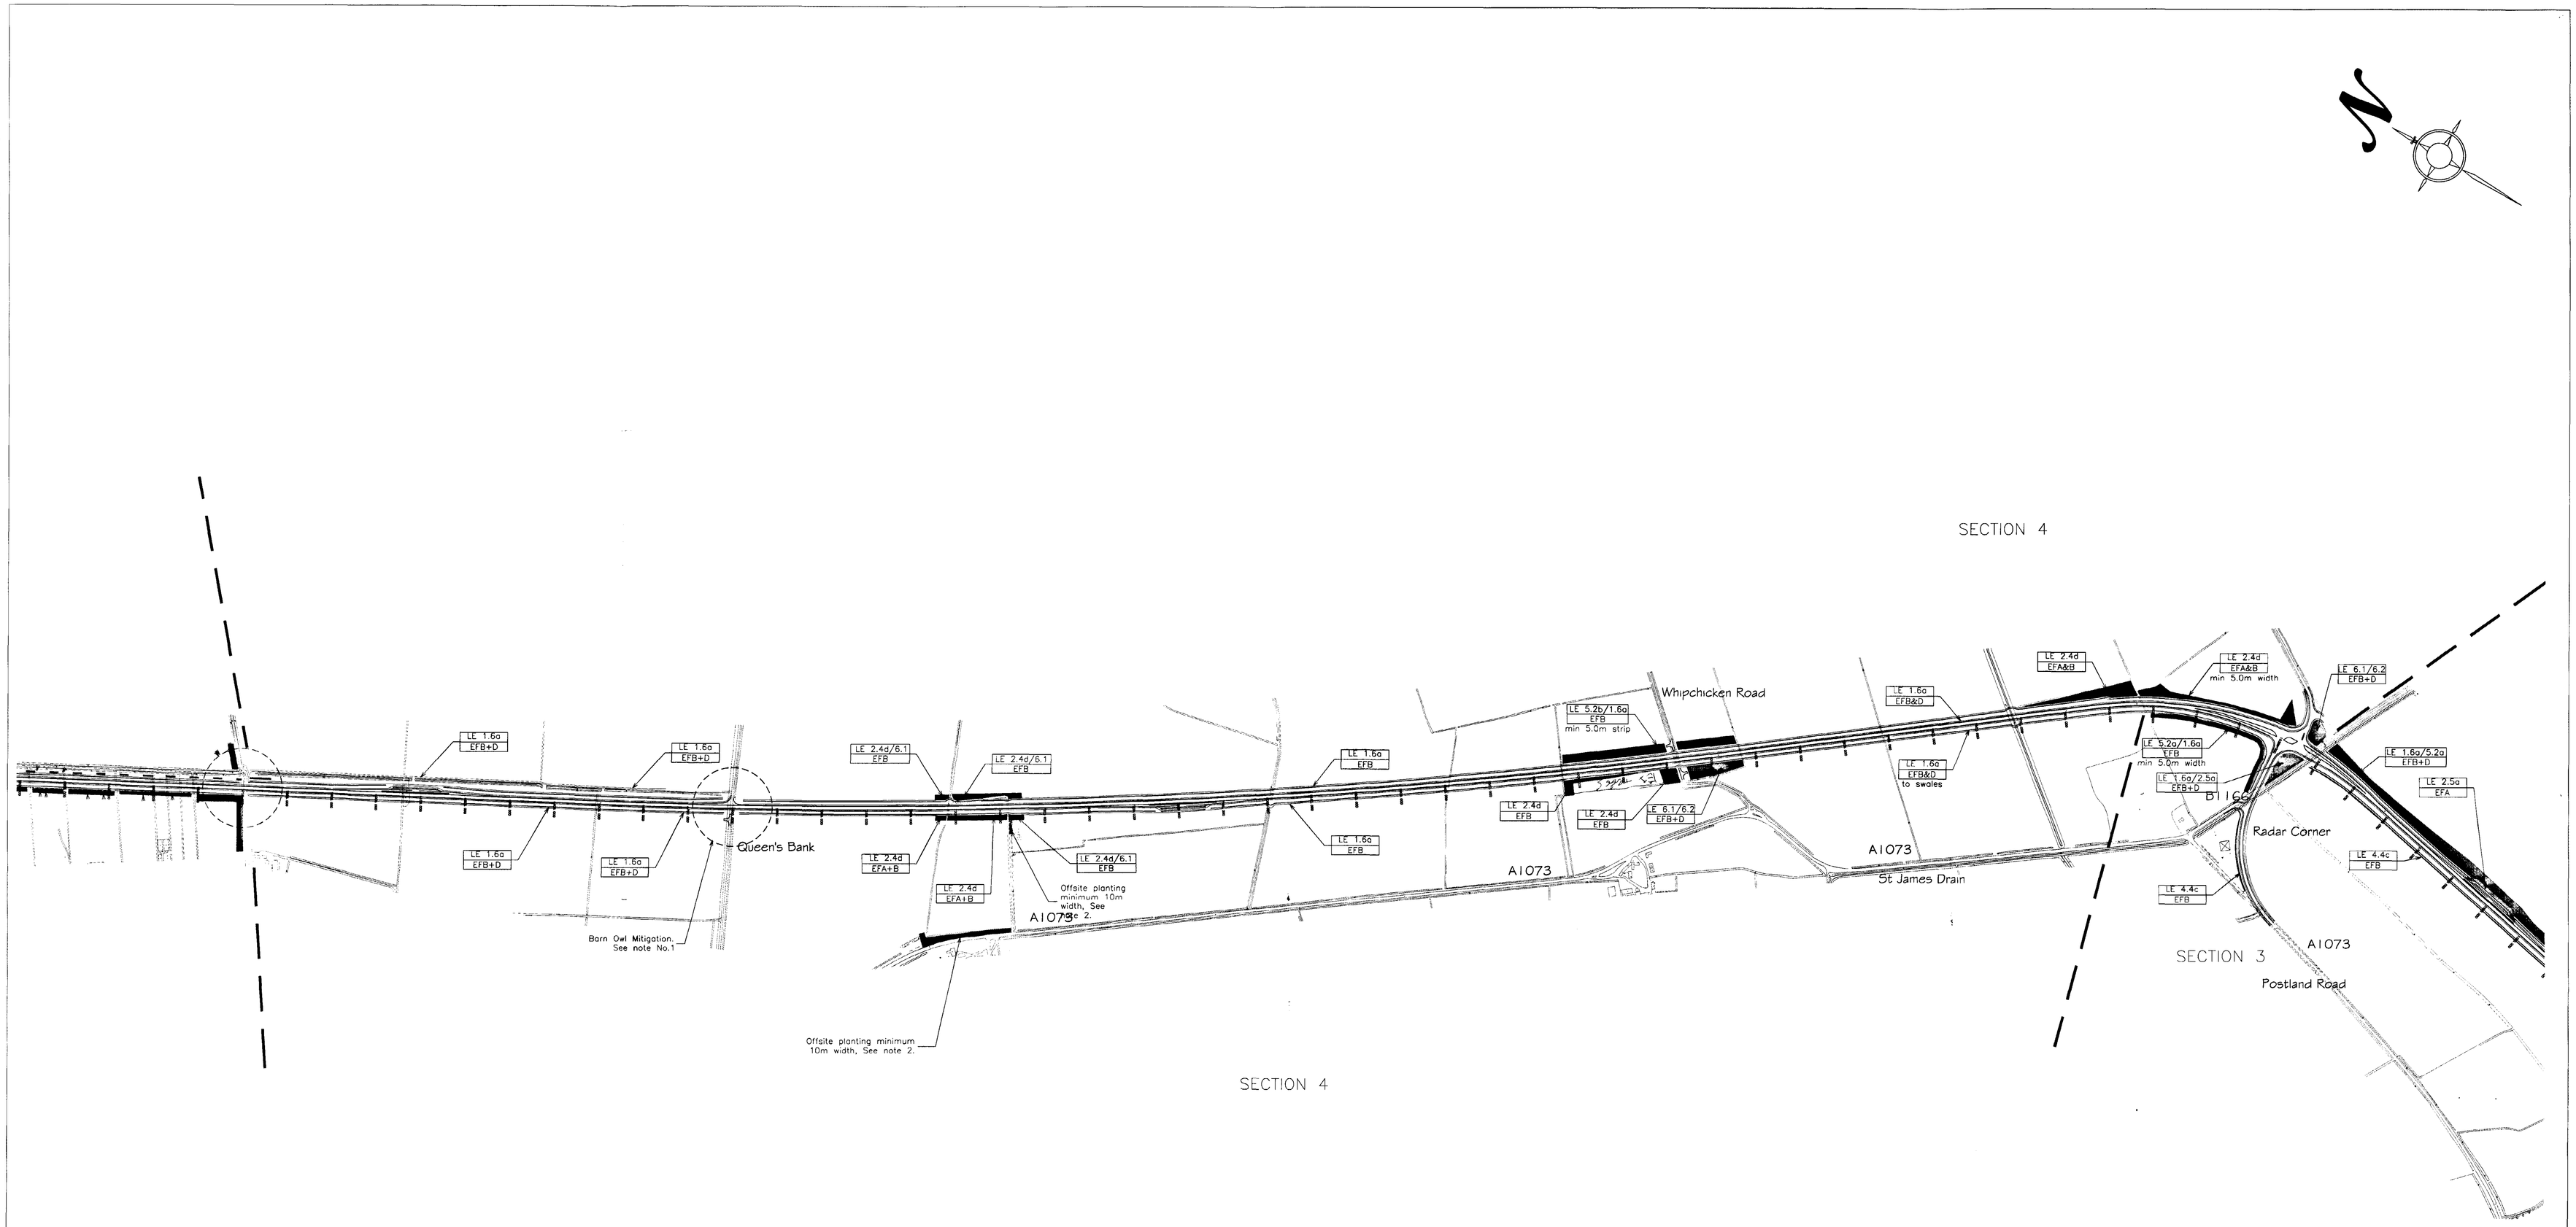

Key:

- LE 4.4a / EF A&B — Target Notes
- Hedgerow Planting
- Linear Tree & Shrub Belts
- Individual Trees
- Wetland Habitat
- Shrubs
- Woodland
- Barn Owl Mitigation
- Offsite Planting

NOTES

1. Barn owl mitigation
   Detail design to incorporate bunding, planting and special maintenance regime to verge parallel to road, across line of drainage ditch watercourse. IDB maintenance access to be adjusted accordingly.
2. Offsite planting subject to agreement with landowners.
3. Planting Proposals & Sections.
   For details of target notes refer to Schedule of Planting Mixes.

Planning Department
18 JUL 2002
Ref 08/1102

DETERMINED PLAN

Highways & Planning Directorate
- 8 JUL 2002
Planning & Conservation

Rev:	Date:	Description:	Approved by:
AMENDMENT DETAILS			

Babtie — LINCOLNSHIRE - Part of the East Midlands Region
IN PARTNERSHIP WITH
PETERBOROUGH CITY COUNCIL

LINCOLNSHIRE COUNTY COUNCIL
HIGHWAYS & PLANNING DIRECTORATE
P.D. JAMESON, B.Sc.,C.Eng.,F.I.C.E., Head of Technical Services
Witham Park House, Witham Park, Waterside South, Lincoln LN5 7JN

DRG.No. A/ M02756/45
Structure Archive No.

A1073 SPALDING TO EYE IMPROVEMENT
PLANNING APPLICATION
LANDSCAPING

CONTRACT SHEET No: 2 of 4
SCALE: 1:5000 Approved by: RM DATE: 03/07/02
Project Manager: RM Drawn by: KK Draughted by: KK DATE: 26/06/02

LINCOLNSHIRE COUNTY COUNCIL
Highways & Planning
Reproduced from/Based upon the O.S. map with the permission of the Controller of H.M. Stationery Office © Crown Copyright
DATE: 1998

M:\MSI\ LEGEND\ LEGEND.dwg 09-Jul-02 11:38:56 by phillingham, AM-office-copier, xerox4828