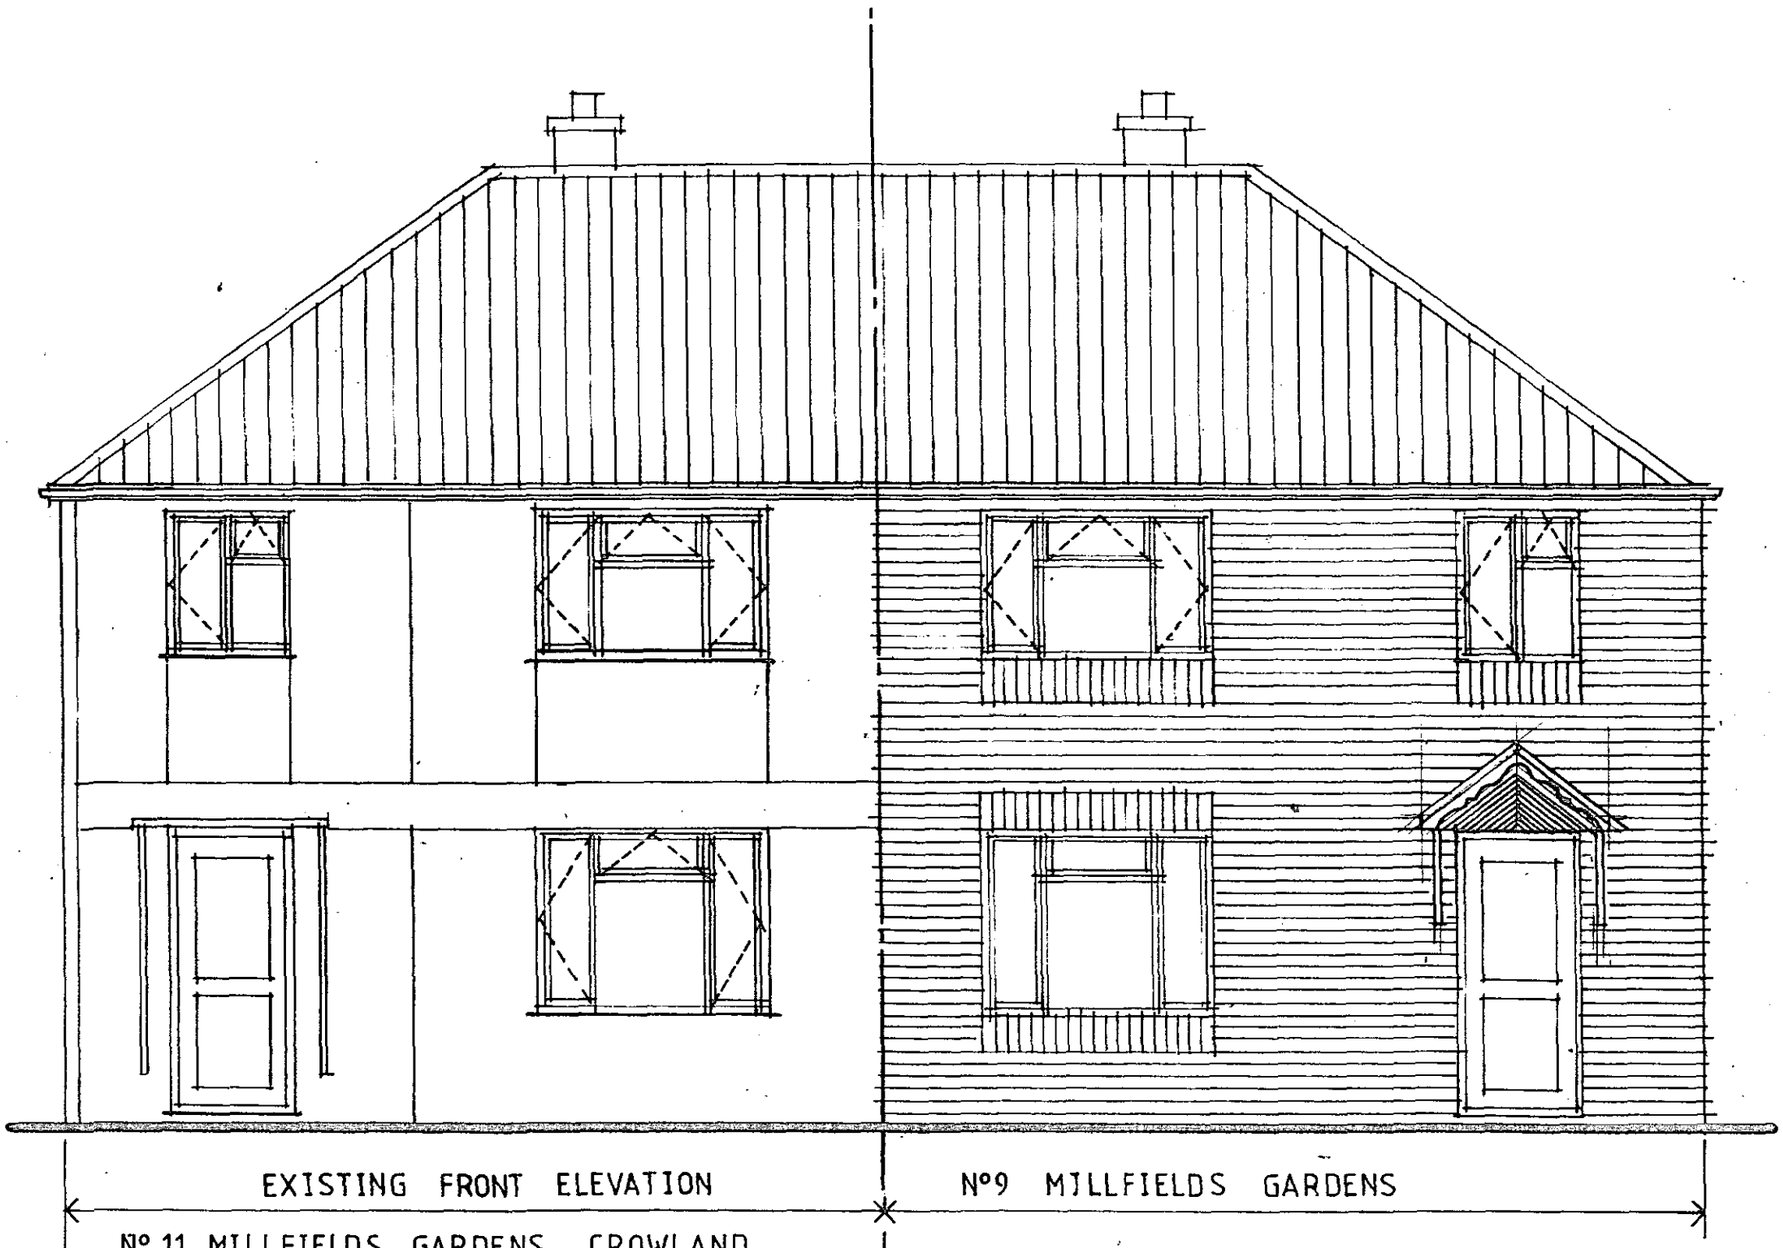


EXISTING FRONT ELEVATION

Nº 11 MILLFIELDS GARDENS CROWLAND

Nº9 MILLFIELDS GARDENS

SHDC
Planning & Development
2 3 JUN 2004
Ref: 0842/04

DETERMINED PLAN

PRC Design Group Practice
8 Lower Forster Street, Walsall. WS1 1XA
tel: 01922 723001
fax: 01922 722198

SCALE 1:50

DRAWN DJB

DATE June 04

CLIENT BITTERN PROPERTIES LTD
79 WUBERTON WEST ROAD BOSTON LINCS

JOB No. 0405

DWG. No. 02

TITLE EXISTING ELEVATIONS

MY 501635 R