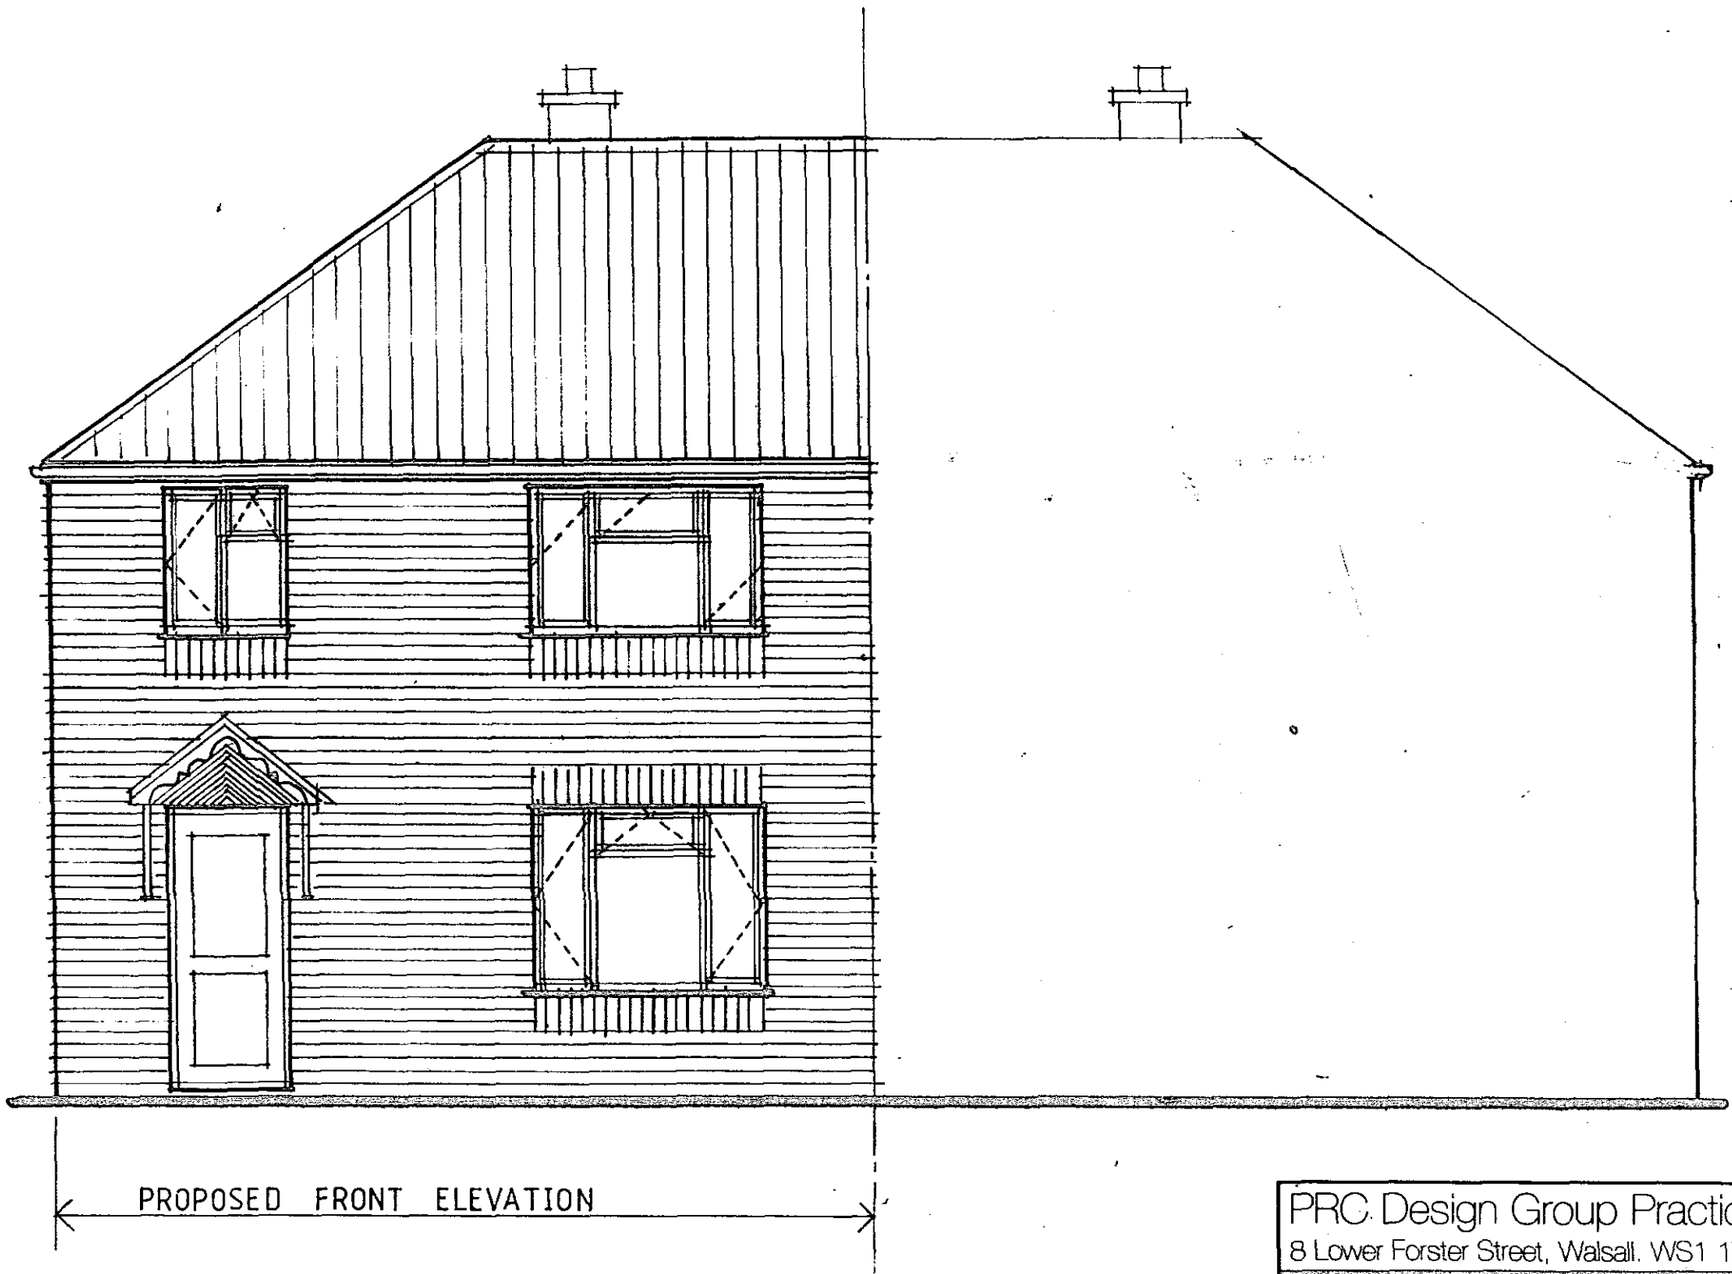


PROPOSED FRONT ELEVATION

SIZES/AREAS OF WINDOWS SHOWN ARE RETAINED AS EXISTING.
STYLE MAY BE VARIED AS REQUIRED NEW SEALED GLAZED UNITS ARE TO BE INSTALLED.

AIR BRICKS TO LARDERS, KITCHENS, BATHROOM & W.C.

GENERALLY S.V.ps, GULLIES ETC. ARE TO BE MOVED OUT FROM EXISTING POSITIONS AND RELOCATED TO SUIT. S.V.P, WASTE OR OTHER SERVICES CONNECTIONS TO BE EXTENDED THROUGH NEW CAVITY BRICKWORK

FACING BRICK AND BRICK SOLDIER COURSE TO MATCH ADJOINING PROPERTY.

SHDC
Planning & Development
2 3 JUN 2004
Ref: 0842/04

DETERMINED PLAN

PRC Design Group Practice
8 Lower Forster Street, Walsall. WS1 1XA
tel: 01922 723001
fax: 01922 722198

SCALE 1 50
DRAWN RB
DATE June 04

CLIENT BITTERN PROPERTIES LTD.
79 WUBERTON WEST ROAD BOSTON LINCS

JOB No. 0405
DWG. No. 08

TITLE
PROPOSED ELEVATIONS

MY 501635 R