

SHDC
Planning & Development
2 3 JUN 2004
Ref: 0842/04

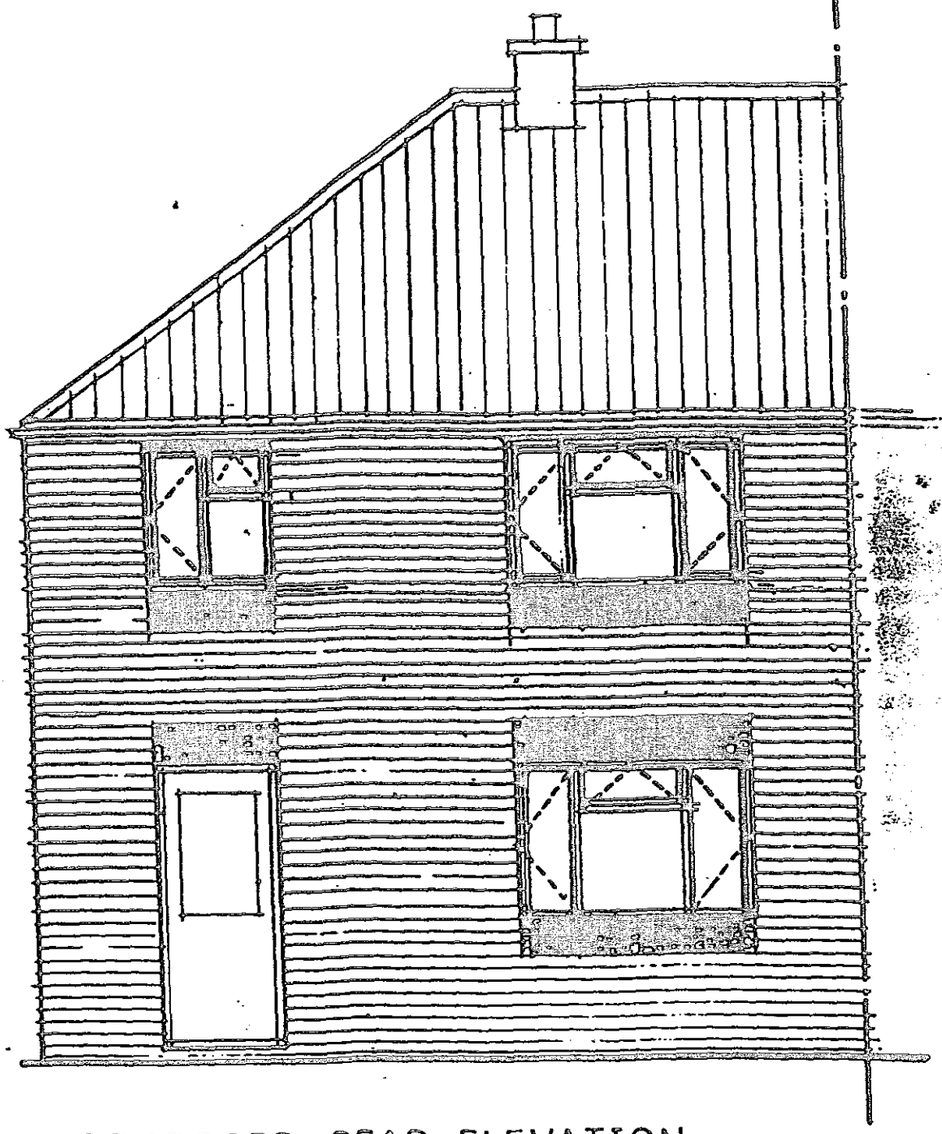

PROPOSED REAR ELEVATION

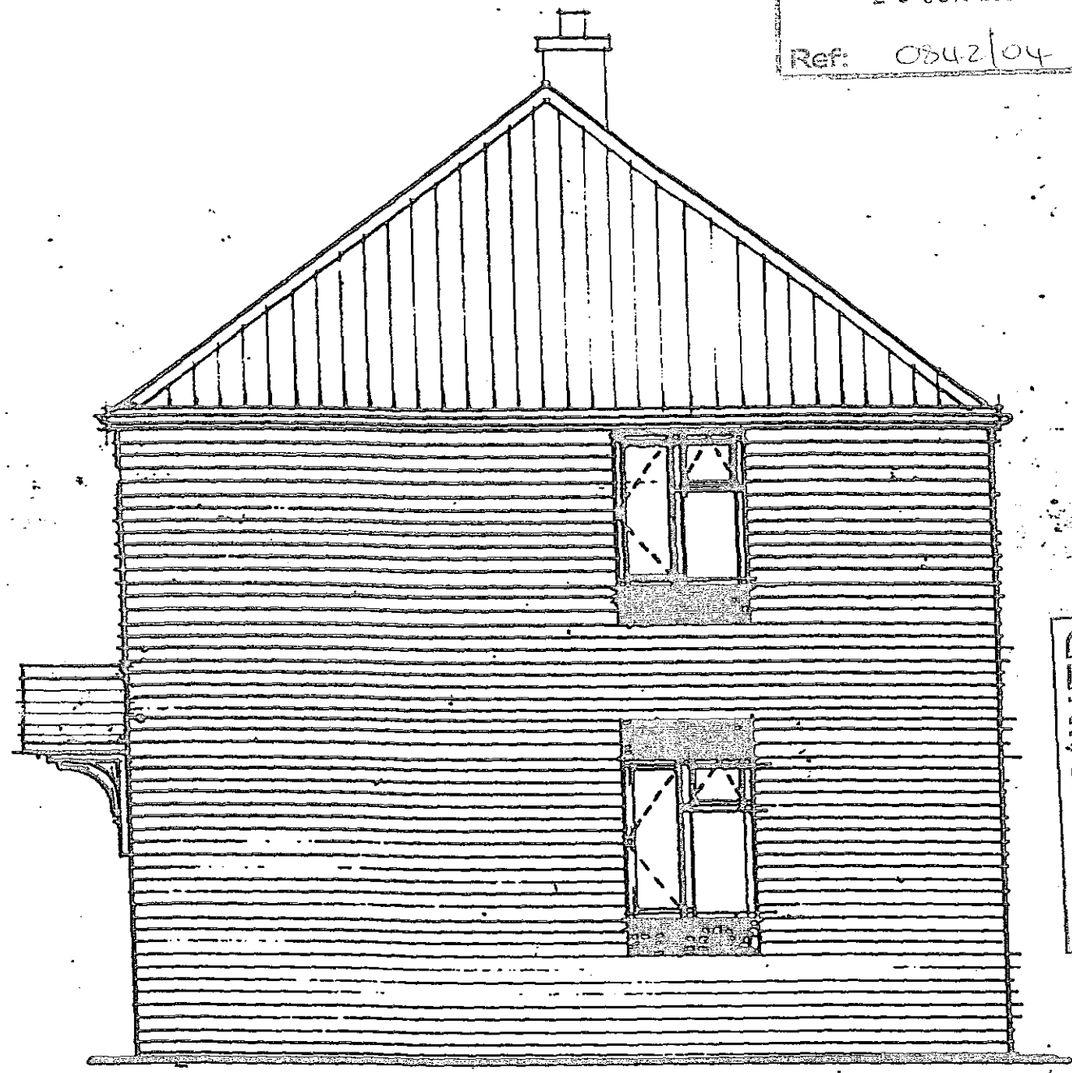

PROPOSED SIDE ELEVATION

DETERMINED PLAN

TYPICAL 3 BEDROOM UNITS

PRC ADVISORY SERVICES LTD.

© COPYRIGHT DESIGN OF PRC ADVISORY SERVICES LTD AND MUST NOT BE REPRODUCED IN WHOLE OR PART OR USED FOR ANY PURPOSE WITHOUT PERMISSION.

client

scale 1:50

date

drawn

drawing title
Proposed Elevations

job title
Wates House Brick Cladding Scheme

Sheet 04