

PROPOSED FLOOR PLAN VIEW

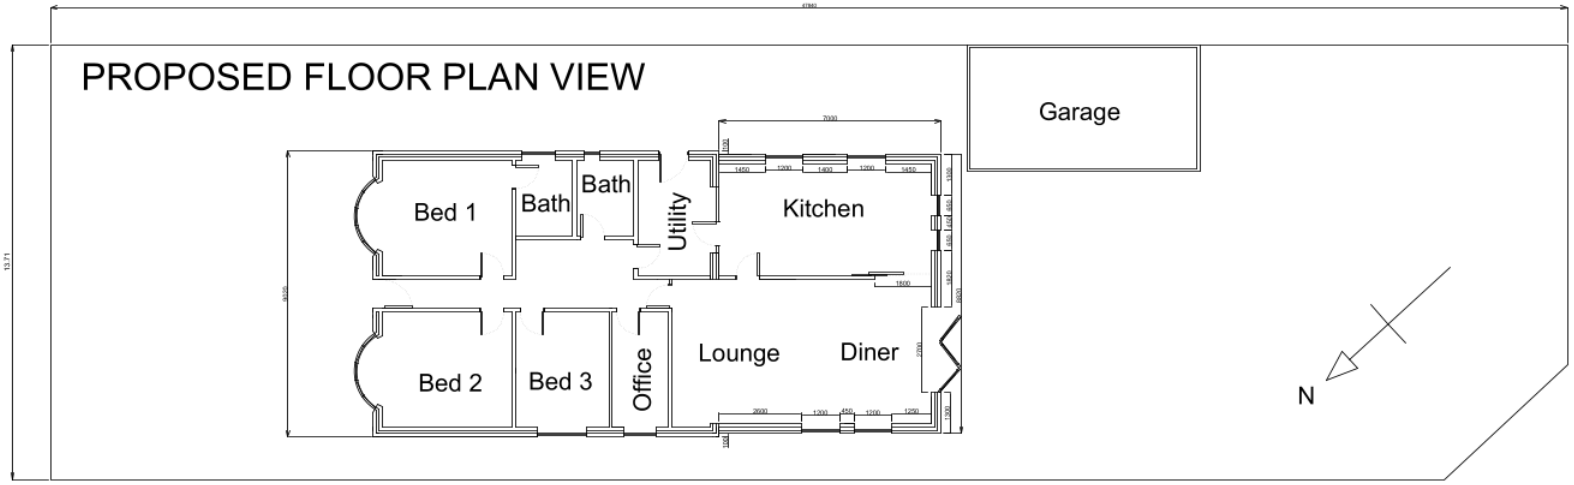

CURRENT FLOOR PLAN VIEW

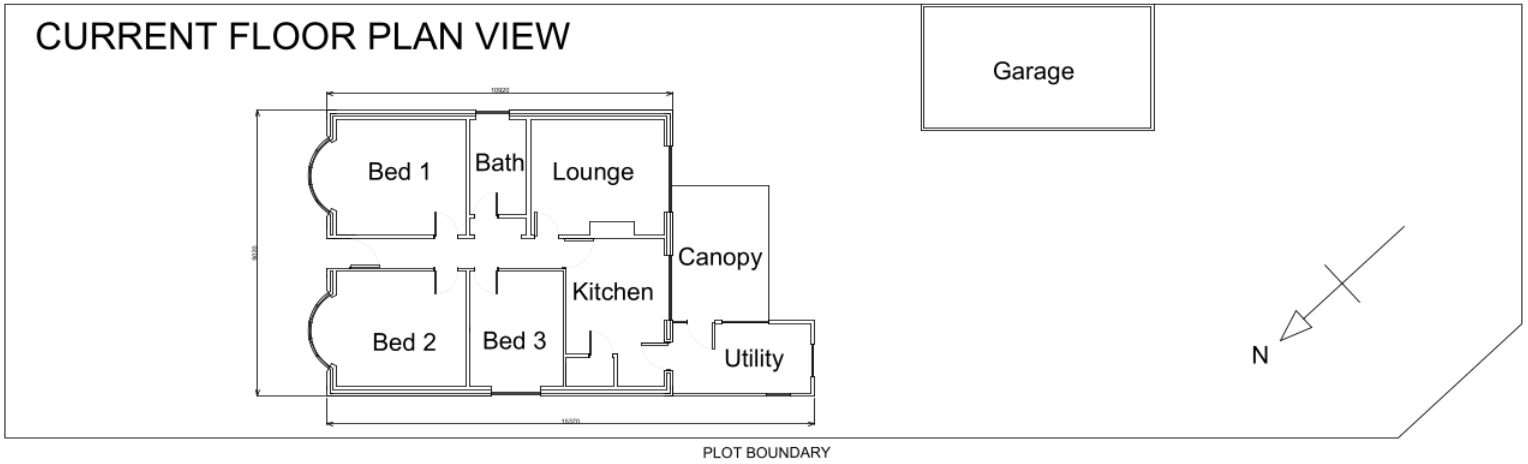

AMENDMENTS		
N°	DATE	DETAIL
1	23/07/24	Missing detail added to rear wall on proposed plan
2	29/09/24	Window configuration changed and additional interior detail added, plus further dimensions

SCALE 1:100 0 5 m 10 m

TITLE	SITE FLOOR PLANS	DRAWING N°	BDN-02	DATE	26/05/2024
ADDRESS	4 BARBERS DROVE NORTH, CROWLAND, PE6 0BE				Dimensions in mm