
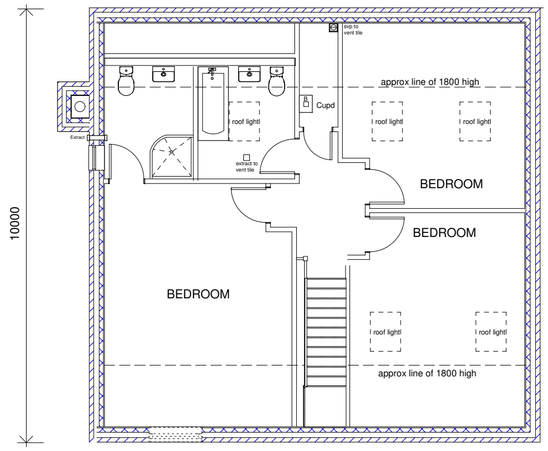



66 sqm floor area

FIRST FLOOR PLAN

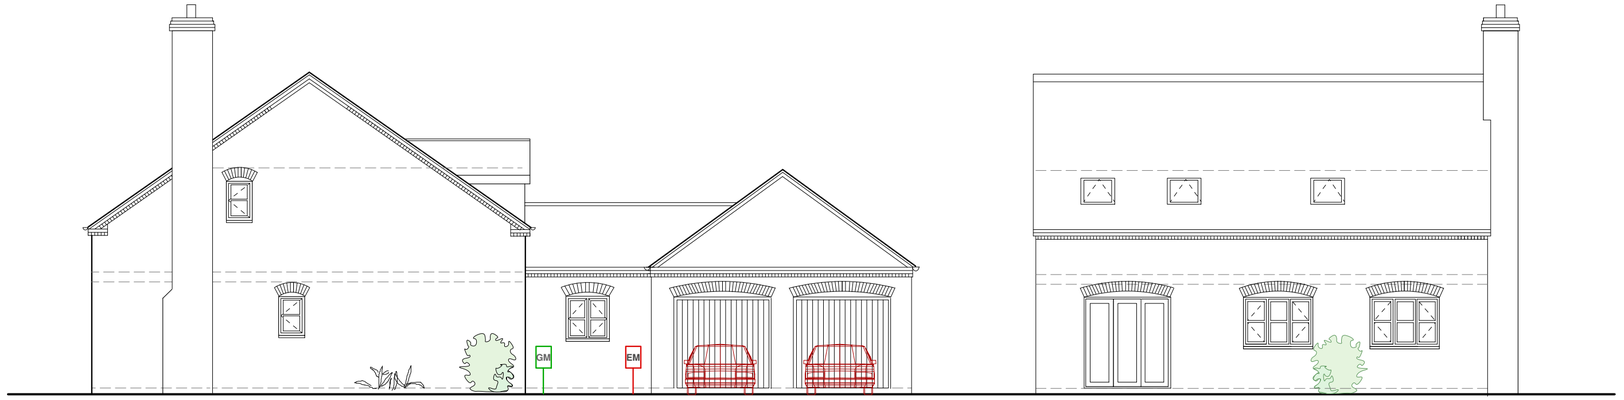

SIDE ELEVATION

REAR ELEVATION

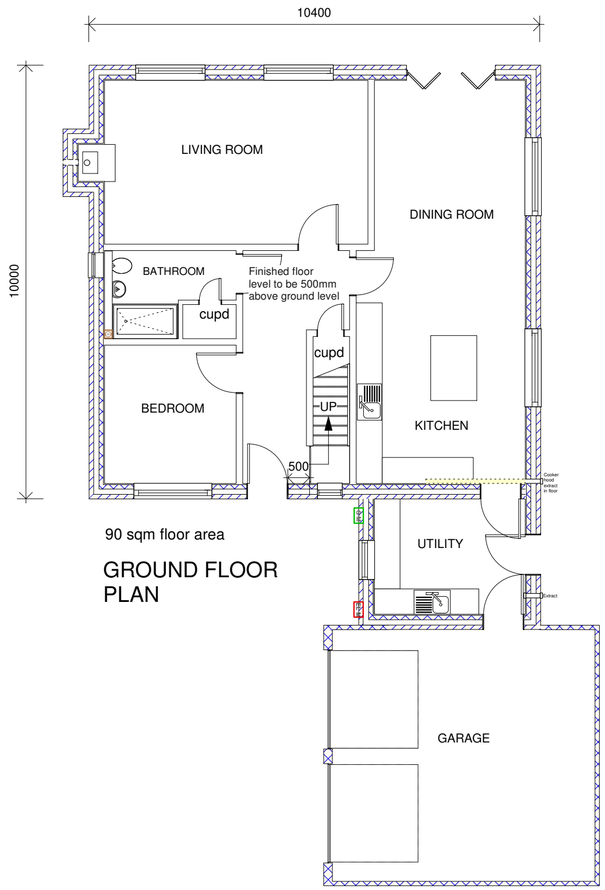


90 sqm floor area

GROUND FLOOR PLAN



FRONT ELEVATION

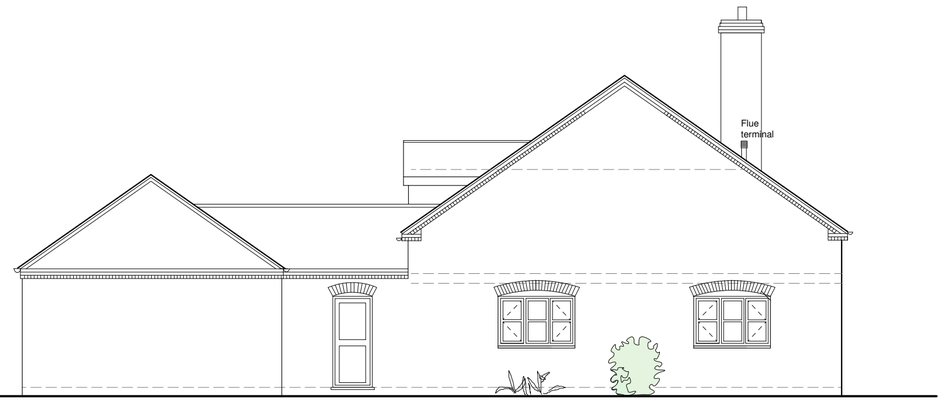

SIDE ELEVATION

Scale Bar - 1:100

0M 10M

Project: PLOT 8,POSTLAND ROAD CROWLAND			Aspect Architectural Design
Title: PLOT 8 SHOWING GAS & ELECTRICAL BOXES, GAS FLUE			Architectural Designer
			29A Church Street Northborough Peterborough PE6 9BN Telephone 07907030047
Scale: 1:100	Date: Sept 20	Job No: 219	© Copyright
Category: D	CiSfb Element: (--)	Sequential No: 04	Revisions: