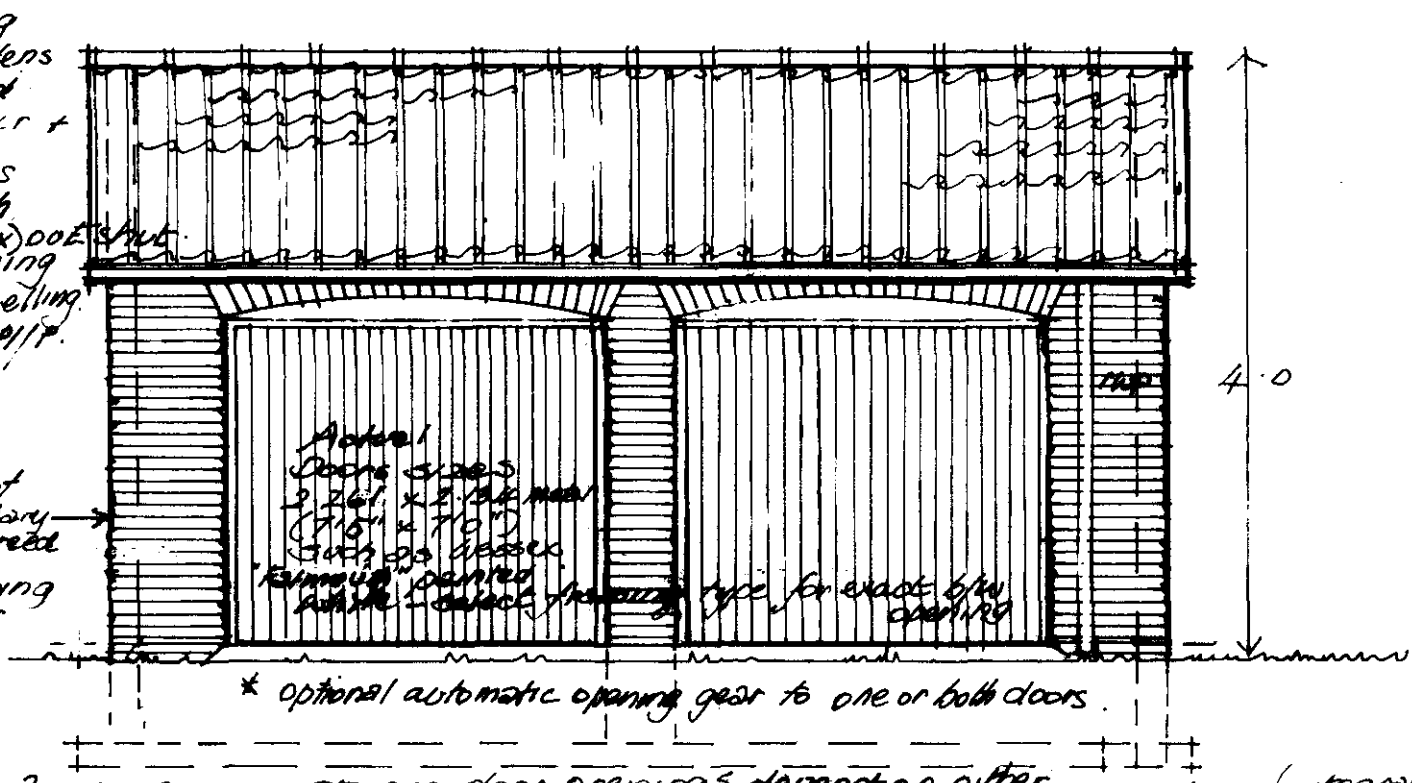


2no 1.G Box
otal 200 with 1 a. Universal
ch insert (white)
0 mm min bird bearings.

garage door opening dependant either additional timber frames or supplied ready metal frame (integral behind brick frames

FRONT ELEVATION facing house.

PROPOSED DOUBLE GARAGE for Mr T. BROWN

33 WEST STREET • CROWLAND • Dwg. no: 12/200/2A B

Scale: 1:50mm 16 March 1999

M.E. CRESSWELL MBIAT. COIB.
ARCHITECTURAL DESIGN.
4 VICTORIA MEWS SPALDING PE11 1XL.

forms part of
fence continues
ement with
owners.

Amendment A
boundary. windows.
option for open/closed
storage.

B Amendment - Building Regs

SOUTH HOLLAND DC
HOUSING & PLANNING
27 AUG 1999
Ref: 0858/99

Mary E. Cresswell MBIAT CIOB
4 Victoria Mews
Spalding, Lincolnshire
Tel: Business 01775 762943
Home: 01775 723656