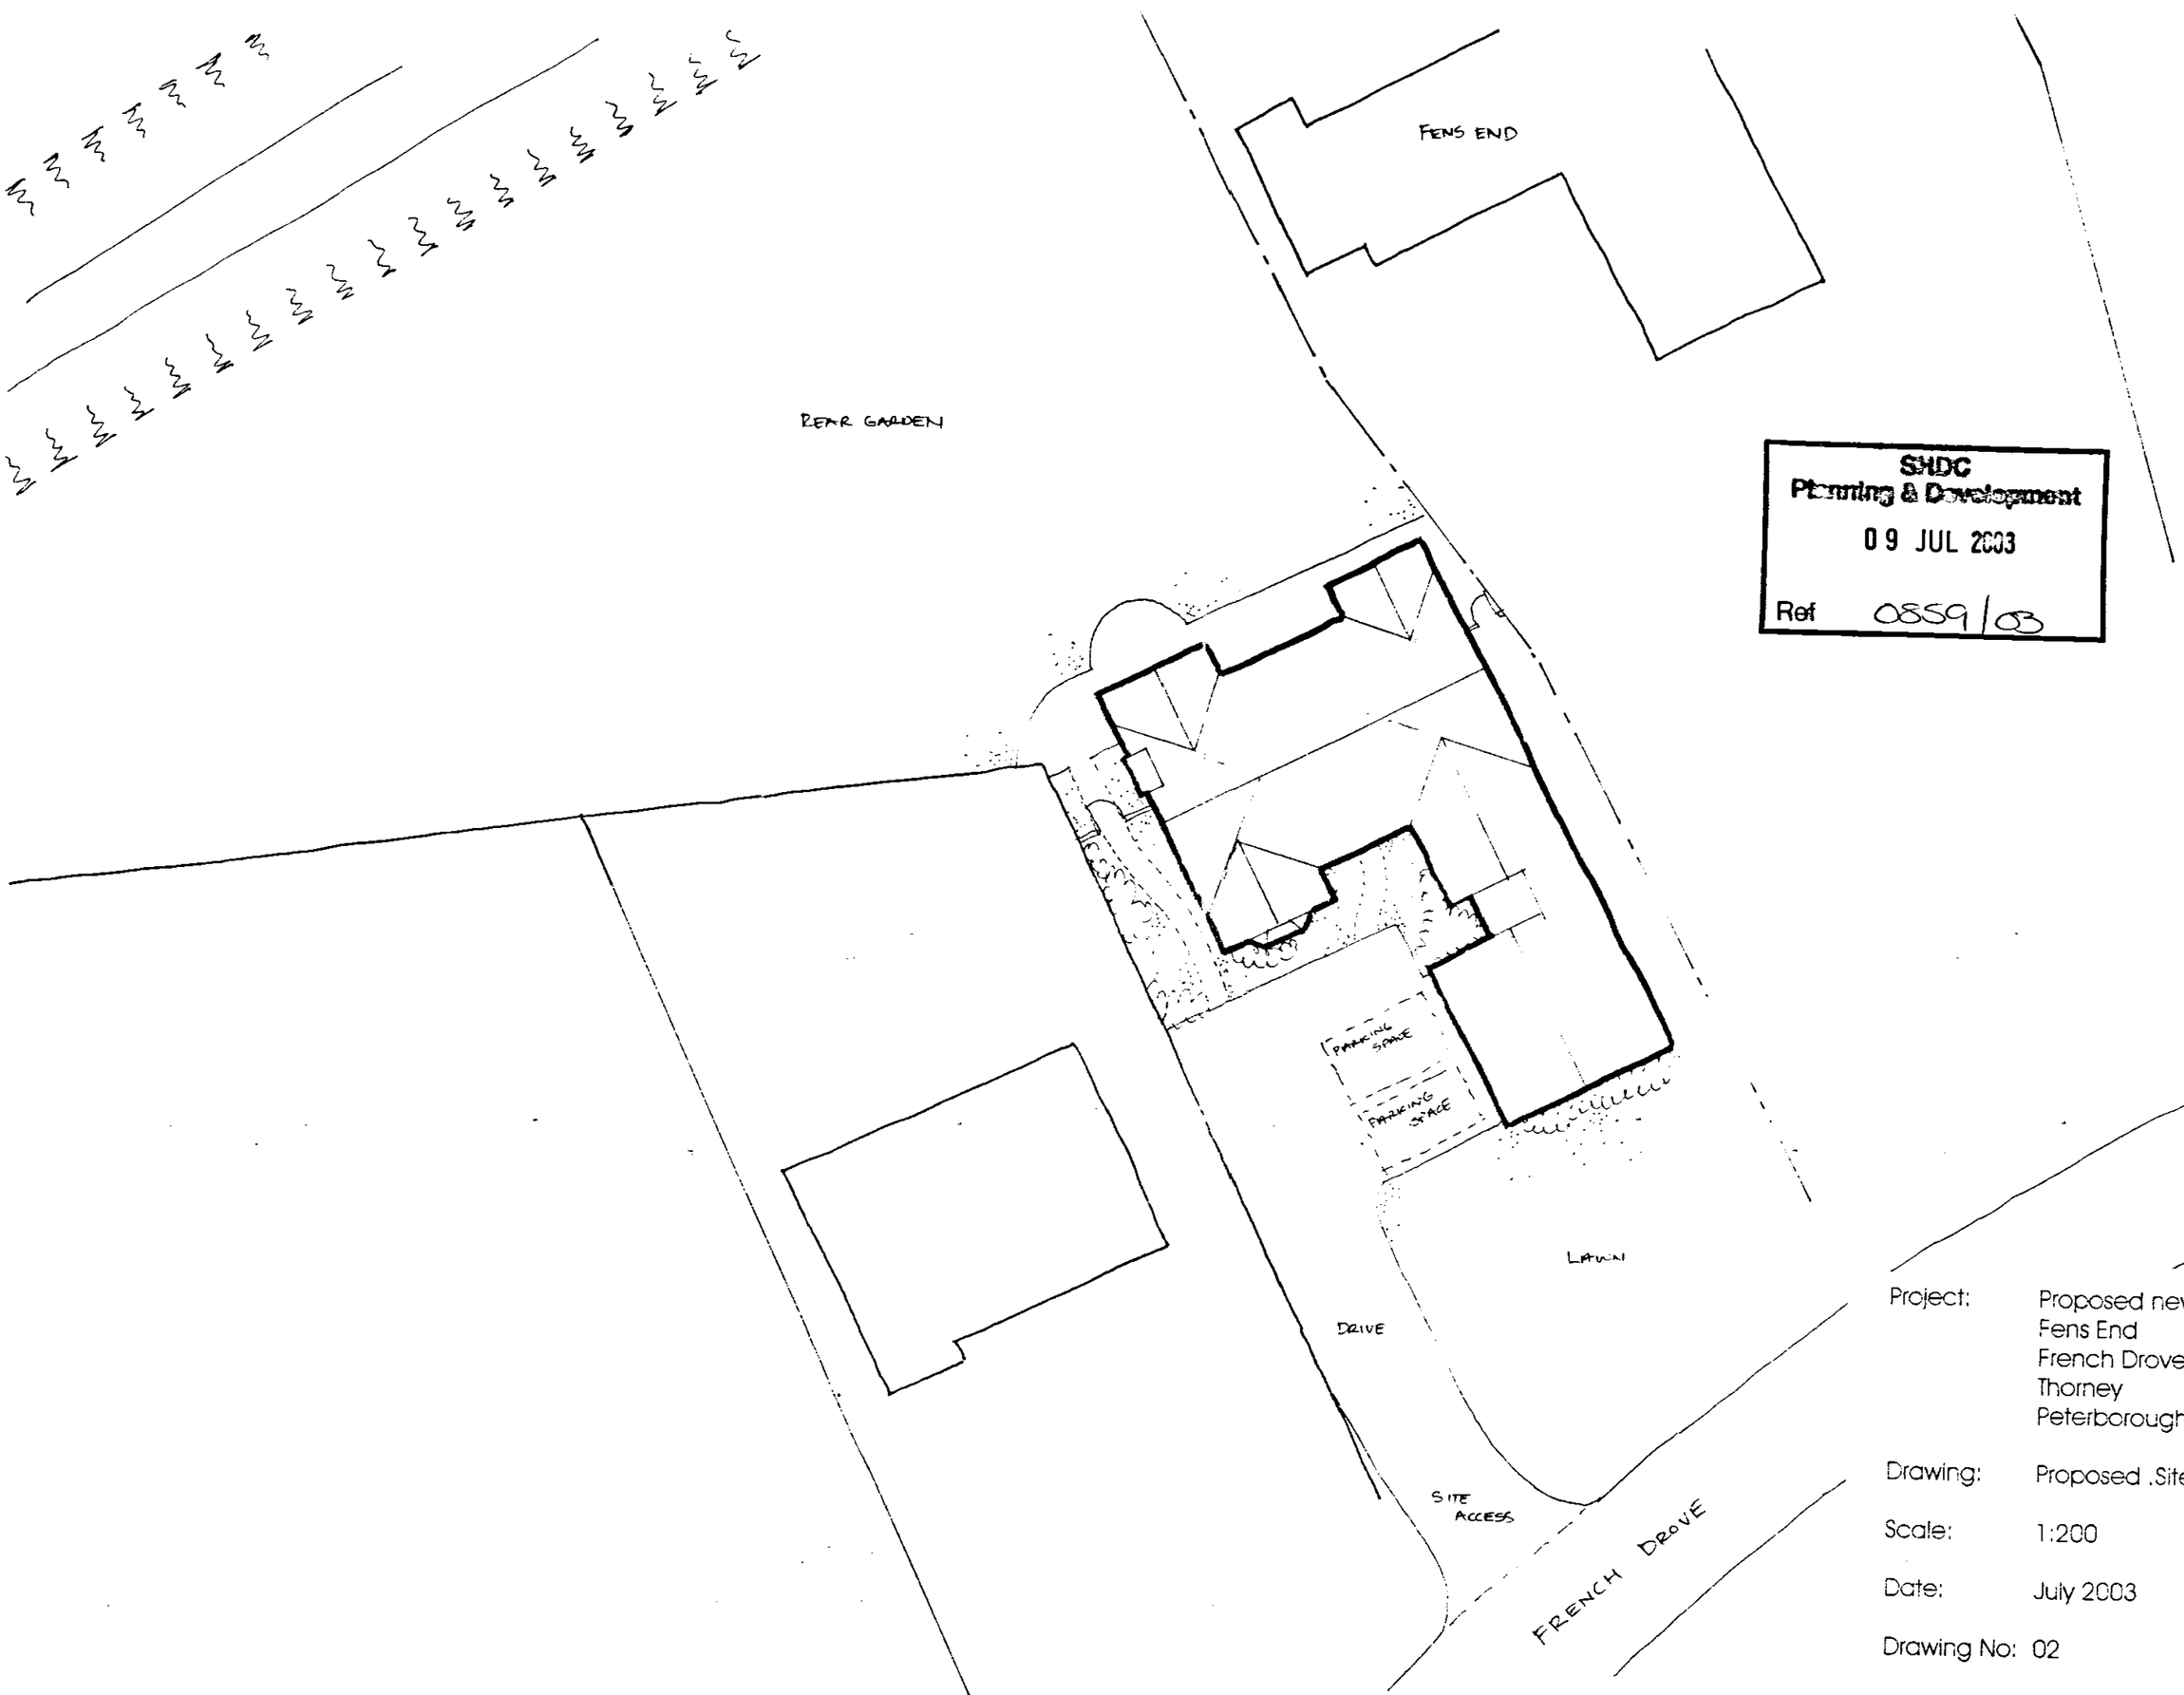


SHDC
Planning & Development
09 JUL 2003
Ref 0859/03

Project: Proposed new bungalow at
Fens End
French Drove
Thorney
Peterborough

Drawing: Proposed .Site Plan

Scale: 1:200

Date: July 2003

Drawing No: 02