
B.D.C.
Planning & Development
09 JUL 2003
Ref 0859/03

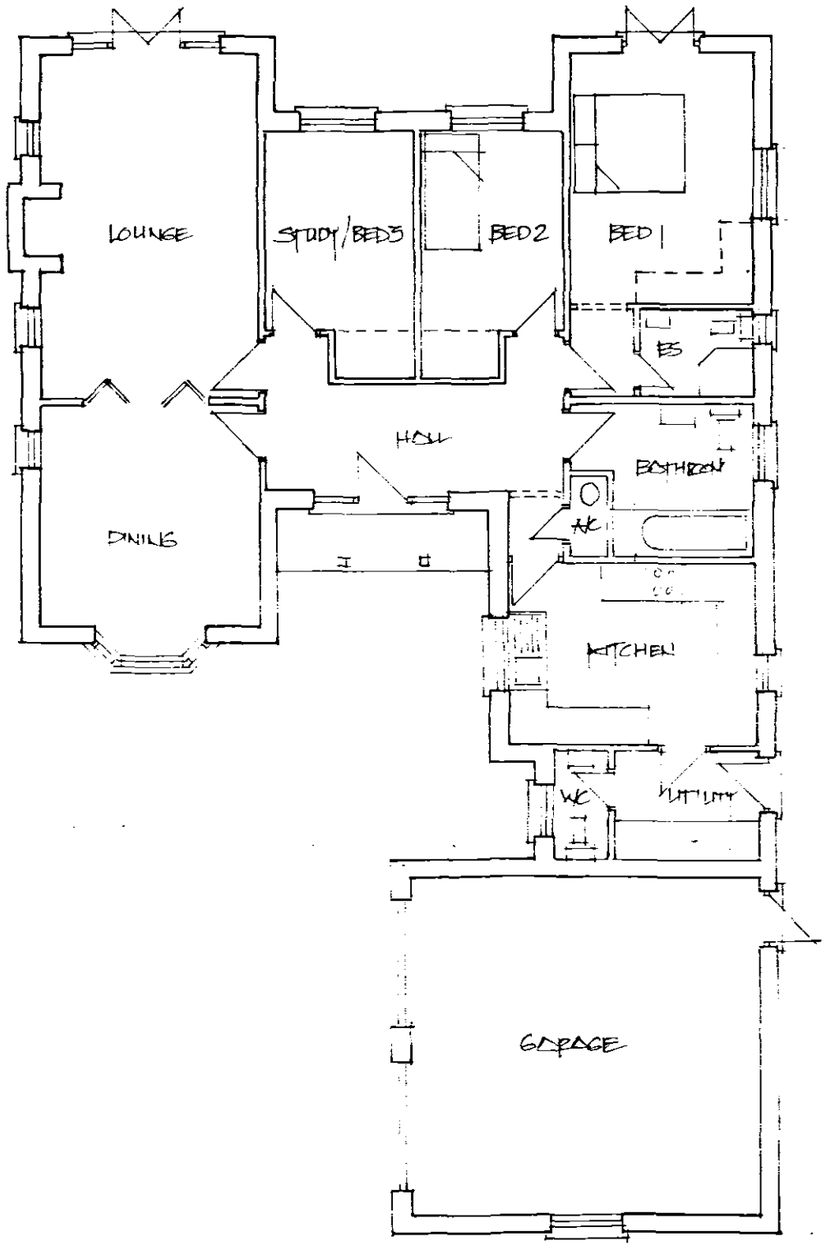

Project: Proposed new bungalow at
Fens End
French Drove
Thorney
Peterborough

Drawing: Proposed Ground Floor Plan

Scale: 1:100

Date: July 2003

Drawing No: 03