

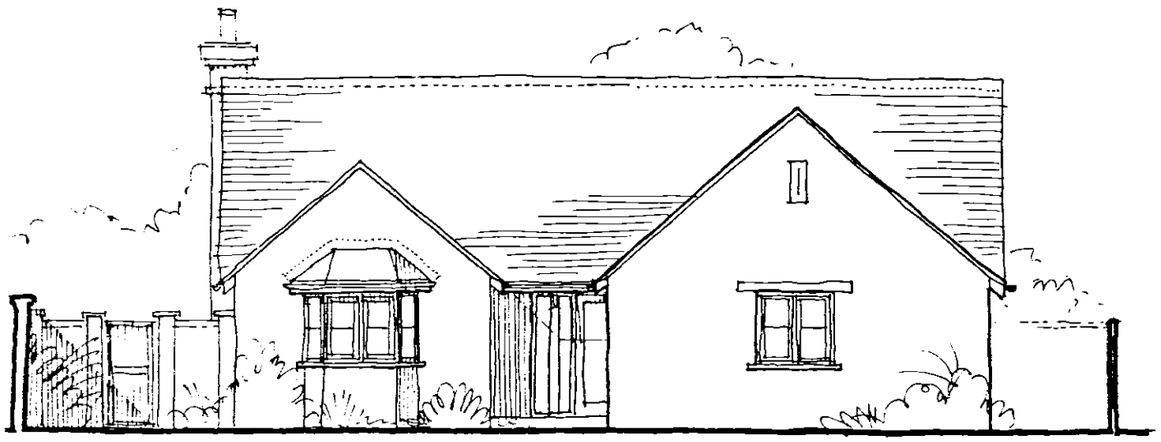



FRONT ELEVATION

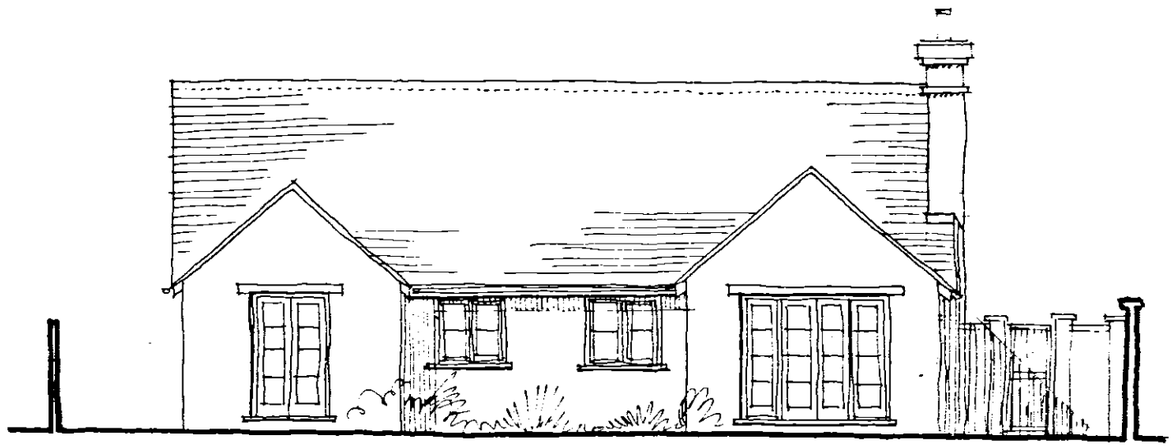

REAR ELEVATION

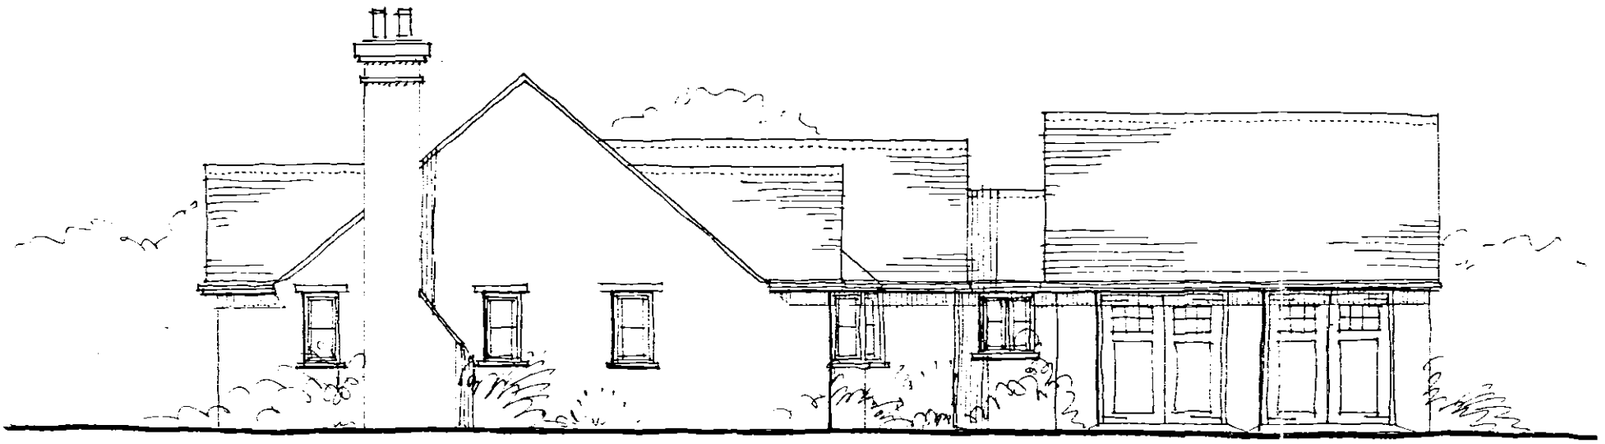

SIDE ELEVATION

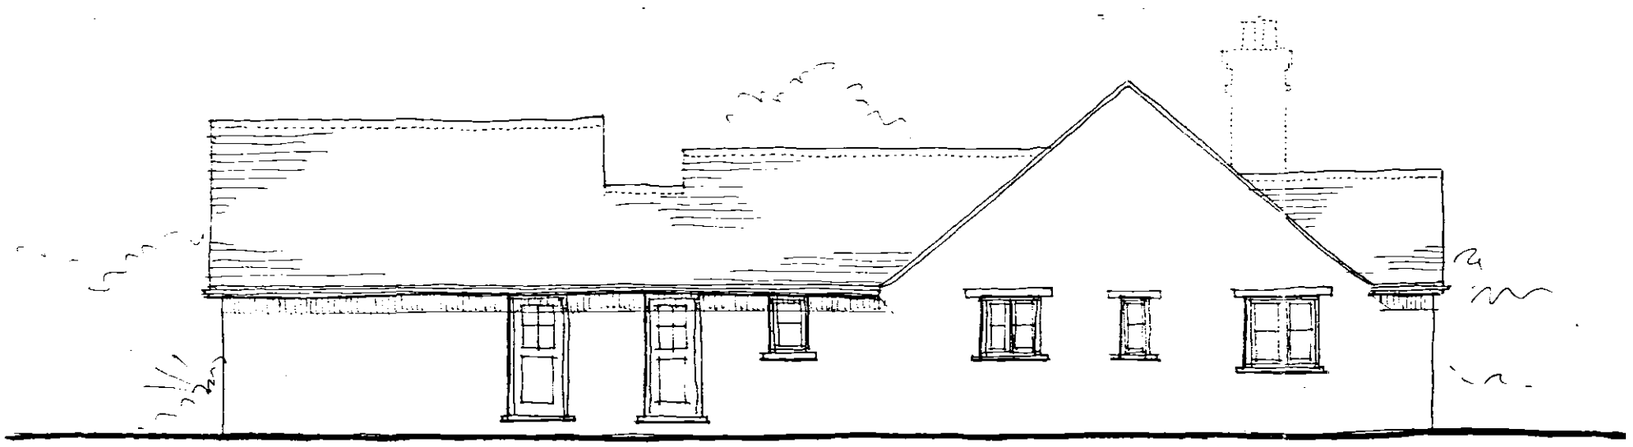

SIDE ELEVATION

SHDC
Planning & Development
09 JUL 2003
Ref 0859/03

Project: Proposed new bungalow at
Fens End
French Drove
Thorney
Peterborough

Drawing: Proposed Elevations

Scale: 1:100

Date: July 2003

Drawing No: 04