
This drawing is copyright of DT Architects. Do not scale from this drawing. Check all dimensions onsite. The contractor shall bring any discrepancies immediately to the notice of the Architect.

E-04

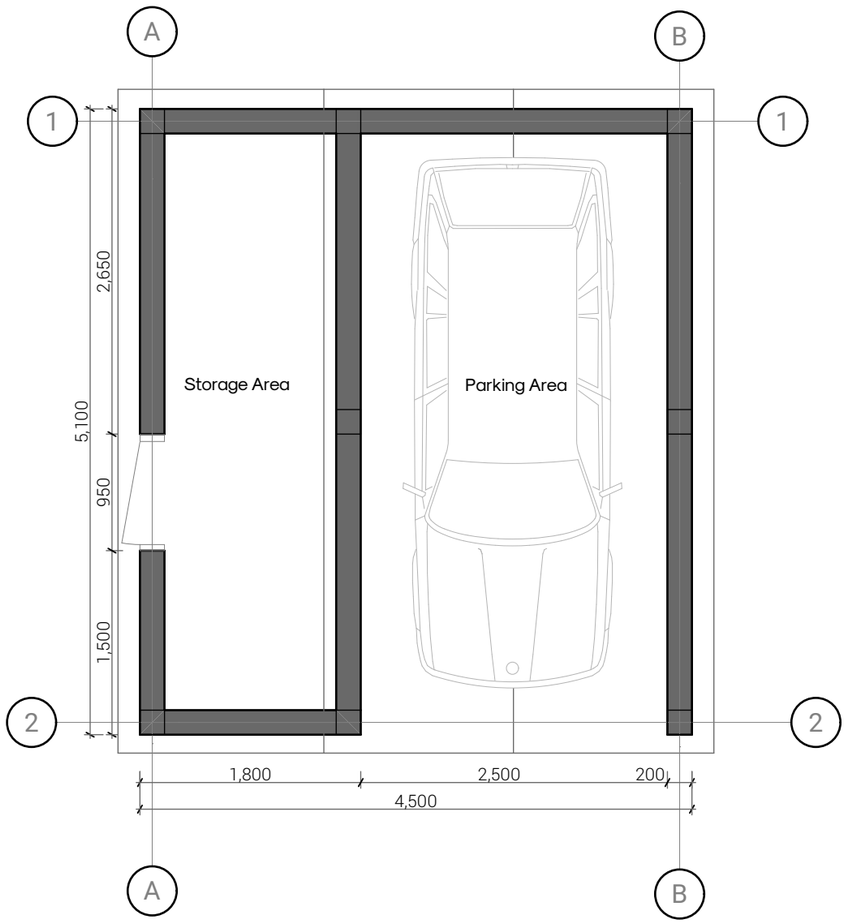

E-02

E-03

E-01

0 0.5 1m
Scale 1:50 @ A3

revision	note	date
F01	preliminary issue for comment	20.08.19

client
Mike Green

project title
The Old School, Postland Road, Crowland

drawing title
Floor Plan_Cart Lodge 1

drawing status
Planning

scale	date	
1:50 @ A3	August 2019	
project number	drawing number	revision
2319	AB0250	P01

DT ARCHITECTS
01733 393010
www.dtarchitects.co.uk