
This drawing is copyright of DT Architects. Do not scale from this drawing. Check all dimensions onsite. The contractor shall bring any discrepancies immediately to the notice of the Architect.

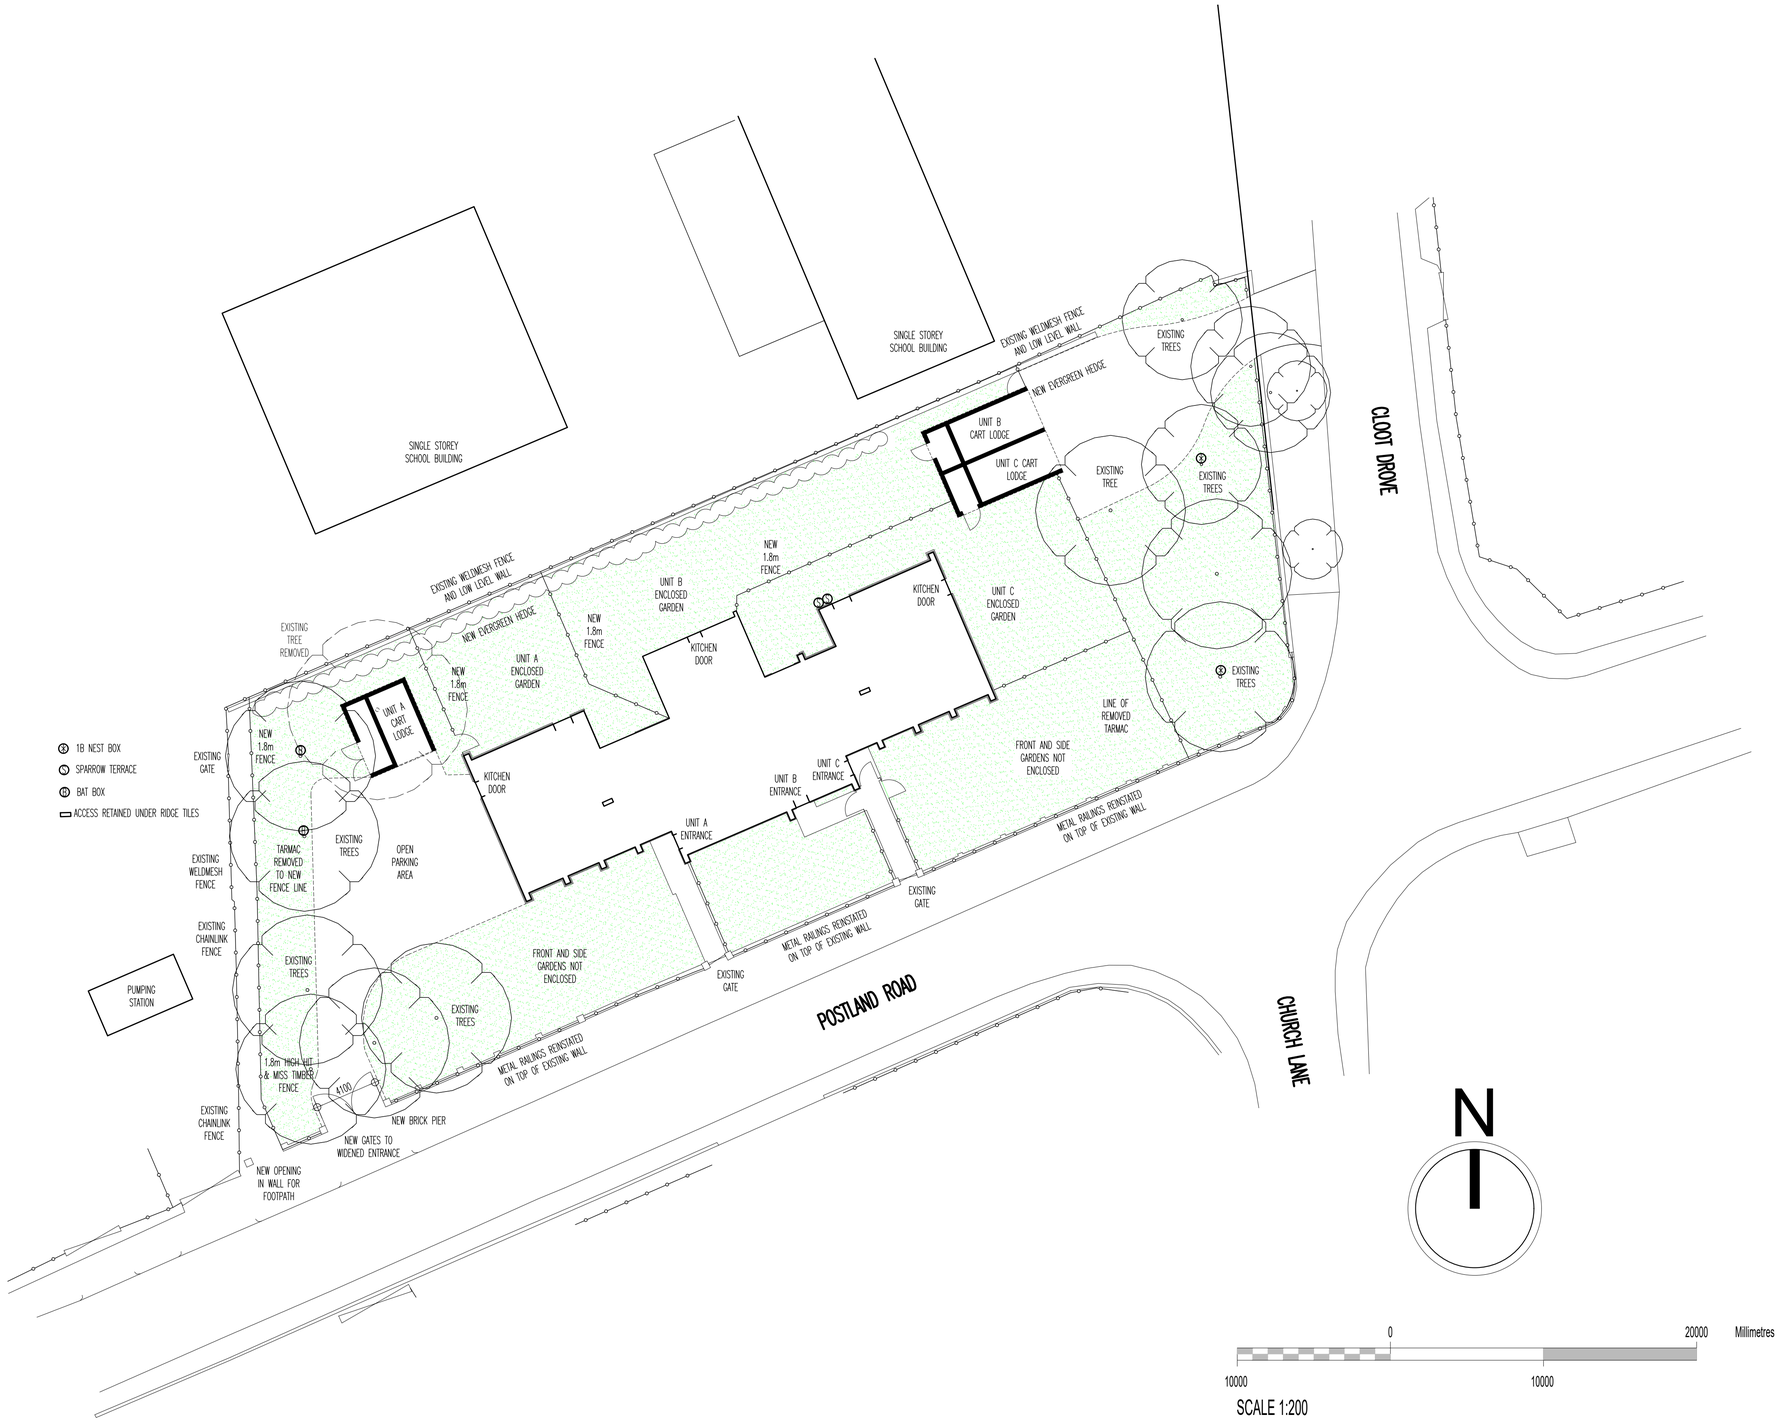

revision	note	date
P07	Drive area to plots B and C enlarged Boundary hedge removed and replaced with a fence to Plot B Rear garden access to Plot B added Amended storage area to Plots B and C	19.08.19
P06	Amended cart lodges and paving	12.07.18
P05	Ecological enhancement locations	18.06.18
P04	Cart Lodges added	28.11.18
P03	Driveway Added	04.10.18
P02	Site entrance widened	14.12.17
P01	Planning issue	02.11.17
F01	Preliminary issue for comment	10.08.17

client

Mike Green

project title

The Old School, Postland Road, Crowland

drawing title

Proposed Site Plan

drawing status

Planning

scale	date	
1:200 @ A1	Aug 2017	
project number	drawing number	revision
2319	AL0201	P06

DT ARCHITECTS

01733 393010

www.dtarchitects.co.uk