


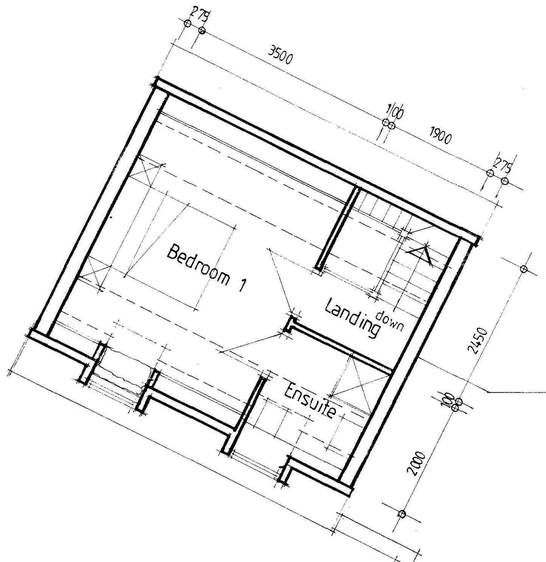


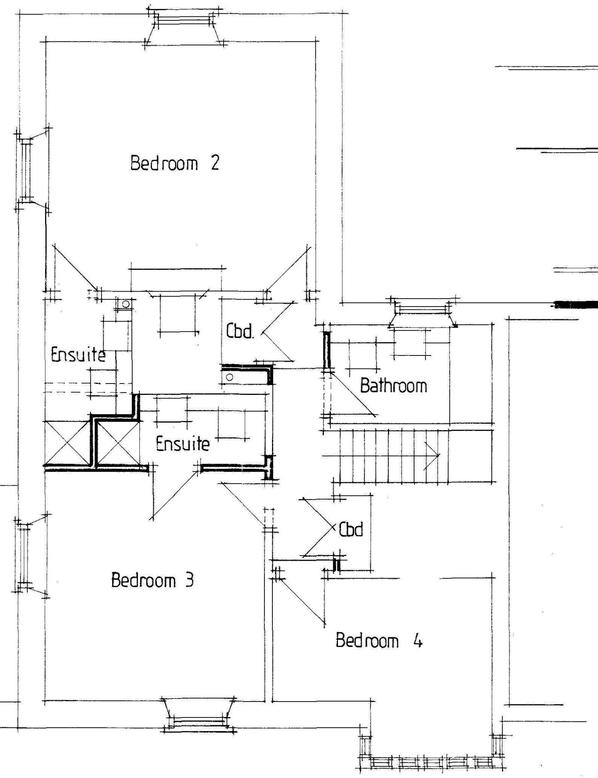


FIRST FLOOR PLAN

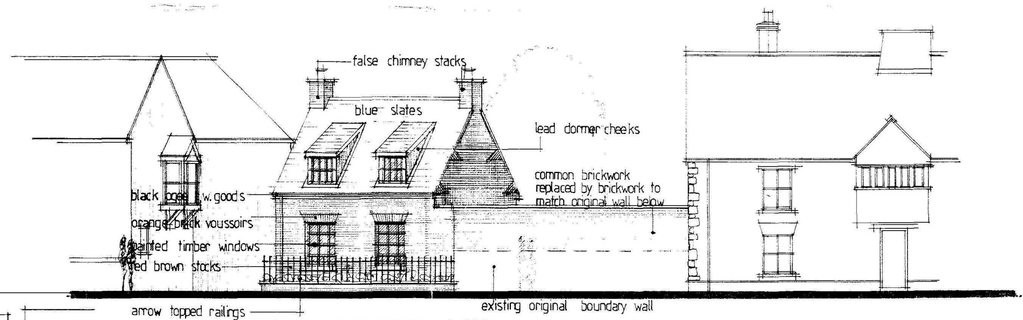


FRONT ELEVATION 1:100

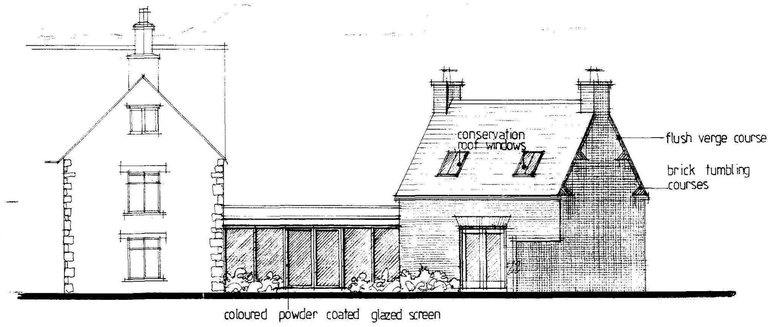


REAR ELEVATION 1:100

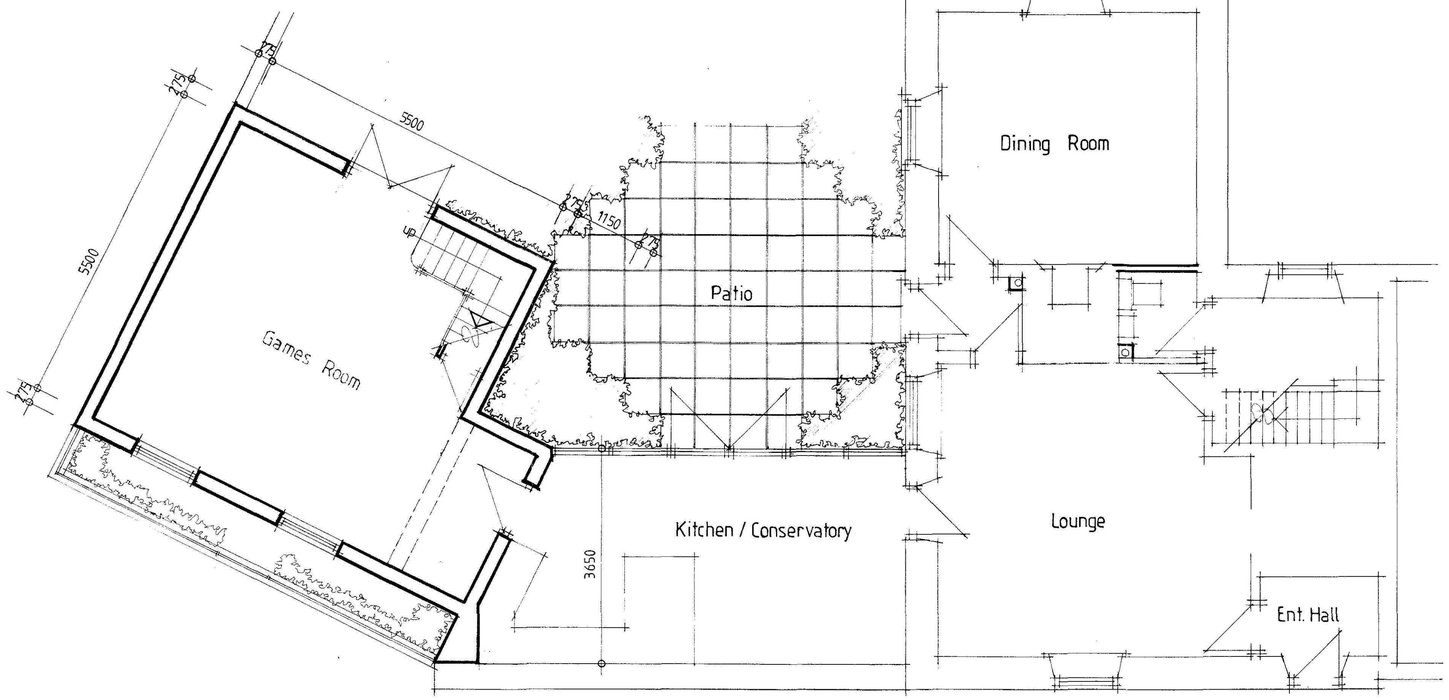

GROUND FLOOR PLAN

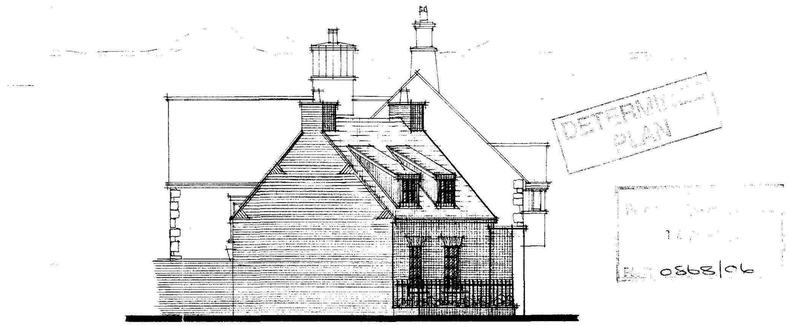

END ELEVATION 1:100

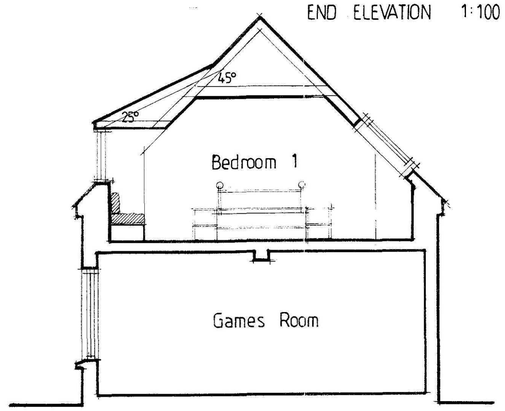

CROSS SECTION

A - Oct/Nov '06 - Velux roof windows changed to conservation windows. Rear dormer cheeks sloped at. Verge corners + tumbling courses added.

TREVOR A CLAY R.I.B.A.
CHARTERED ARCHITECT
14 OLD FENDIKE ROAD
WESTON HILLS
SPALDING
LINCOLNSHIRE PE12 6DD

Project:
PROPOSED ALTERATIONS AND EXTENSIONS AT 60 NORTH STREET, CROWLAND TO CREATE HOLIDAY COTTAGE - MR P AUSTIN

Drawing:
SKETCH DESIGN - 2

05

Date: 25 April 06	Proj No: ~~03~~/171/PA	
Scale: 1:50/100	Drg. No: 003	Rev: A