

# Ordnance Survey ®
# Superplan Data ®

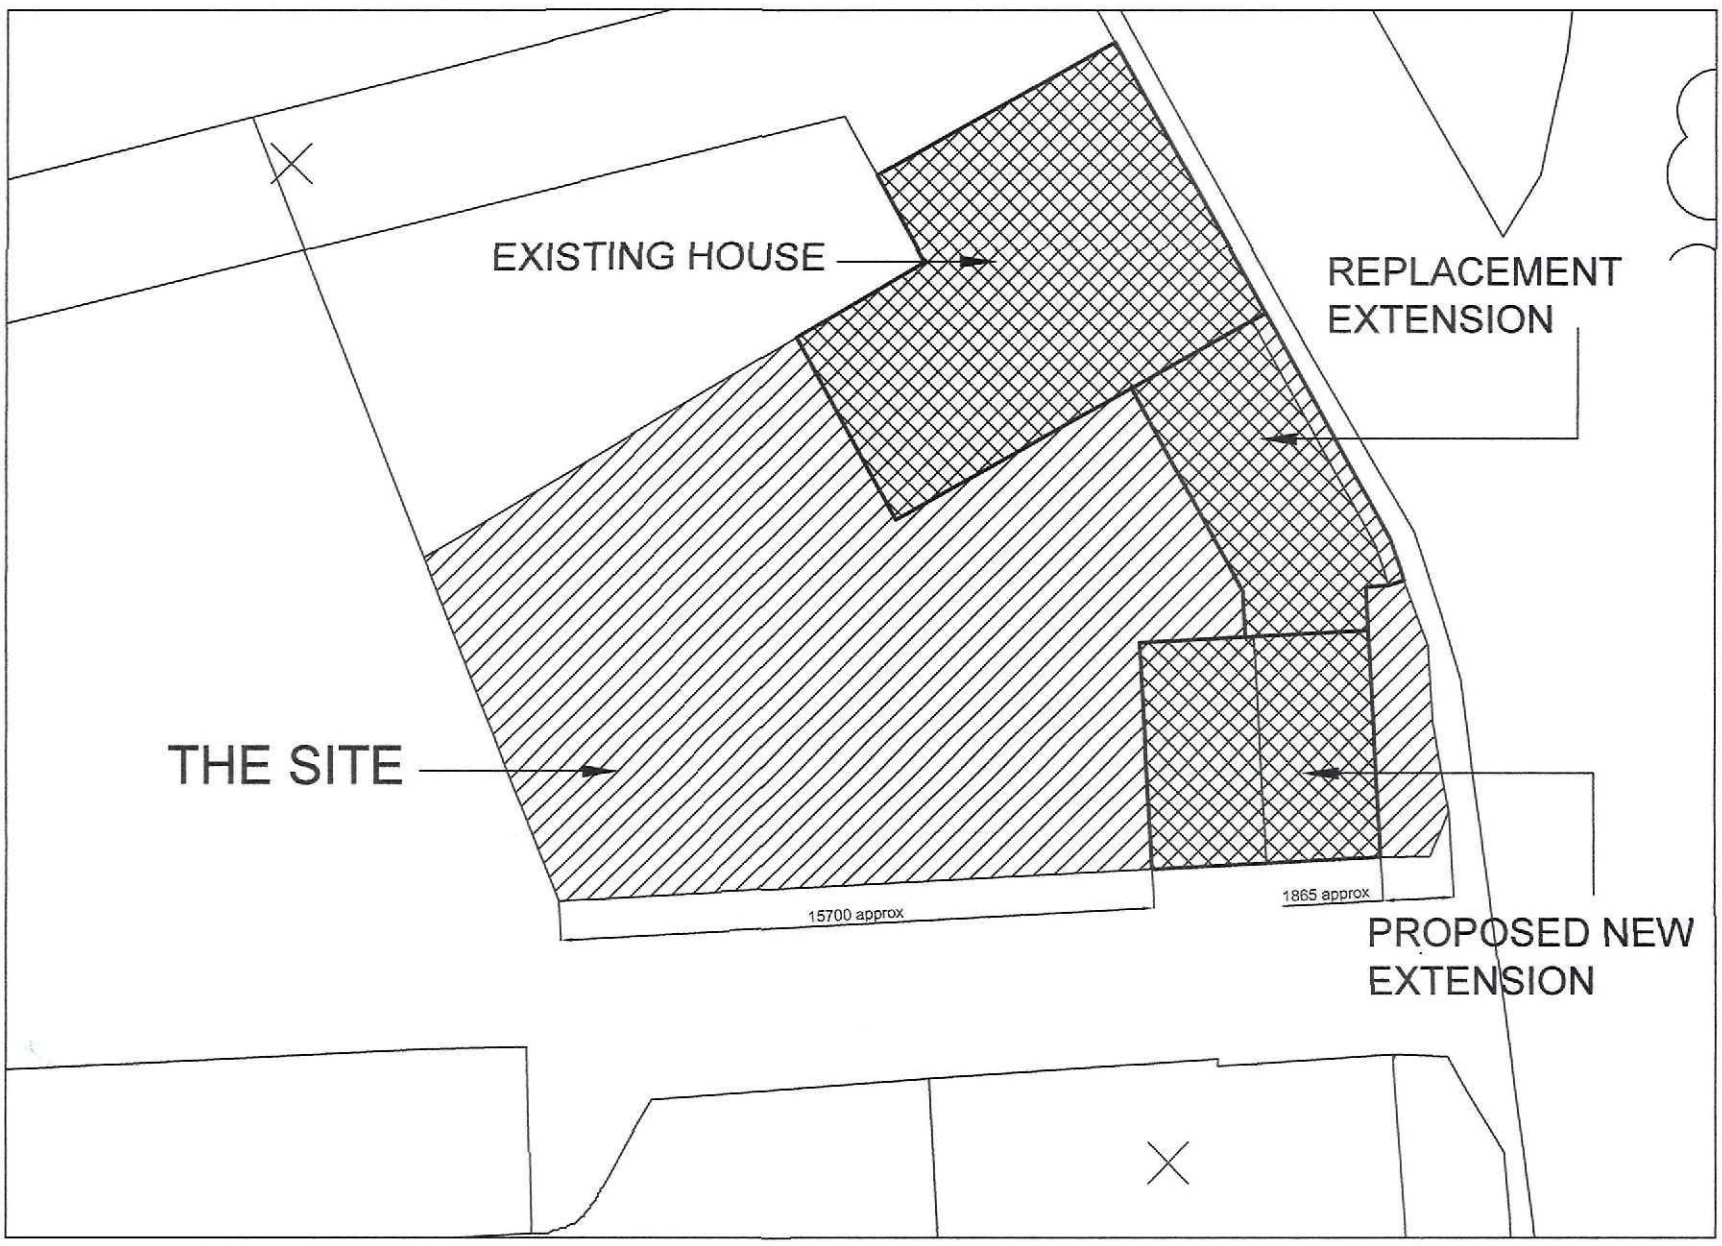


## SITE PLAN 1:200

© Crown Copyright 2006
Reproduction in whole or in part is prohibited
without the prior permission of Ordnance Survey.

NORTH

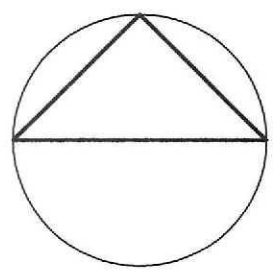

DETERMINED PLAN

SHDC
Planning & Development
2 2 JUN 2006
Ref: 0868/06

| Title | Drawing | Revisions |
|---|---|---|
| PROPOSED.ALTERATIONS AND.EXTENSIONS.TO 60.NORTH.STREET CROWLAND.FOR MESSRS.KAONE | SITE.PLAN | |

| Drawing Number | Rev | Scales | Sheet Size | Date | Drawn |
|---|---|---|---|---|---|
| 05/171/PA/004 | . | 1:200 | A3 | 20.06.06 | TAC |

Do not measure from this drawing. All discrepancies should be reported to the architects.
This drawing should be read in conjunction with the specification and standard details.
All intellectual property rights are the copy right of Trevor A Clay RIBA Ltd ©

14 Old Fendike Road
Weston Hills
SPALDING
Lincolnshire PE12 6DD


Tel/Fax 01406 380027
Mobile 07778 597975

TREVOR A CLAY RIBA LTD
CHARTERED ARCHITECTS

SHDC
Planning & Development
2 2 JUN 2006
Ref: 0868/06


DETERMINED
PLAN

# Ordnance Survey ®
# Superplan Data ®

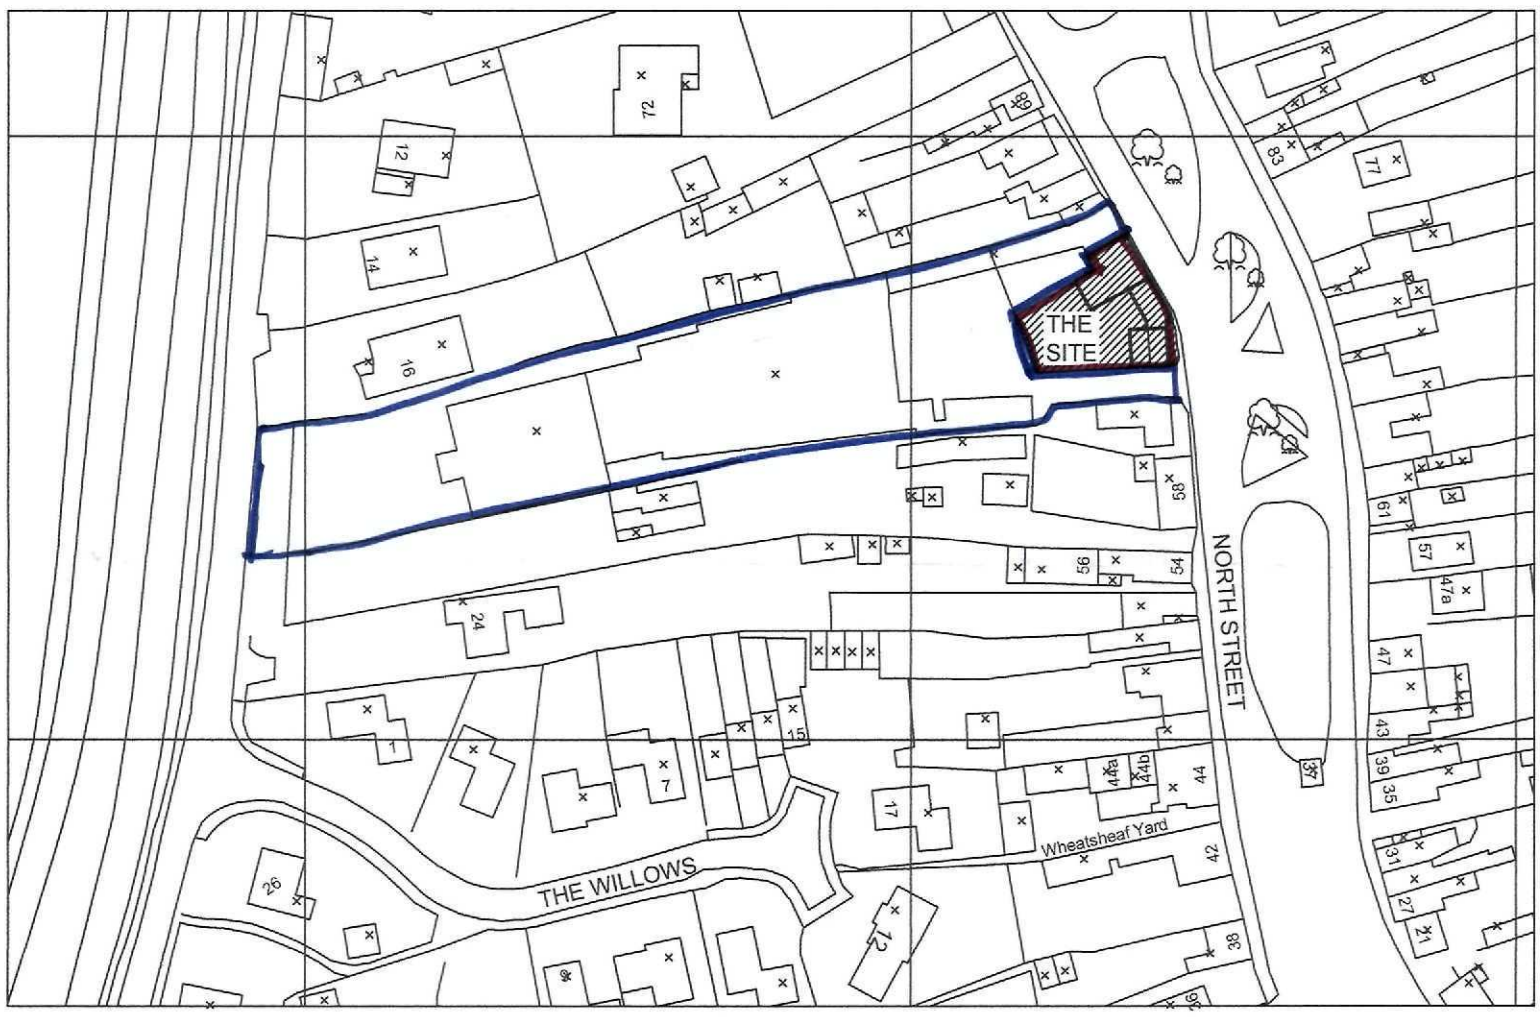


© Crown Copyright 2006
Reproduction in whole or in part is prohibited
without the prior permission of Ordnance Survey.

NORTH

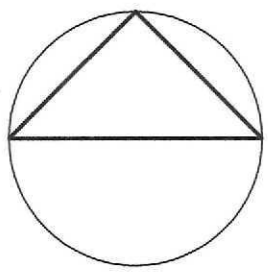

| | |
|---|---|
| Title: | PROPOSED.ALTERATIONS AND.EXTENSIONS.TO 60.NORTH.STREET CROWLAND.FOR MESSRS.KAONE |
| Drawing Number: | 05/171/PA/005 |
| Rev: | . |
| Drawing: | LOCATION.PLAN |

Do not measure from this drawing. All discrepancies should be reported to the architects
This drawing should be read in conjunction with the specification and standard details
All intellectual property rights are the copy right of Trevor A Clay RIBA. Ltd ©

Revisions:

| Scales | Sheet Size | Date | Drawn |
|---|---|---|---|
| 1:1250 | A3 | 20.06.06 | TAC |

14 Old Fendike Road
Weston Hills
SPALDING
Lincolnshire PE12 6DD

Tel/Fax 01406 380027
Mobile 07778 597975

TREVOR A CLAY RIBA LTD
CHARTERED ARCHITECTS