

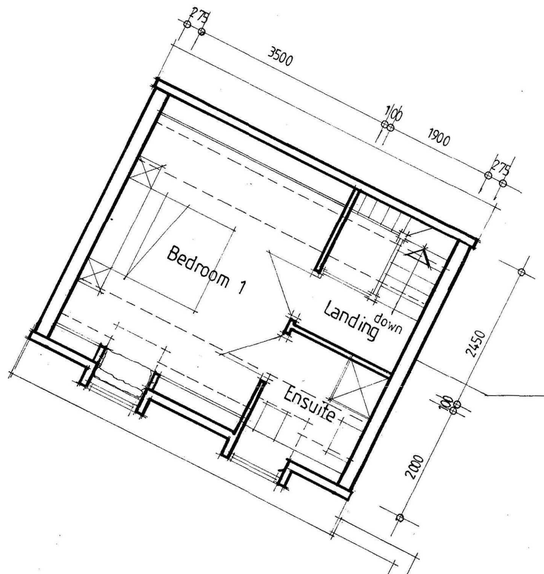


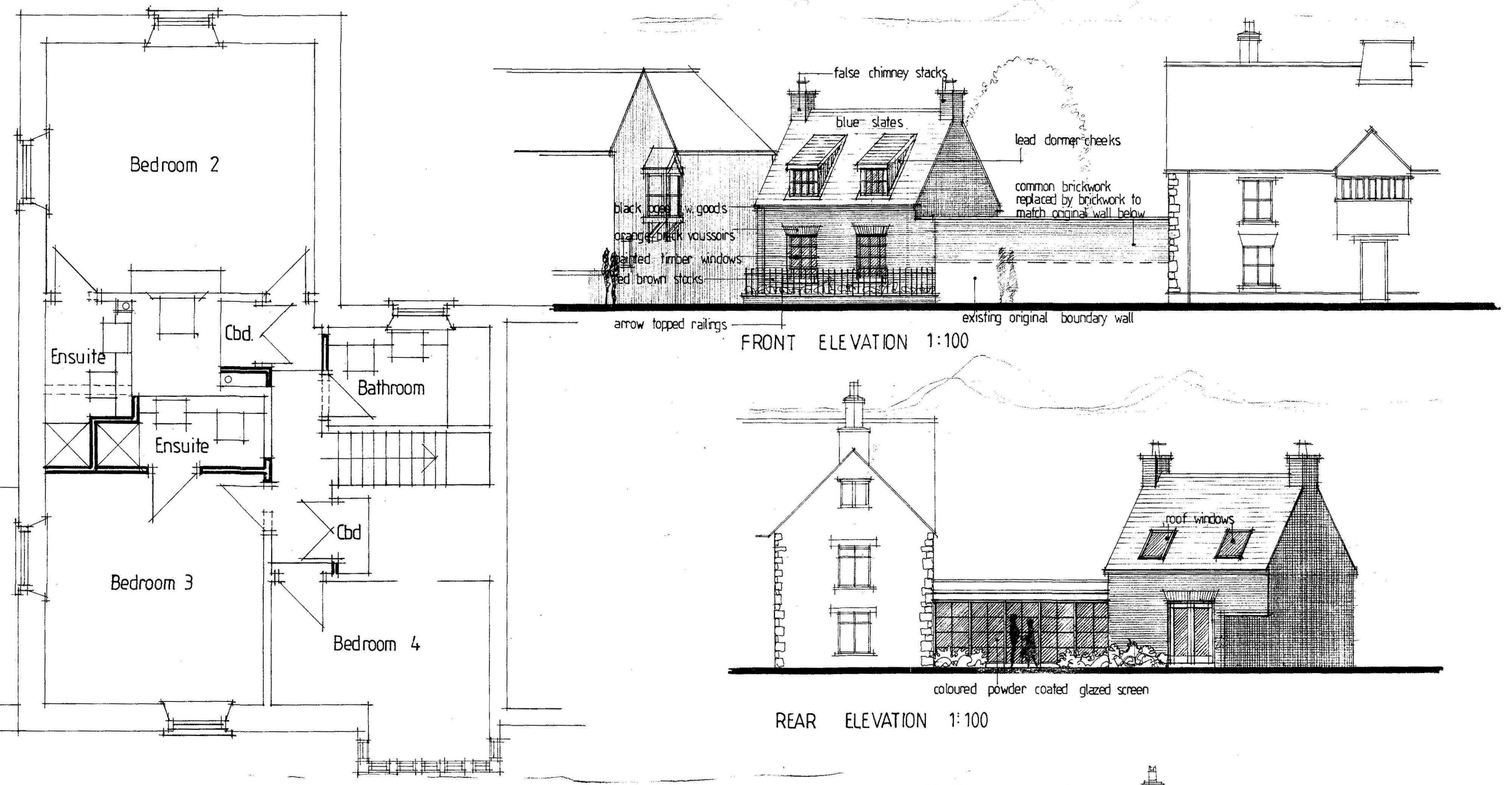


FIRST FLOOR PLAN

FRONT ELEVATION 1:100


REAR ELEVATION 1:100

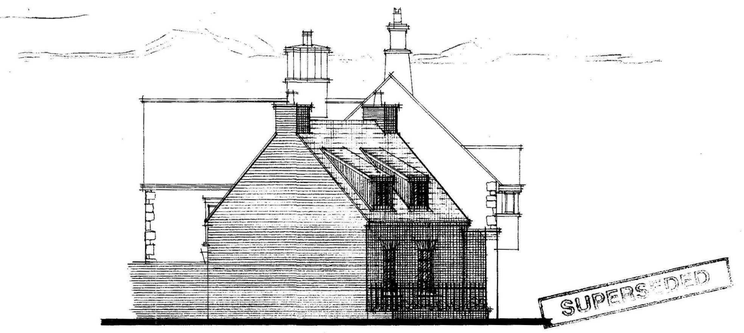

END ELEVATION 1:100

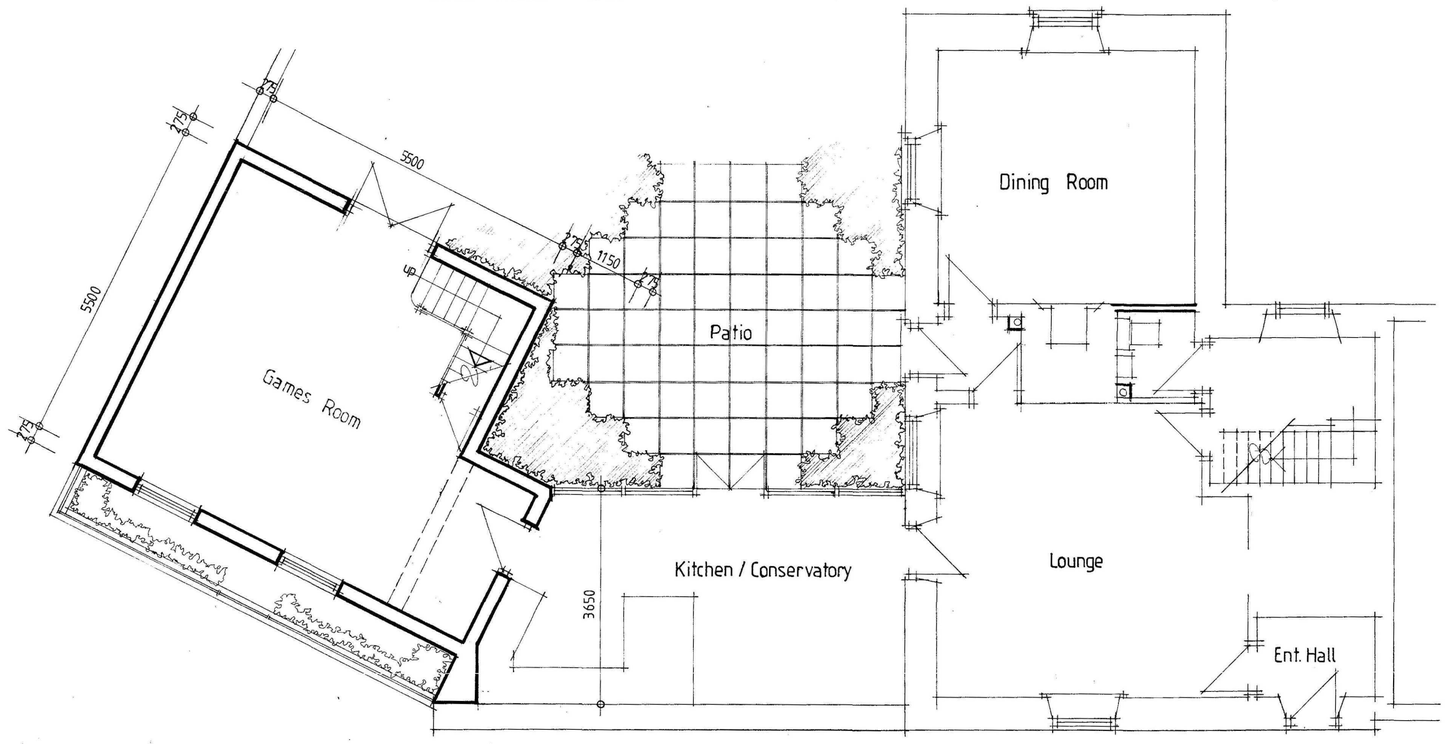

GROUND FLOOR PLAN

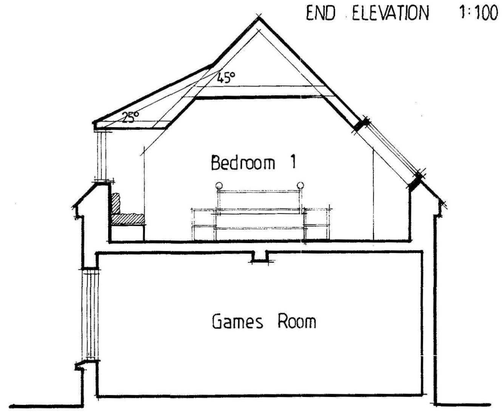

CROSS SECTION

TREVOR A CLAY R.I.B.A.
CHARTERED ARCHITECT
14 OLD FENDIKE ROAD
WESTON HILLS
SPALDING
LINCOLNSHIRE PE12 6DD

Project:
PROPOSED ALTERATIONS AND EXTENSIONS AT 60 NORTH STREET, CROWLAND TO CREATE HOLIDAY COTTAGE
- MR P AUSTIN

Drawing:
SKETCH DESIGN - 2

Date: 25 April 06	Proj No: 05/171/PA	
Scale: 1:50/100	Drg. No: 003	Rev: