NOTES:
The level of information in this drawing is in relation to submitting a PLANNING APPLICATION.


The information shown should not be used for any purpose (such as building regulations, costing or construction) unless permission is expressly granted by the client / Crown Barclay Limited

Responsibilty for Party Wall and Rights to Light lay with the client.


ALL dimensions should be checked on site.

This drawing is subject to copyright.


Existing Ground Floor Plan
1:50

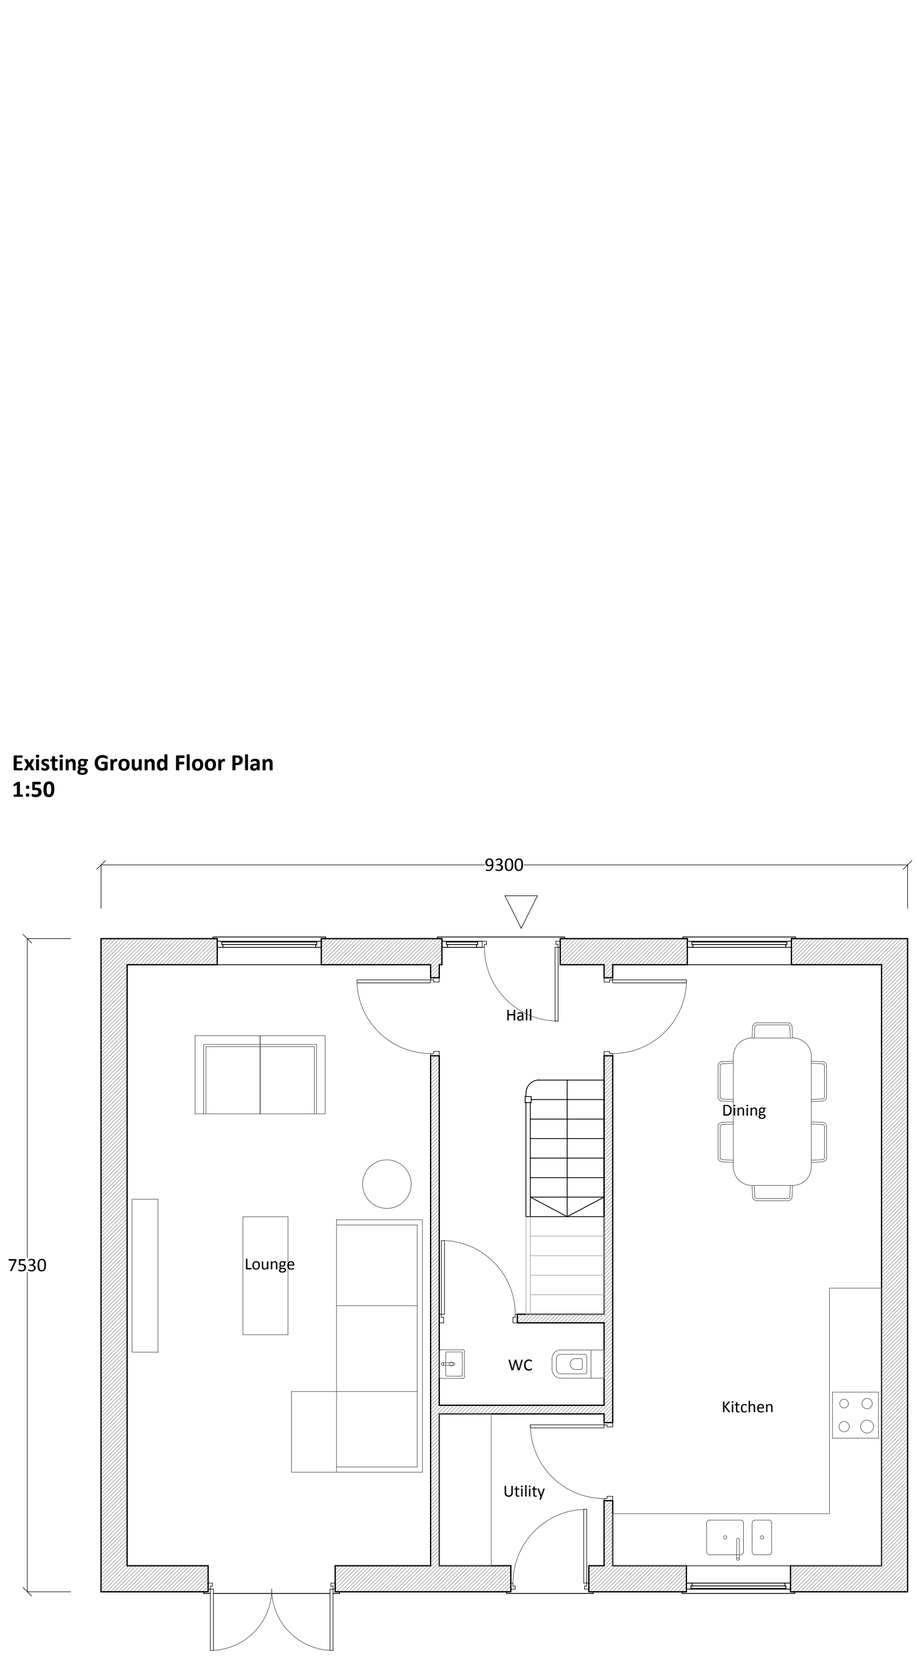


Existing Side (East) Elevation
1:50

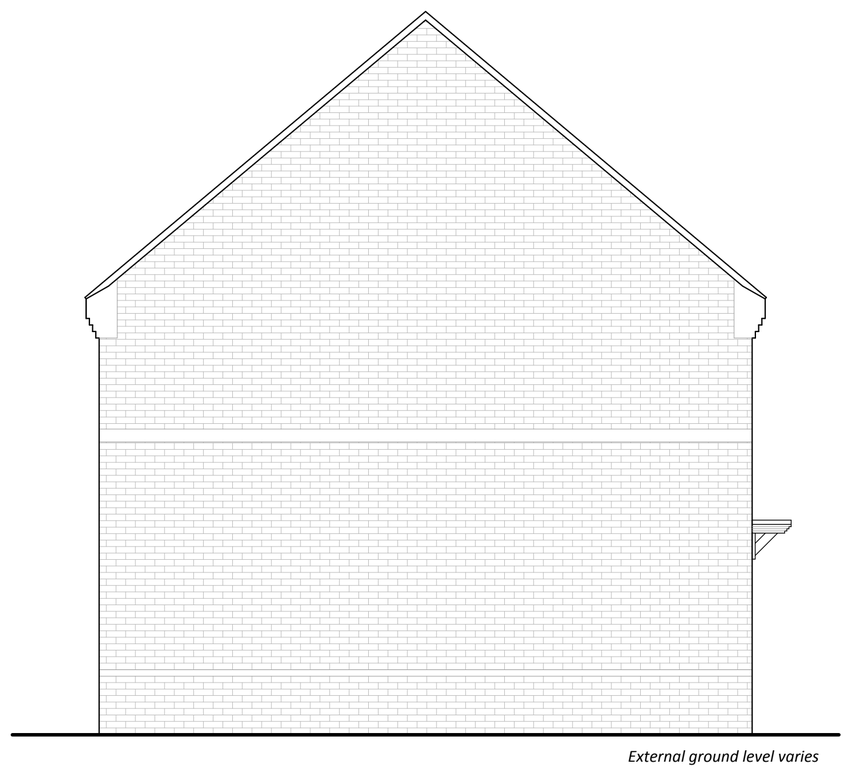

Existing Rear (South) Elevation
1:50

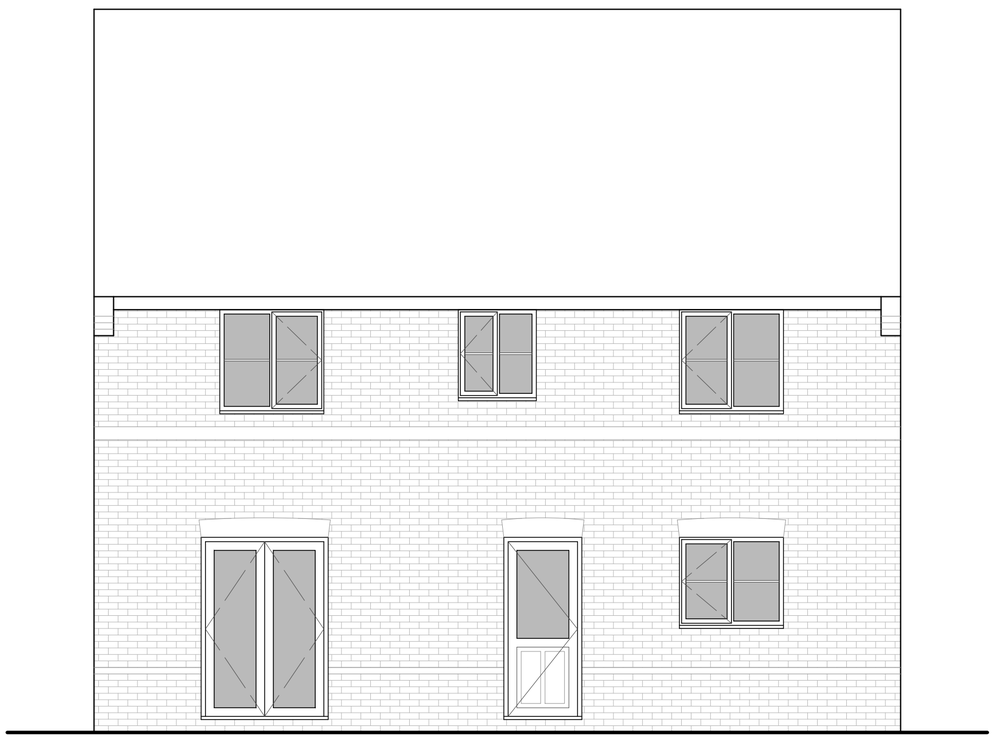

Existing Side (West) Elevation
1:50

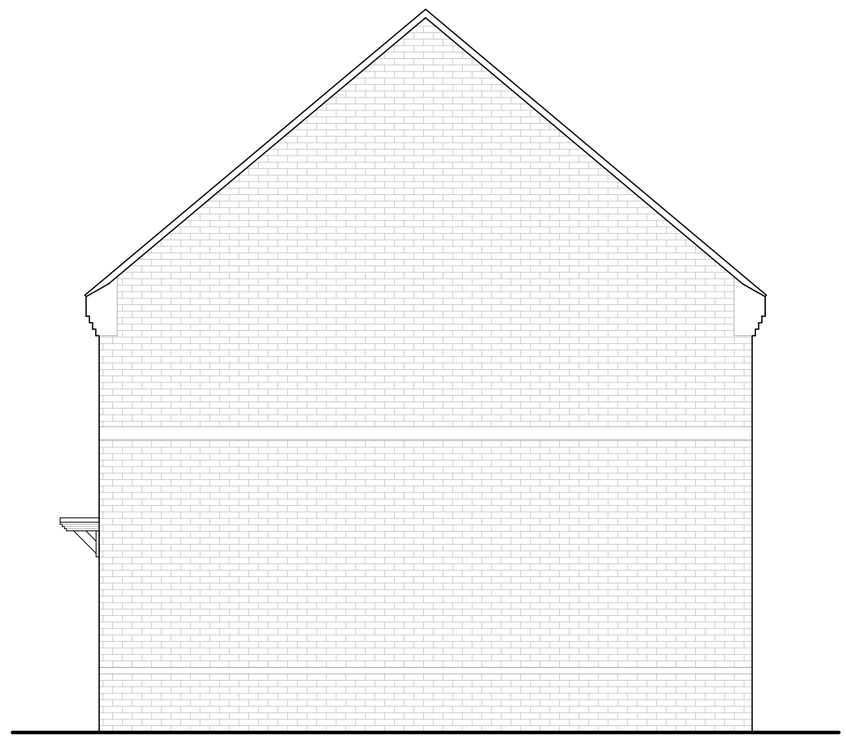

1:50 Scale Bar



PLANNING

crownbarclay.co.uk

6 The Park, St. Pegas Road, Peakirk, Peterborough, PE6 7NG
(01733) 253994
info@crownbarclay.co.uk
www.crownbarclay.co.uk

Address: 5 Jayne Gardens, Crowland, PE6 0DH

DWG Title: Existing Ground Floor Plan & Elevations
DWG No: 2022-234-02_PA

Date: 17-08-2022
Scale: 1:50 @A1 / 1:100 @ A3