
NOTES:
The level of information in this drawing is in relation to submitting a PLANNING APPLICATION.

The information shown should not be used for any purpose (such as building regulations, costing or construction) unless permission is expressly granted by the client / Crown Barclay Limited

Responsibilty for Party Wall and Rights to Light lay with the client.

ALL dimensions should be checked on site.

This drawing is subject to copyright.

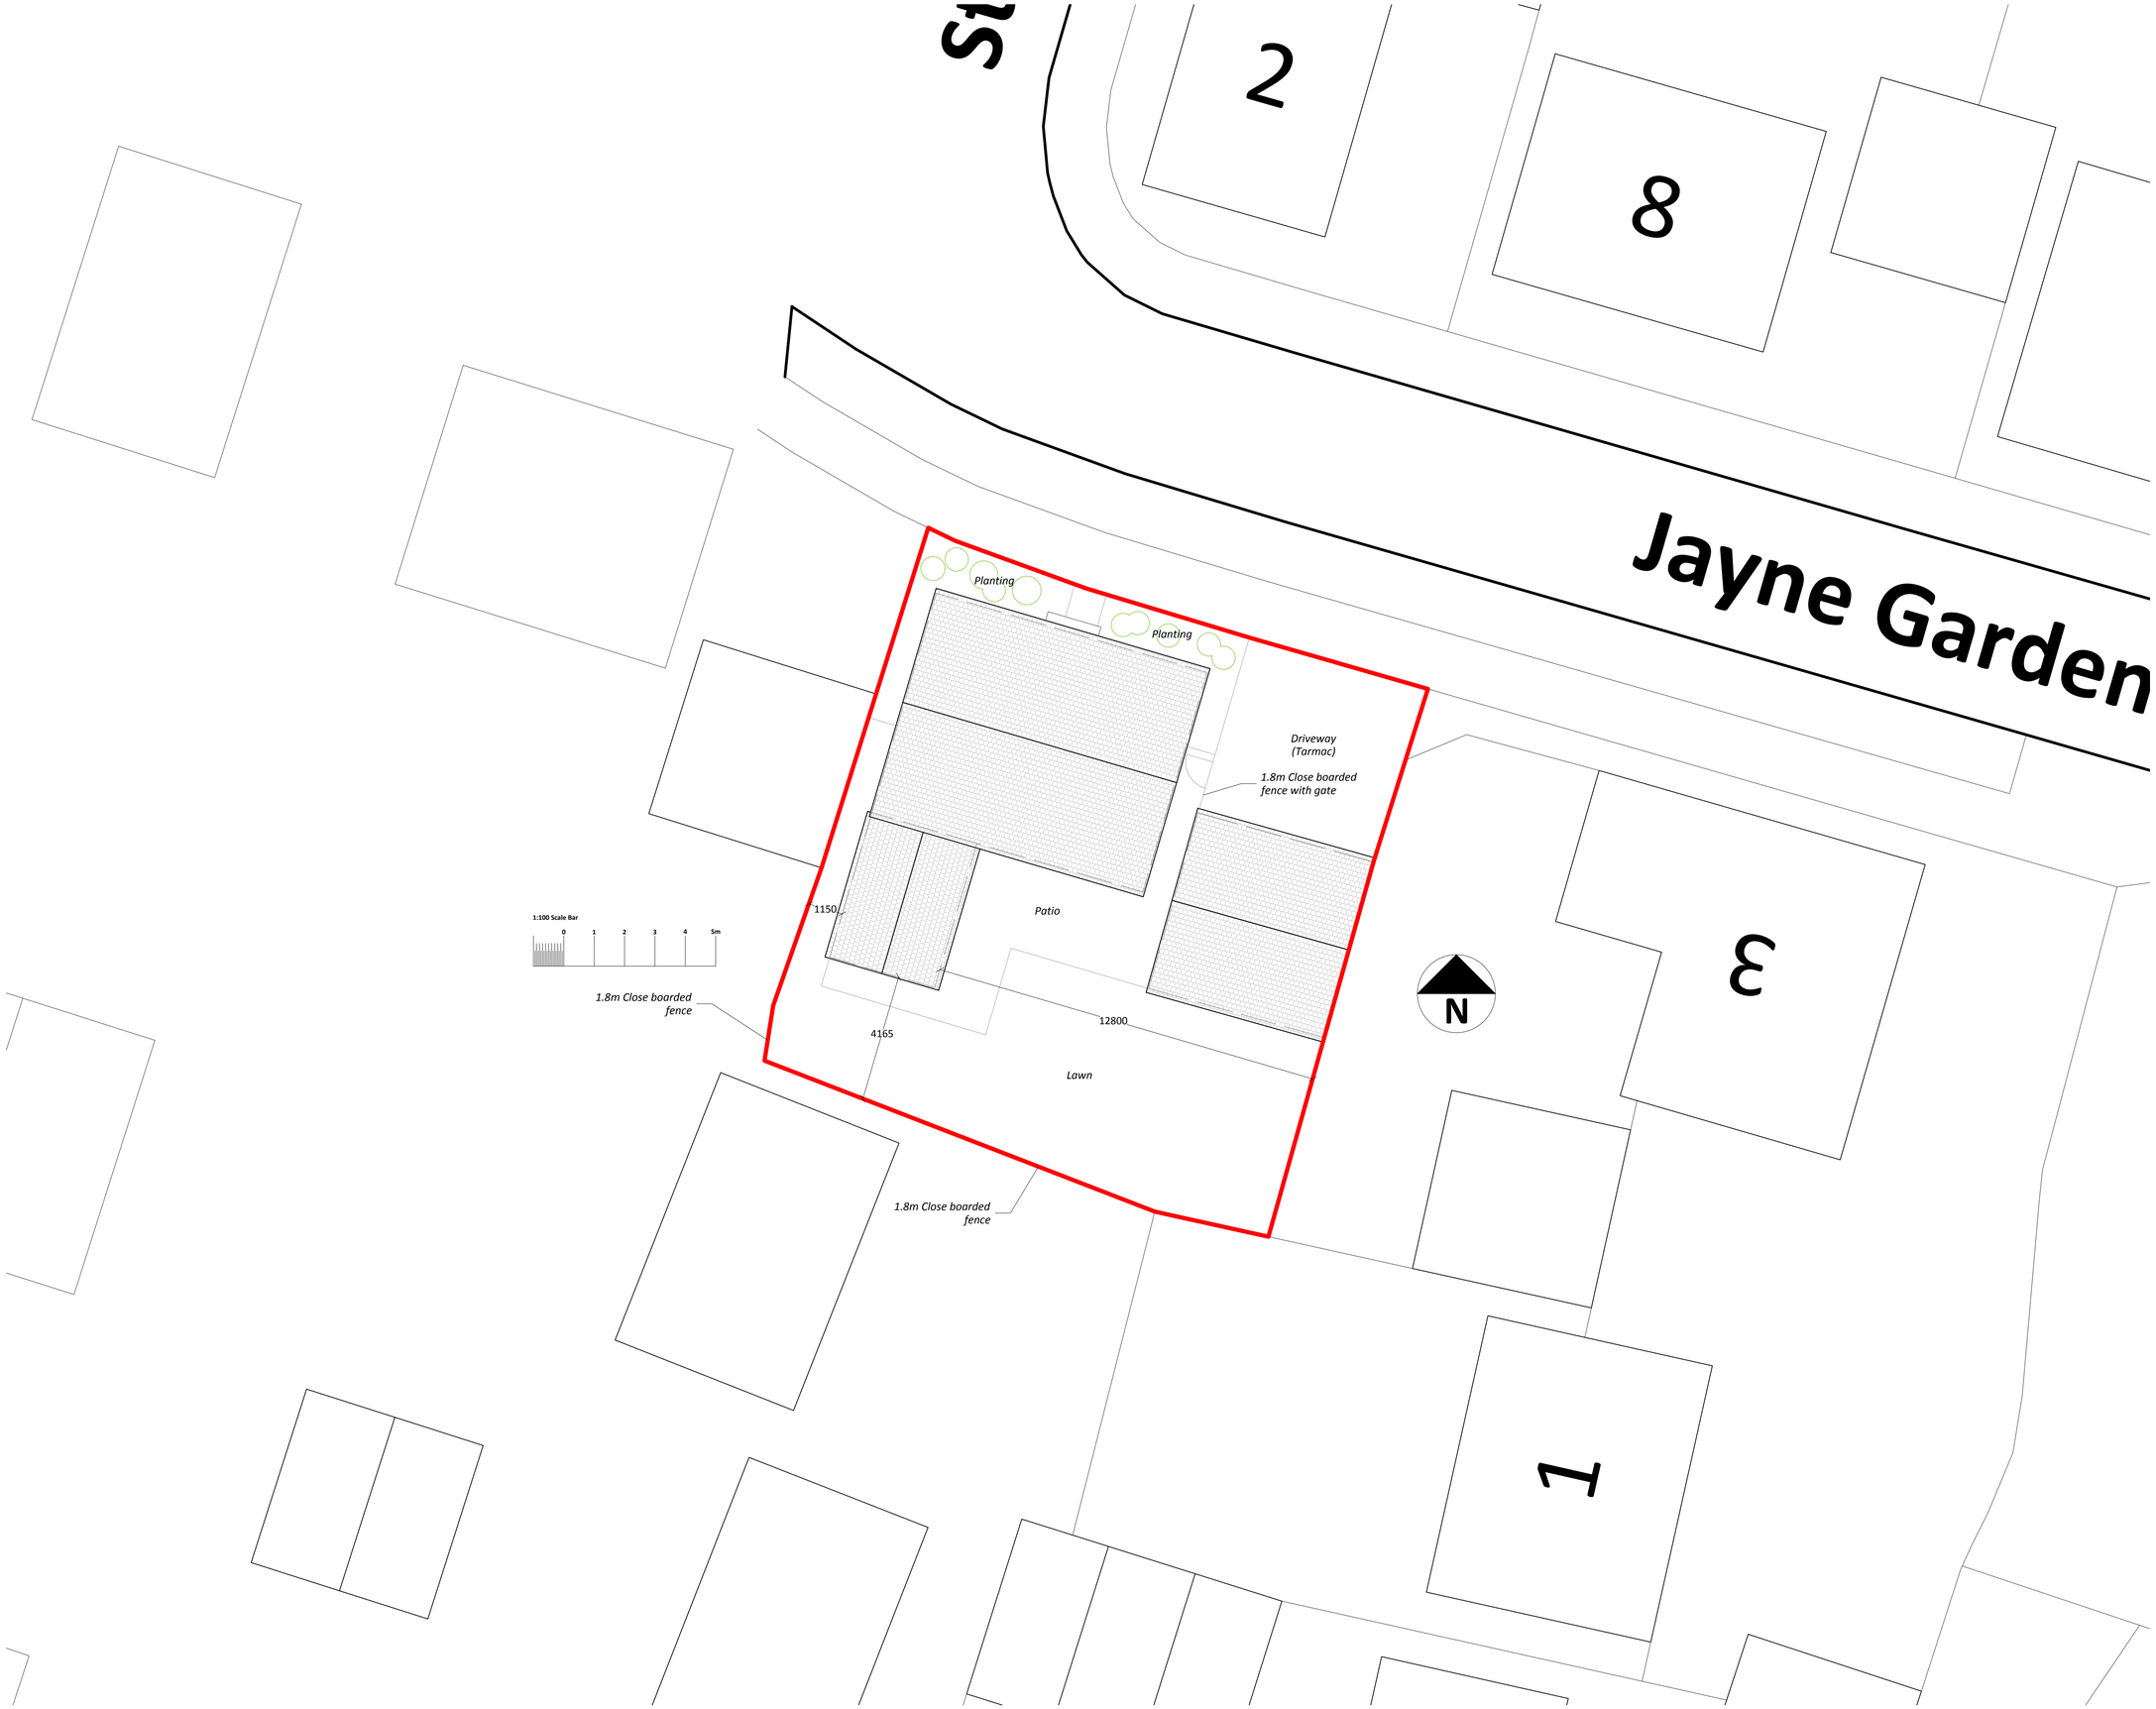

PLANNING

crownbarclay.co.uk

6 The Park, St. Pegas Road, Peakirk, Peterborough, PE6 7NG
(01733) 253994
info@crownbarclay.co.uk
www.crownbarclay.co.uk

Address:	5 Jayne Gardens, Crowland, PE6 0DH
DWG Title:	Proposed Site Plan
DWG No:	2022-234-04_PA
Date:	17-08-2022
Scale:	1:100 @ A1 / 1:200 @ A3