



WEST ELEVATION

SIDES: EXTERNAL BOX PROFILE PVC COATED STEEL SHEETING.
(COLOUR : TO LOCAL AUTHORITY APPROVAL)
INTERNAL BOX PROFILE POLYESTER COATED STEEL SHEETING.
GLASS FIBRE INSULATION IN VOID

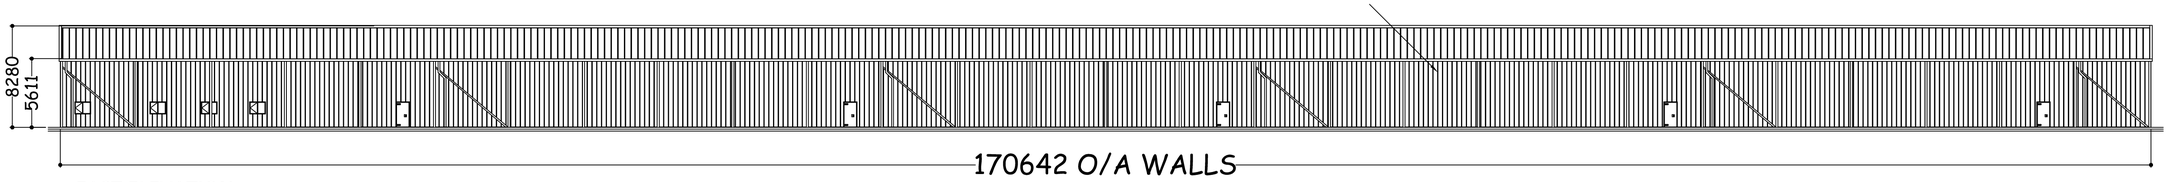


EAST ELEVATION


GABLE ENDS: EXTERNAL BOX PROFILE PVC COATED STEEL SHEETING.
(COLOUR : TO LOCAL AUTHORITY APPROVAL)
INTERNAL BOX PROFILE POLYESTER COATED STEEL SHEETING.
GLASS FIBRE INSULATION IN VOID

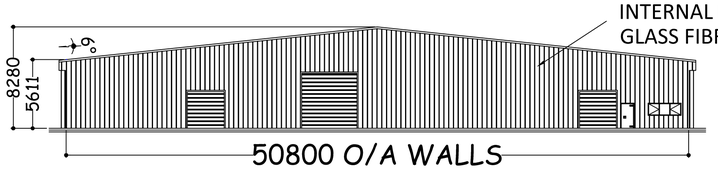


NORTH ELEVATION

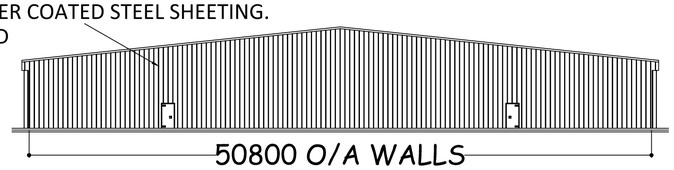

SOUTH ELEVATION

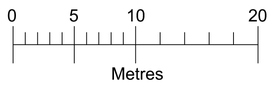

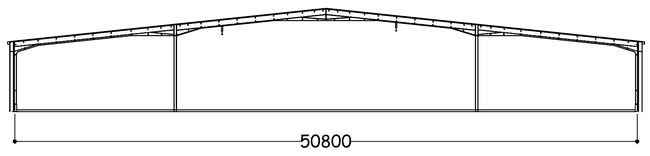

INDICATIVE SECTION

Morspan
CONSTRUCTION LTD
TEL: 01291 672334 FAX: 01291 673928
Enquiries@morspan.co.uk www.morspan.com

TITLE:
NEW DEVELOPMENT AT DECOY FARM
FLOGRO SYSTEMS LTD

GROWOUT UNIT
ELEVATIONS

DATE: 02/09/22	Job No. 2022-Flogro
DRWN BY: T.G.A	
SCALE: 1:250 @ A1	
DRWG No:2022-FLOGRO-GROW ELEVATIONS r3	
CLIENT: FLOGRO LTD	