
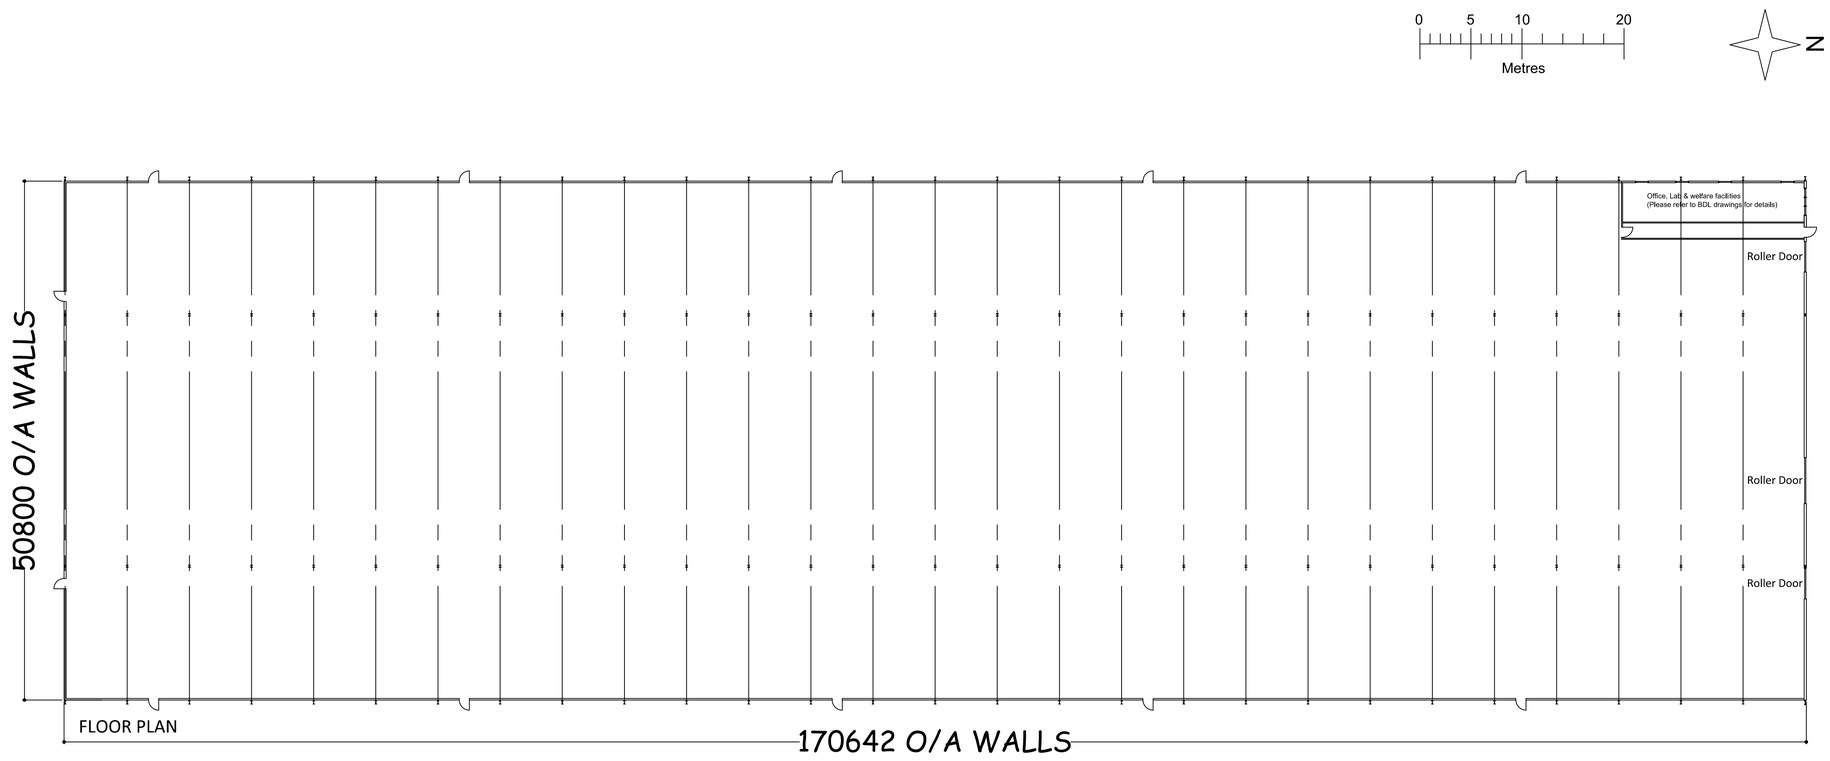


FLOOR PLAN

ROOF: EXTERNAL BOX PROFILE PVC COATED STEEL SHEETING.
(COLOUR : TO LOCAL AUTHORITY APPROVAL)
INTERNAL BOX PROFILE POLYESTER COATED STEEL SHEETING.
GLASS FIBRE INSULATION IN VOID

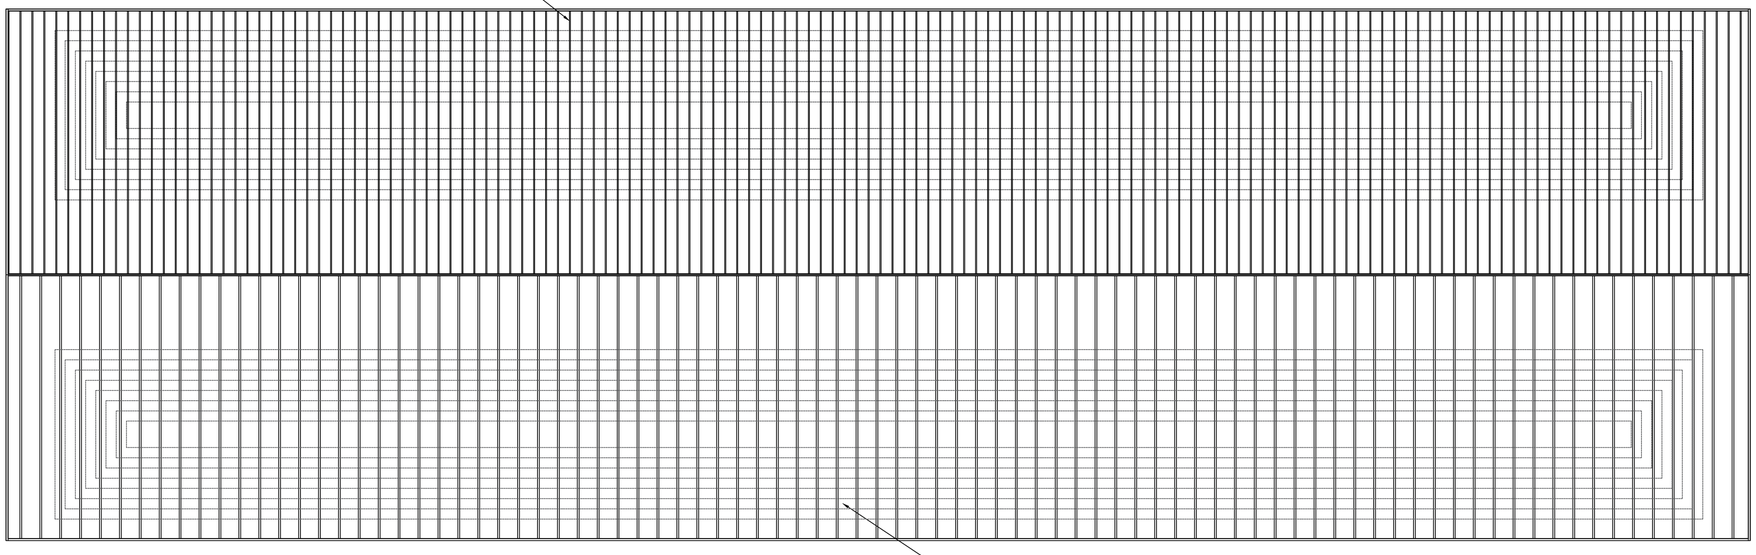

ROOF PLAN

PV PANELS TO BE INSTALLED ON BOTH ROOF SLOPES
FINAL SIZE AND LAYOUT OF ARRAY TO BE DETERMINED
BY SUPPLIER

Morspan
CONSTRUCTION LTD
TEL: 01291 672334 FAX: 01291 673928
Enquiries@morspan.co.uk www.morspan.com

TITLE:
NEW DEVELOPMENT AT DECOY FARM
FLOGRO SYSTEMS LTD

GROWOUT UNIT
ROOF & FLOOR PLAN

DATE: 01/09/22	Job No. 2022–Flogro
DRWN BY: T.G.A	
SCALE: 1:300 @ A1	
DRWG No:2022–FLOGRO–GROW PLAN r2	
CLIENT: FLOGRO LTD	