
© Copyright Barron Design Ltd.

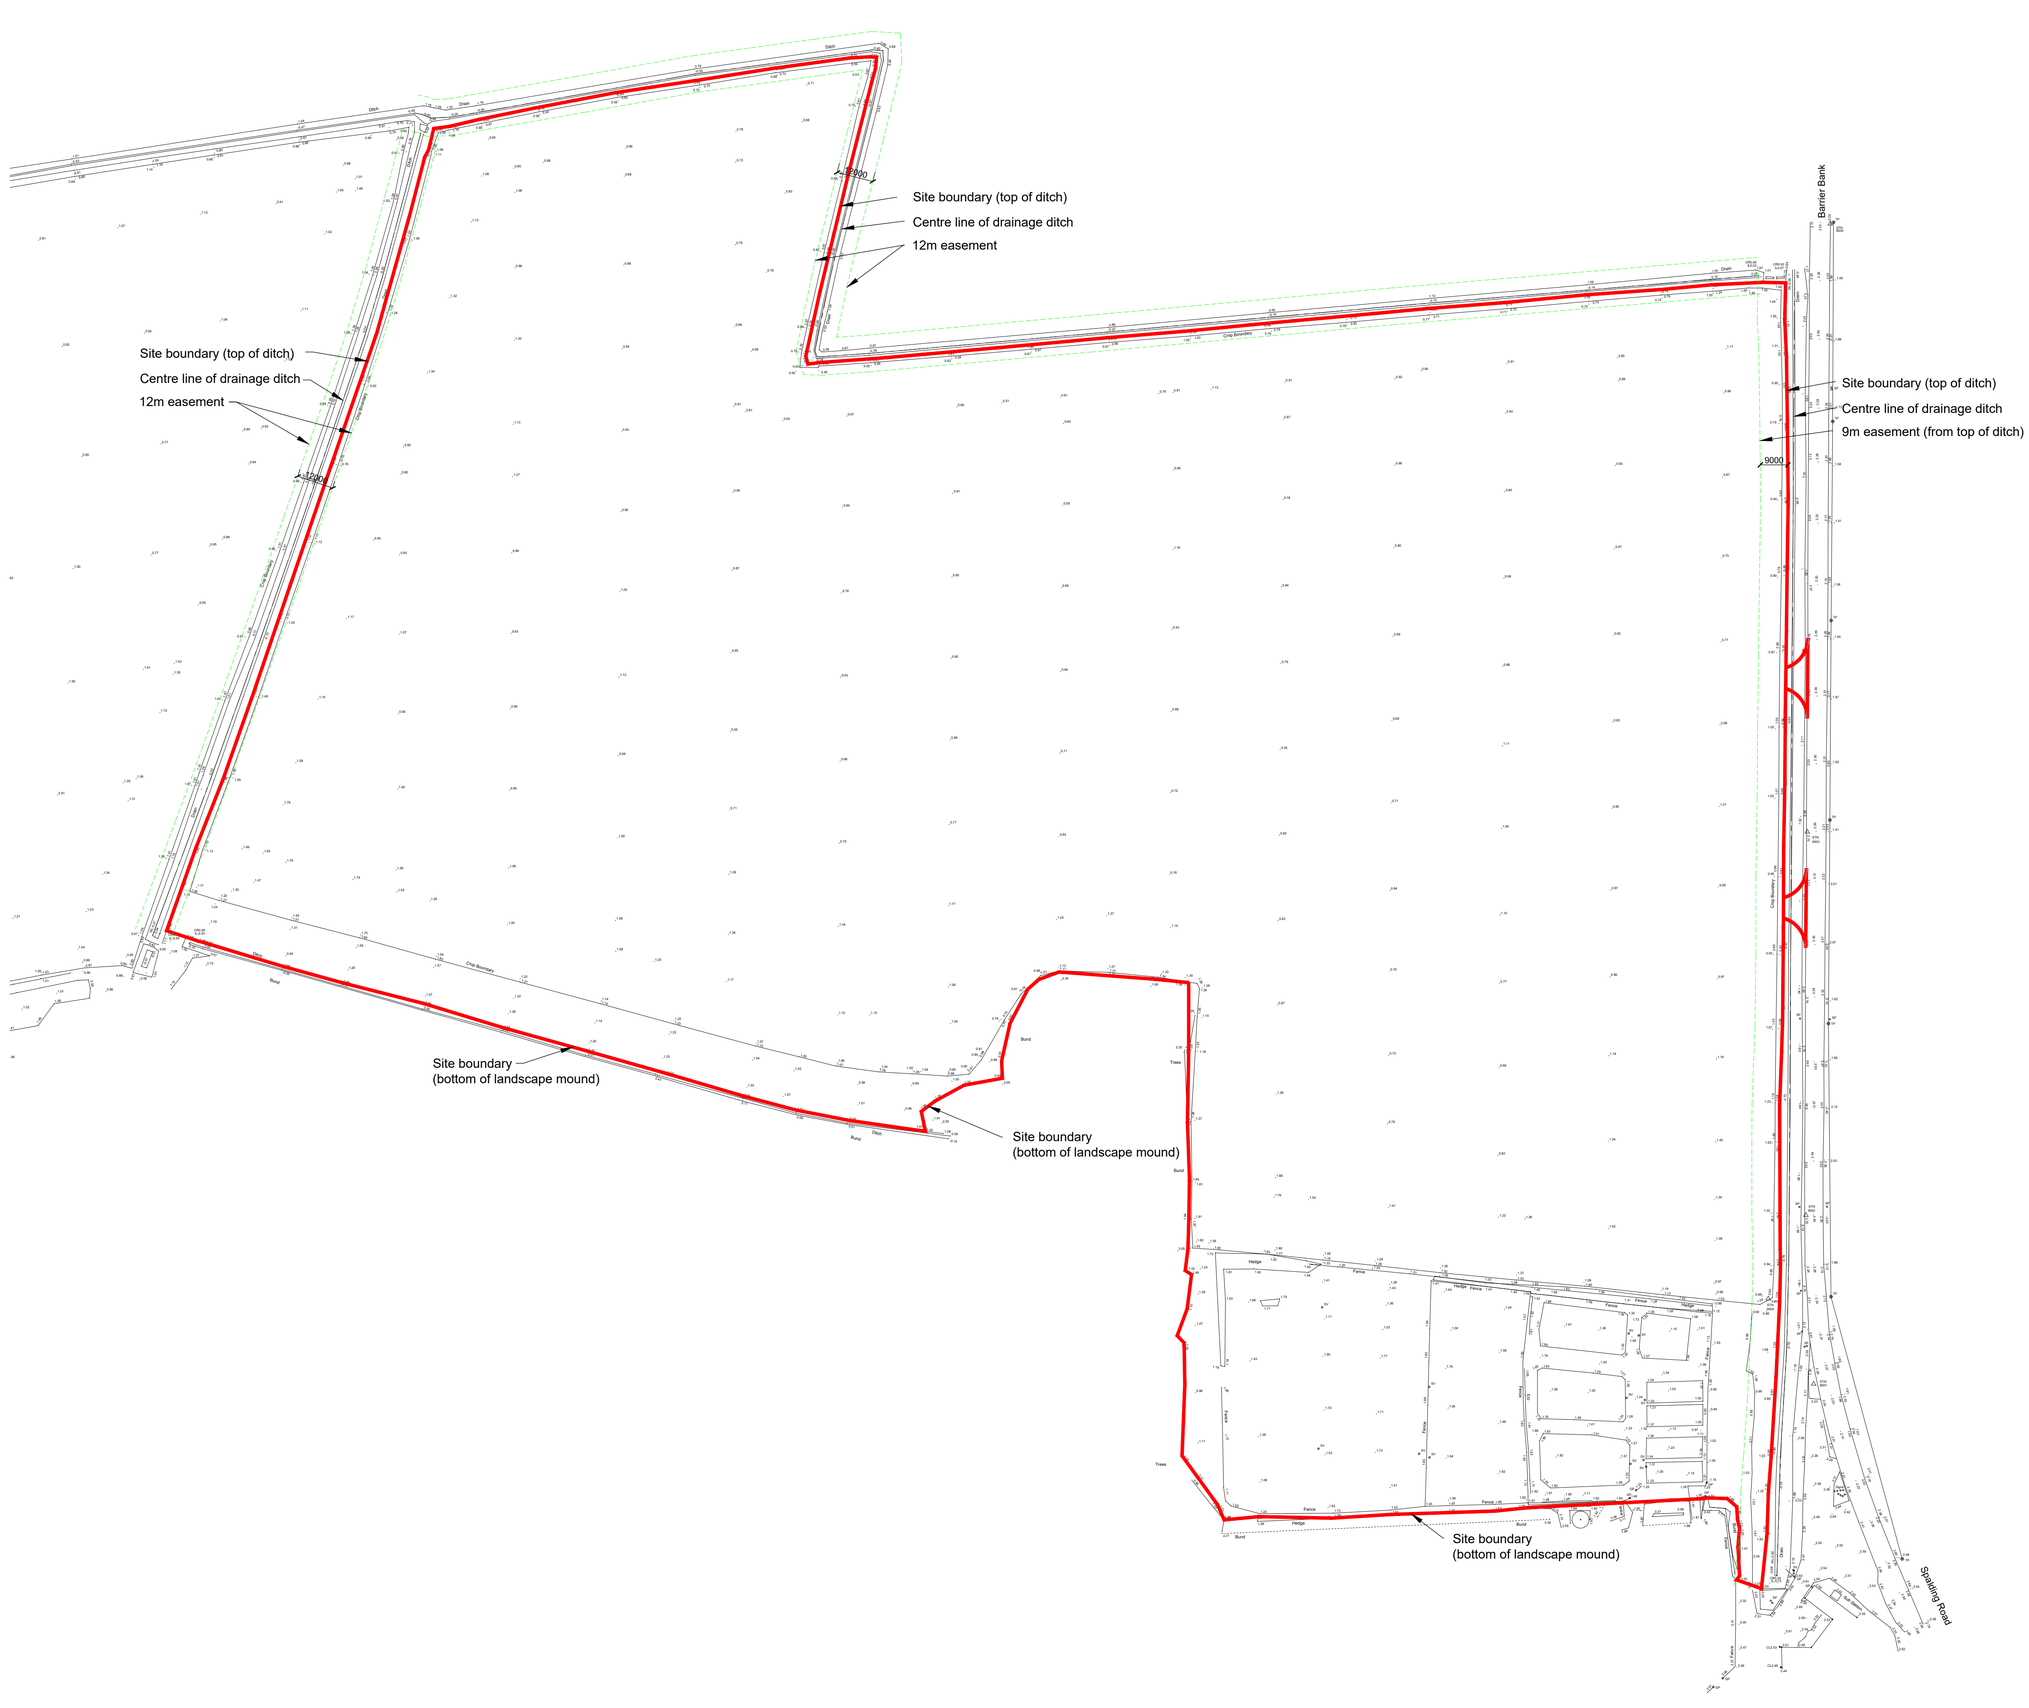

10m 100m

SCALE 1:1000

Revision:				
P3	Eastern drainage easement amended.	CB	KM	07.10.22 Prelim
P2	Planning Issue.	CB	KM	12.08.22 Prelim
P1	First issue of drawing.	CB	KM	13.06.22 Prelim

Barron Design

28 Cathedral Road, Cardiff, CF11 9LJ | 4 Oak Drive, Marford, LL12 8XT
www.barrondesign.co.uk | CIAT Chartered Practice No: P2683

Project
New Development at Decoy Farm
FloGro Systems Ltd.

Drawing Title
Existing Site Plan

Drawn By:	Checked By:	Date:	Scale:
CB	CB	13.06.22	1:1000 @ A1

Job No.:	Drawing No.:	Revision:
P674	100	P3