

© Copyright Barron Design Ltd.

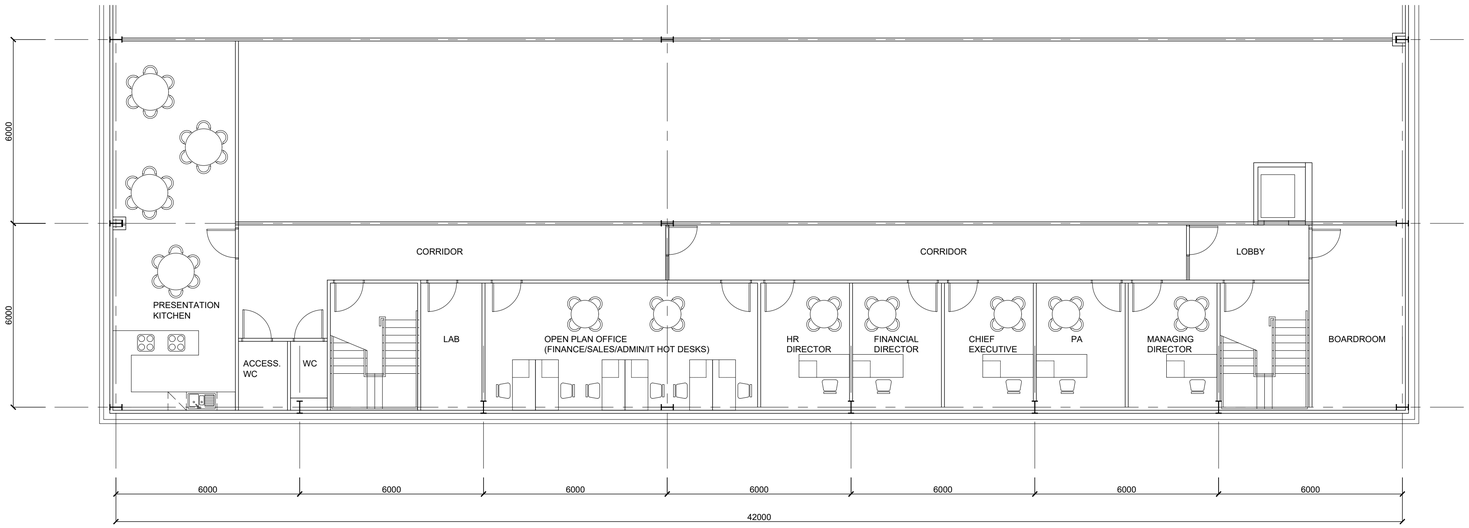

PROPOSED FIRST FLOOR PLAN

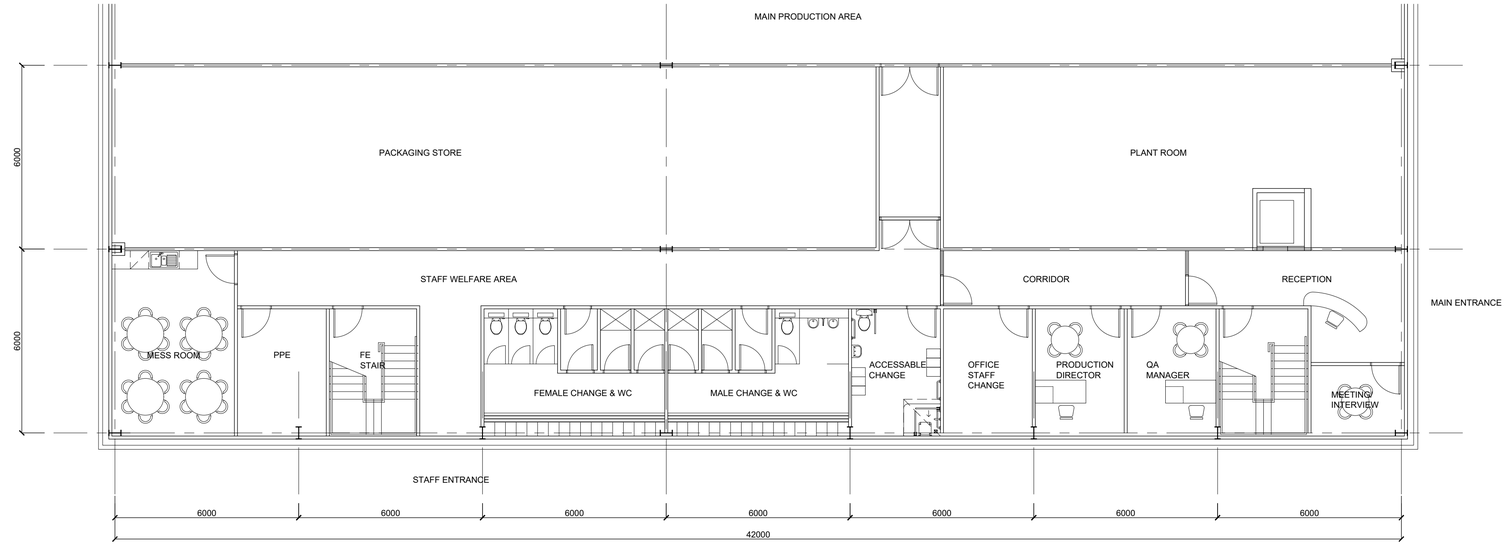

PROPOSED GROUND FLOOR PLAN

1m 10m

SCALE 1:100

Revision:				
P1	First issue of drawing.	CB	KM	08.08.22

Prelim

Barron Design

28 Cathedral Road, Cardiff, CF11 9LJ|4 Oak Drive, Marford, LL12 8XT
www.barrondesign.co.uk|CIAT Chartered Practice No. F2683

Project
New Development at Decoy Farm
FloGro Systems Ltd.

Drawing Title
PROCESS BUILDING
Office & Changing Room Layout

Drawn By:	Checked By:	Date:	Scale:
CB	KM	08.08.22	1:100 @ A1

Job No.:	Drawing No.:	Revision:
P674	303	P1