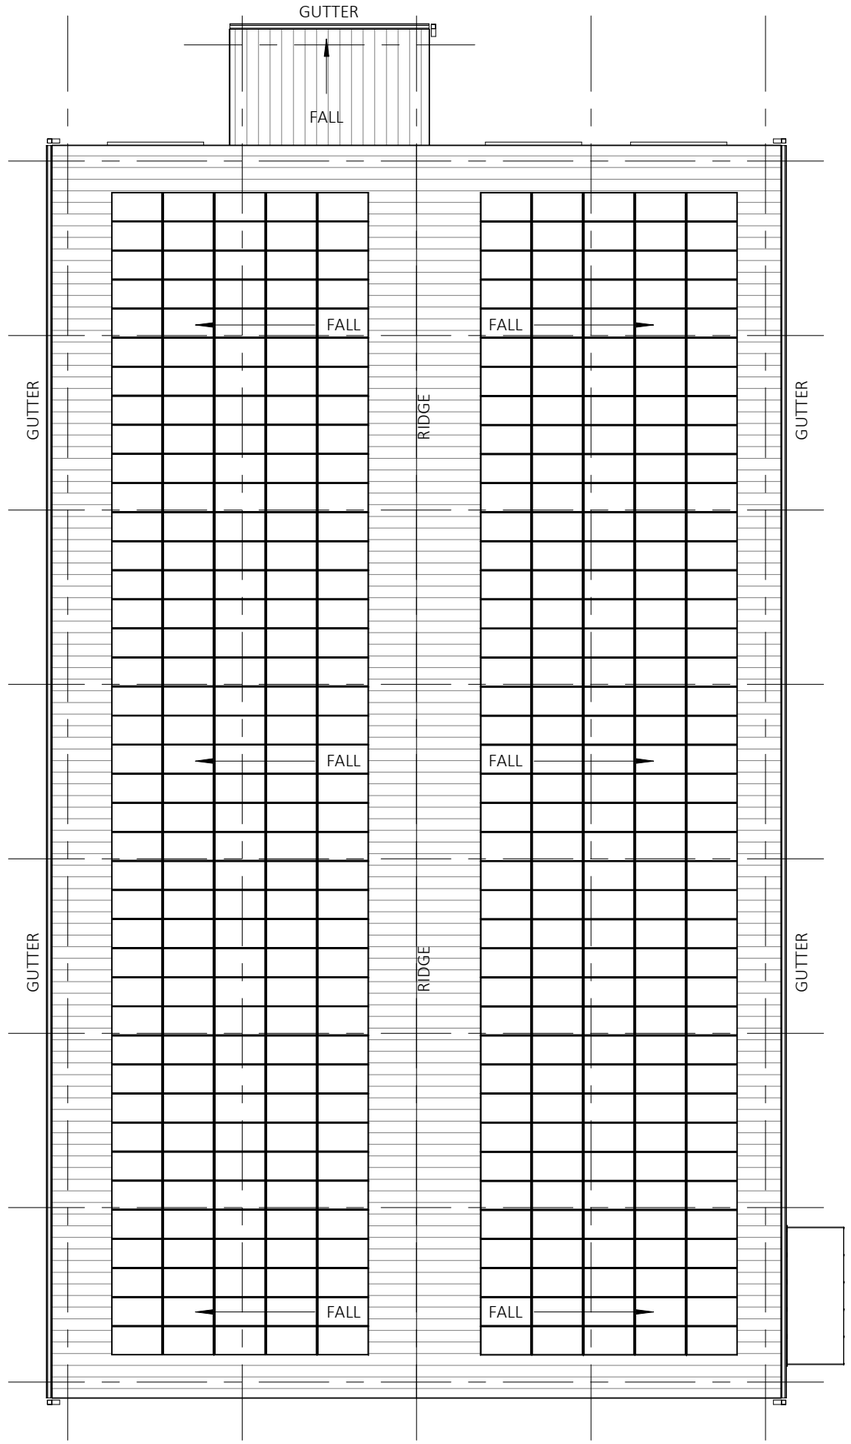


5m 20m

Rev	Date	Description	Dr	Ch

Barron Design

Address 28 Catherdral Road, Cardiff, CF11 9LJ
4 Oak Drive, Marford, LL12 8XT
Website barrondesign.co.uk
CIAT Chartered Practice Number F2683

Client FloGro Systems Ltd.

Project New Development at Decoy Farm Process Building

Project No P674

Drawing Process Building Roof Plan Phase 1

Issue Status Planning

A3 1 : 200

Drawing No BDL 311 Rev