

1m 10m

SCALE 1:100

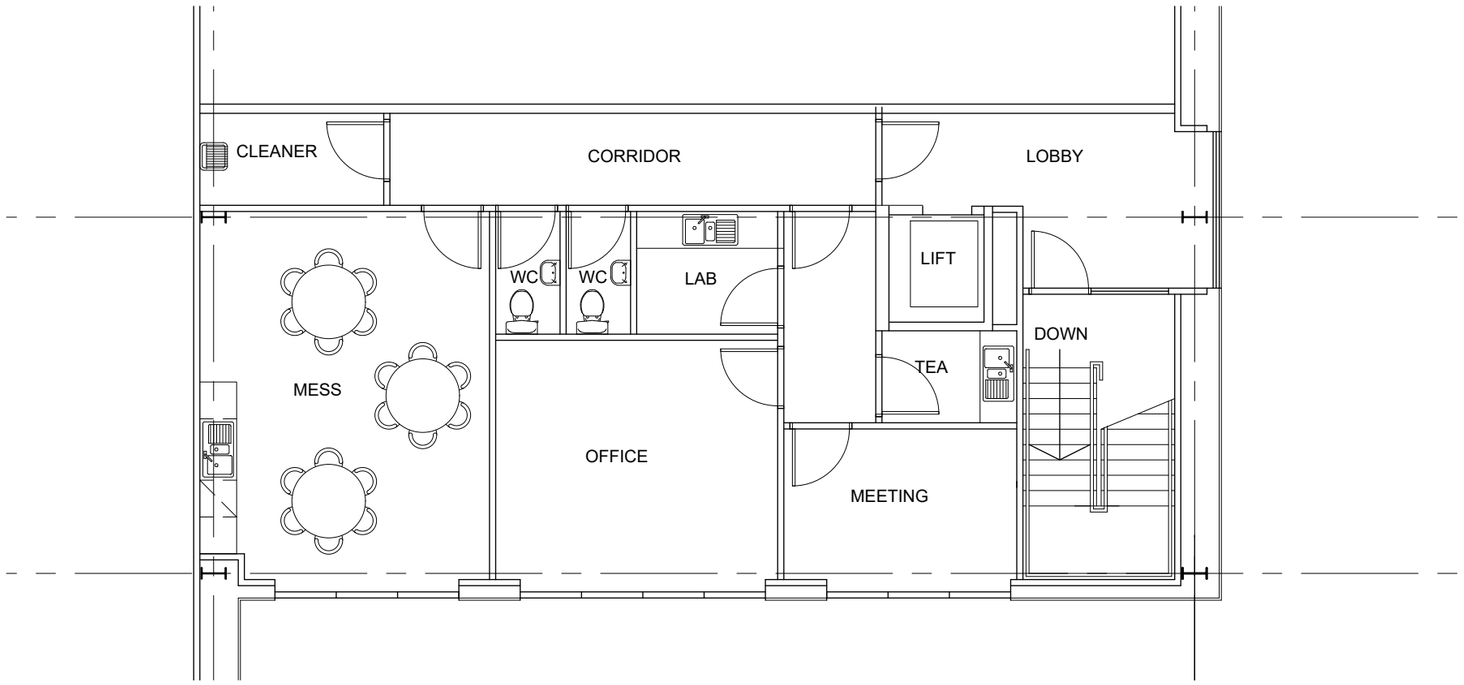

PROPOSED FIRST FLOOR PLAN

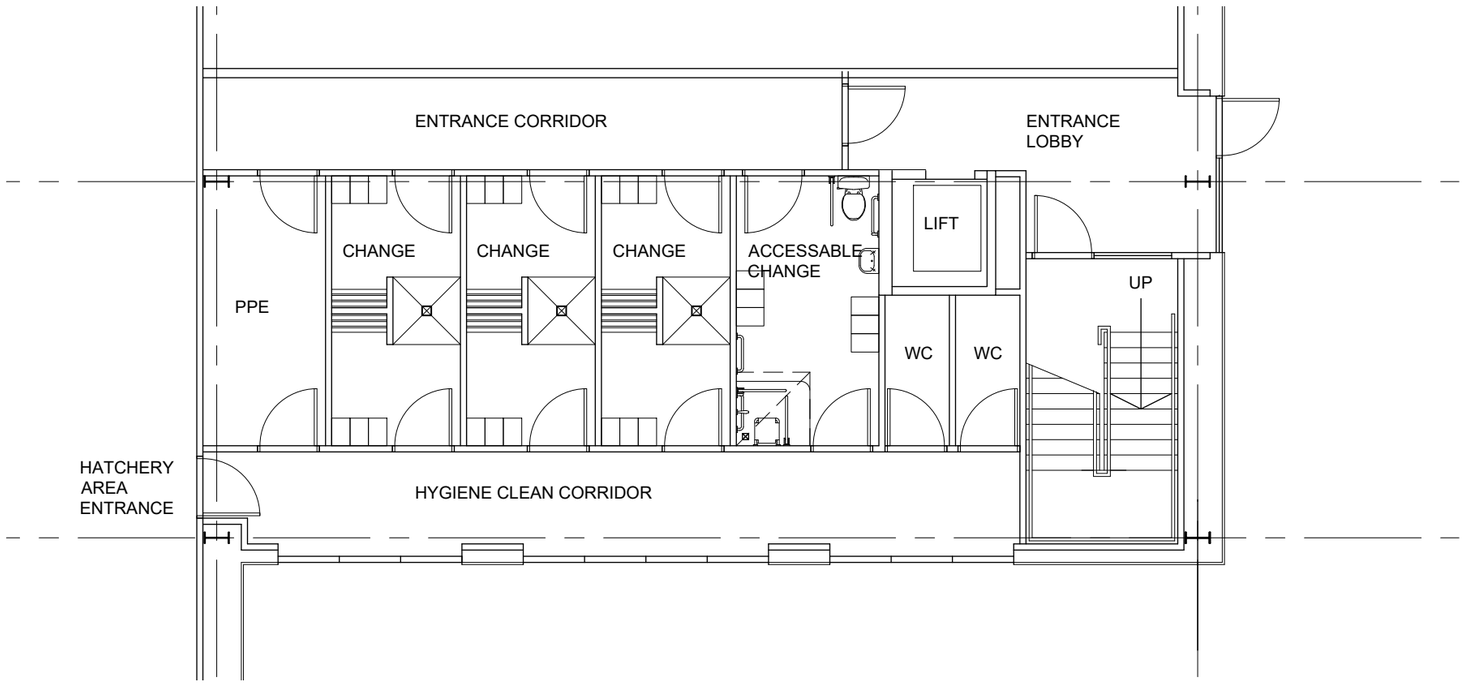

PROPOSED GROUND FLOOR PLAN

Revision:

P1	First issue of drawing.	CB	KM	08.08.22	Prelim

Barron Design

28 Cathedral Road, Cardiff, CF11 9LJ|4 Oak Drive, Marford, LL12 8XT
www.barrondesign.co.uk|CIAT Chartered Practice No. F2683

Project
New Development at Decoy Farm
FloGro Systems Ltd.

Drawing Title
HATCHERY
Offices and Changing

Drawn By:	Checked By:	Date:	Scale:
CB	KM	08.08.22	1:100 @ A3

Job No.:	Drawing No.:	Revision:
P674	500	P1