

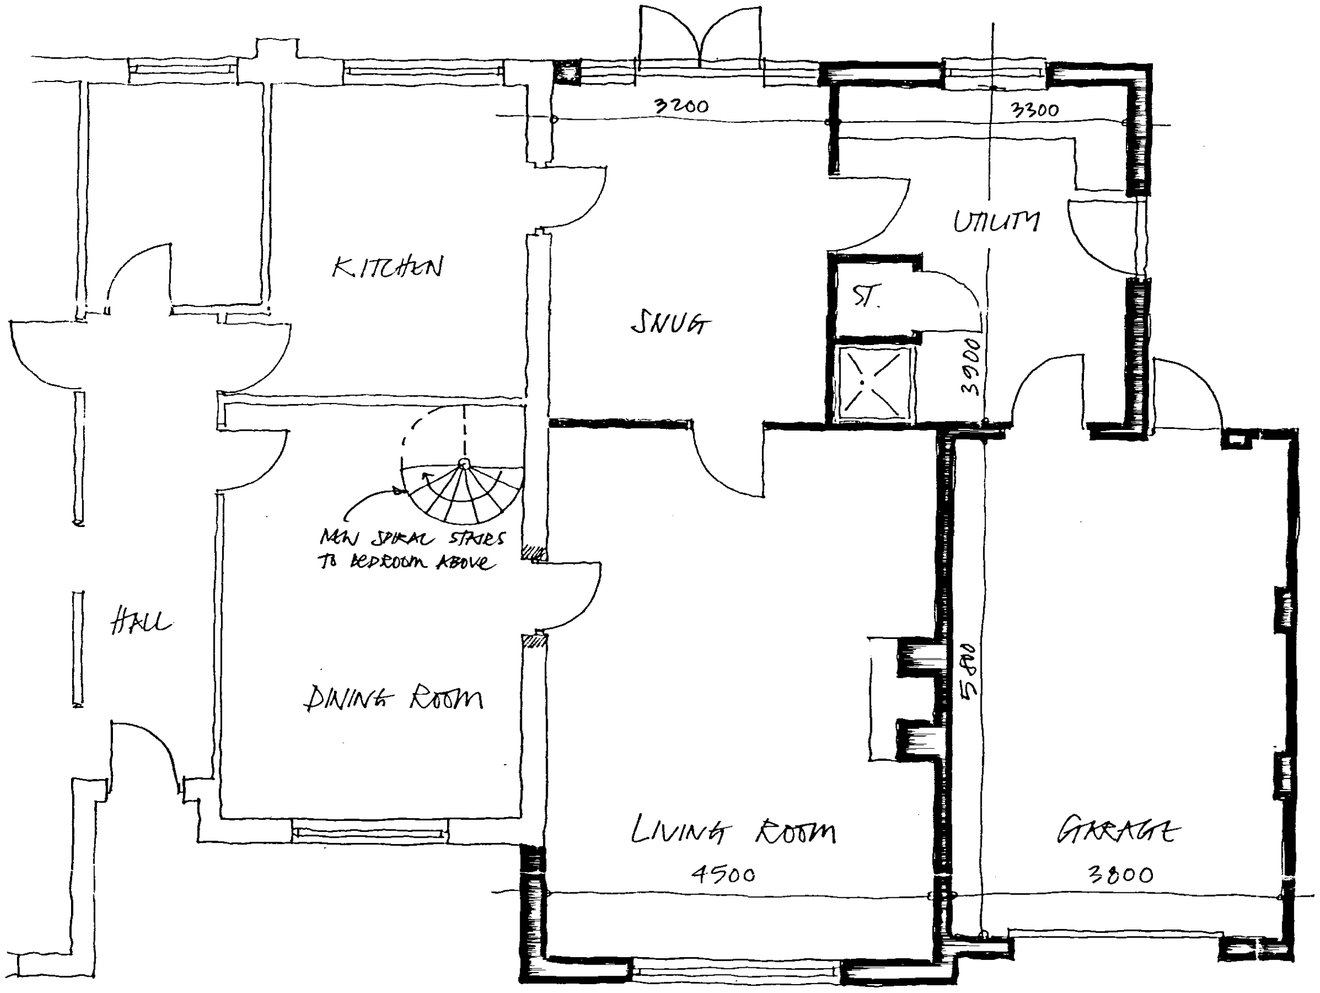


1:50 GROUND FLOOR PLAN

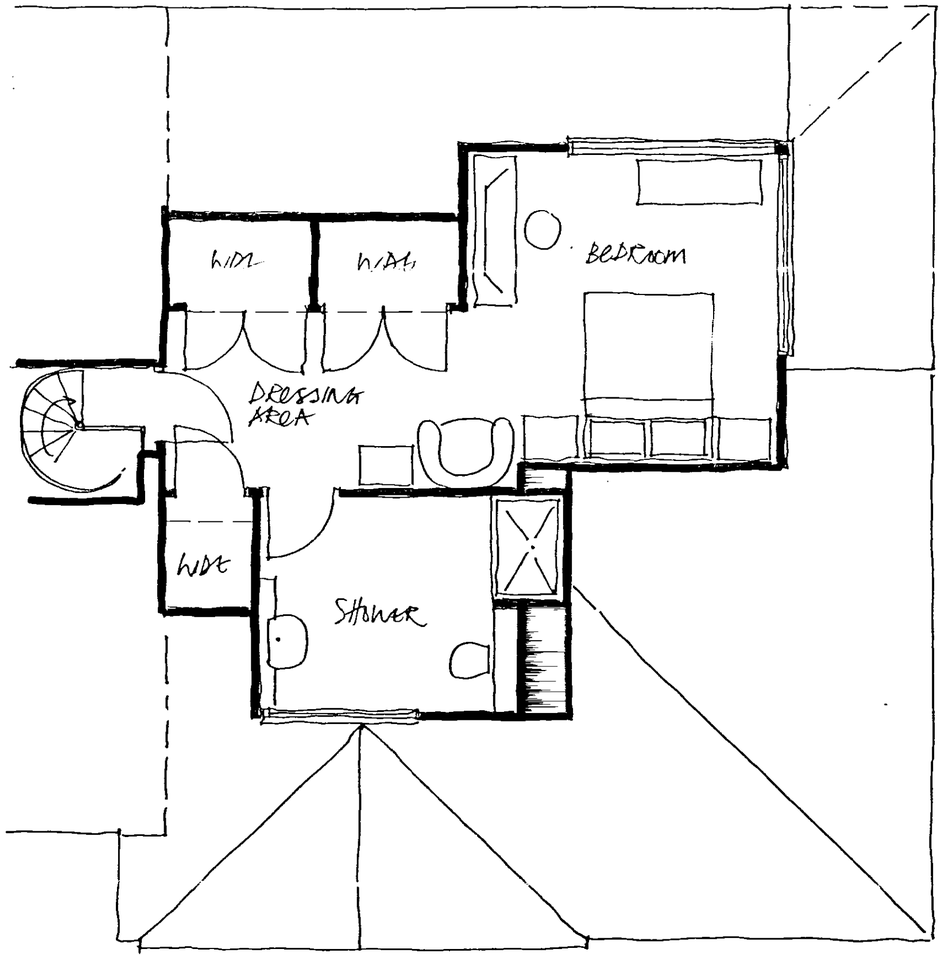


1:50 FIRST FLOOR PLAN

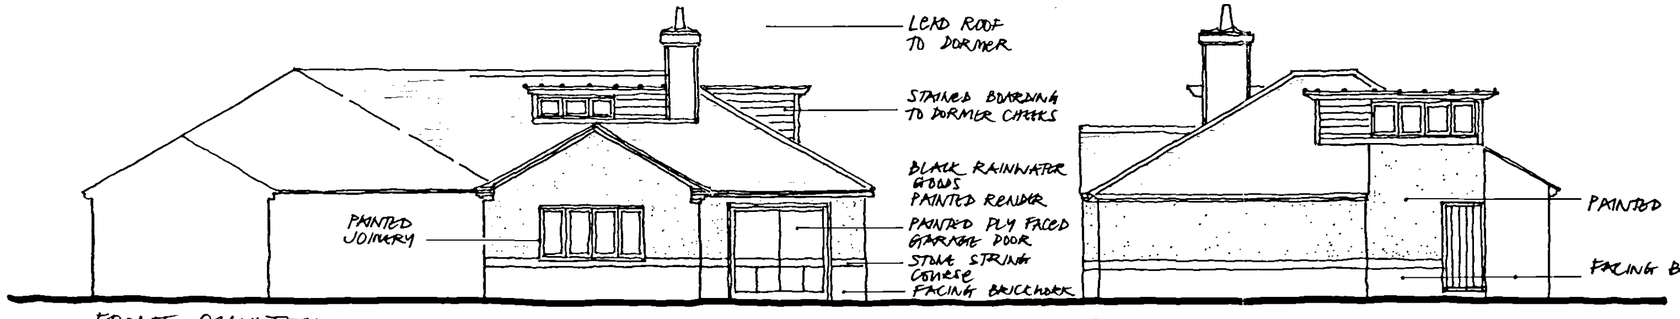

FRONT ELEVATION

GARAGE GABLE ELEVATION

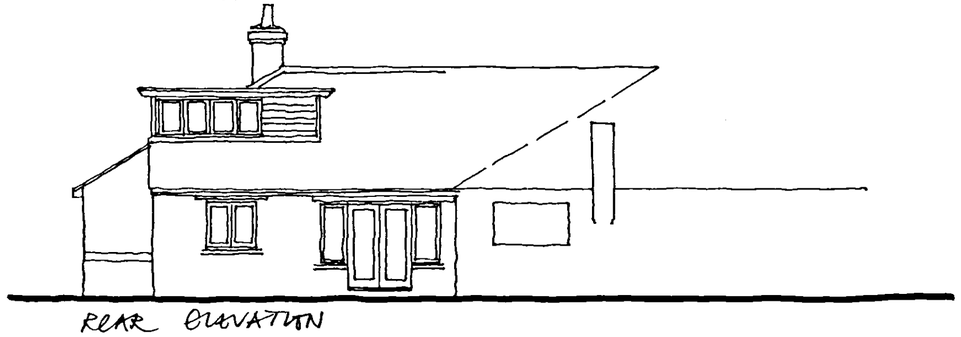

REAR ELEVATION

Planni ent
15 JUL 2003
0876/03.

Raab Design

ARCHITECTURE & URBAN DESIGN

Project: 10 BARBERS DRIVE SOUTH CROWLAND

Drawing: PLANS & ELEVATIONS

Scale: 1:50 & 1:100 Dwg: 414/6

Date: JULY '03 Drawn: GJTW67

Raab Design Ltd
The Studio
Little House
Pipewell
Northamptonshire
NN14 1QZ

Tel: 01536 763 763
Fax: 01536 763 666

This drawing is copyright
Do not scale
All dimensions must be checked
All errors or discrepancies must be referred to the architect