




Shelter
3.1m
TCB
Tel Ex
MILLFIELD GARDENS
ST GUTHLAC'S CL
CHURCH LANE
Abbeyfields
WYCHE AVENUE
ST MARY CL
SUSX
Planning & Development
19 OCT 2010
Ref: 0878-10
ey Church
Scale: 1:1250

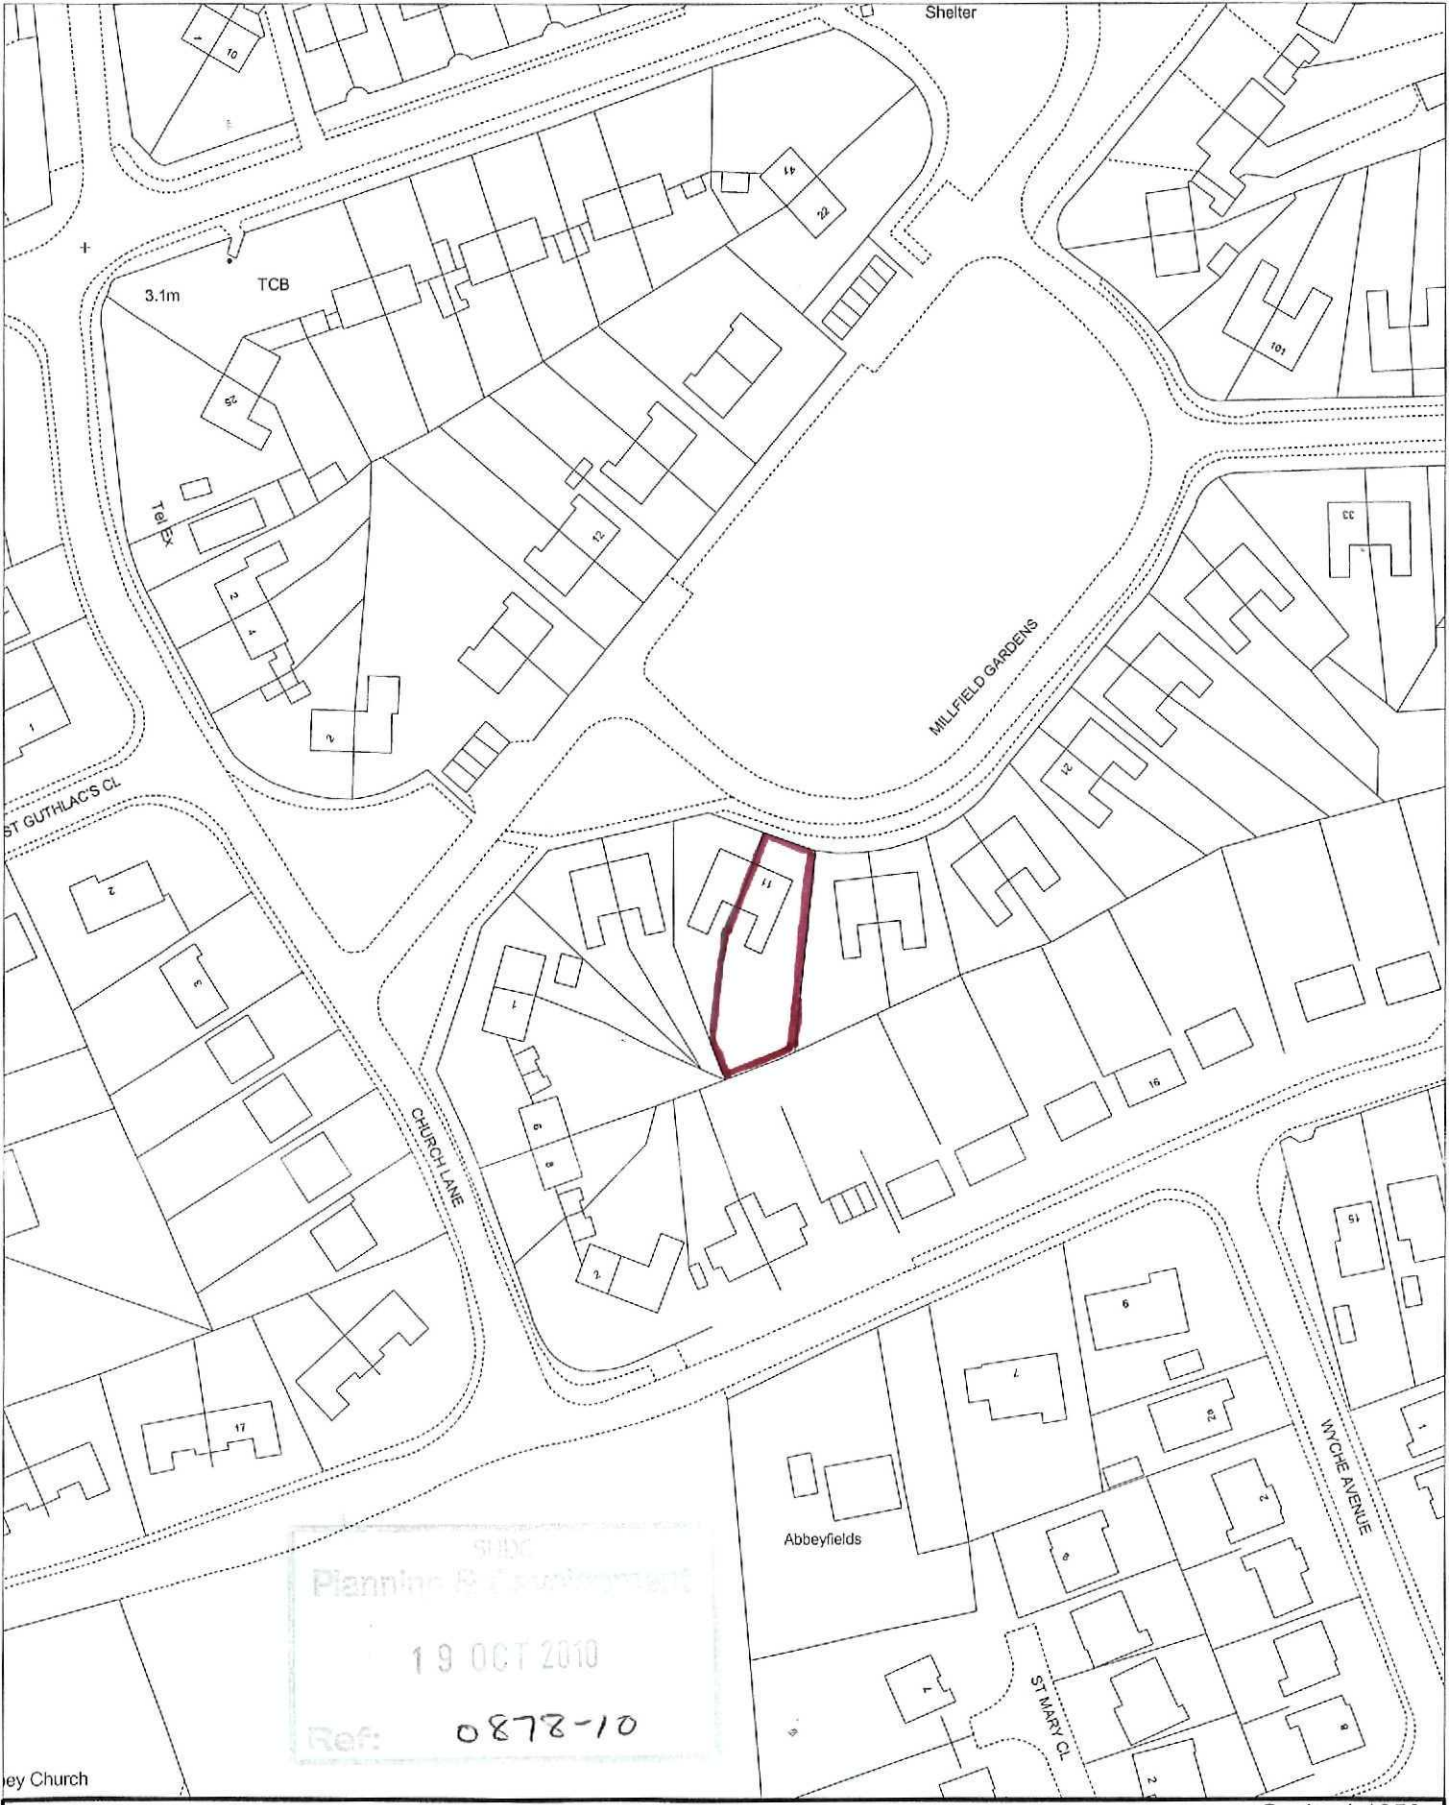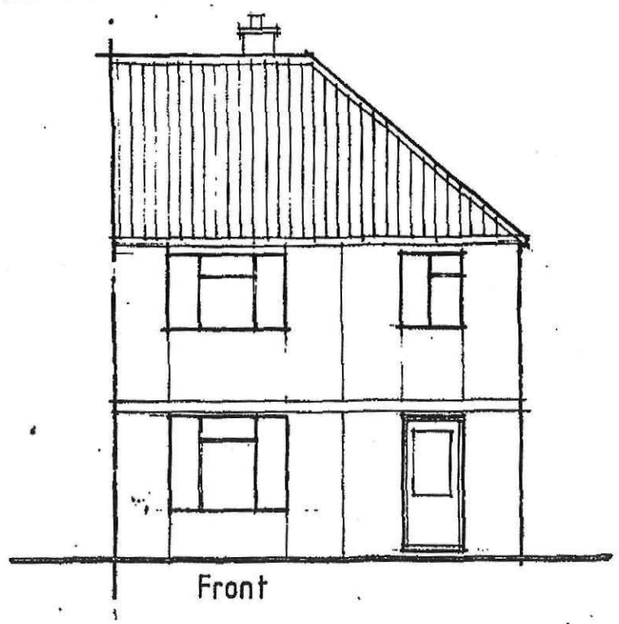

Front

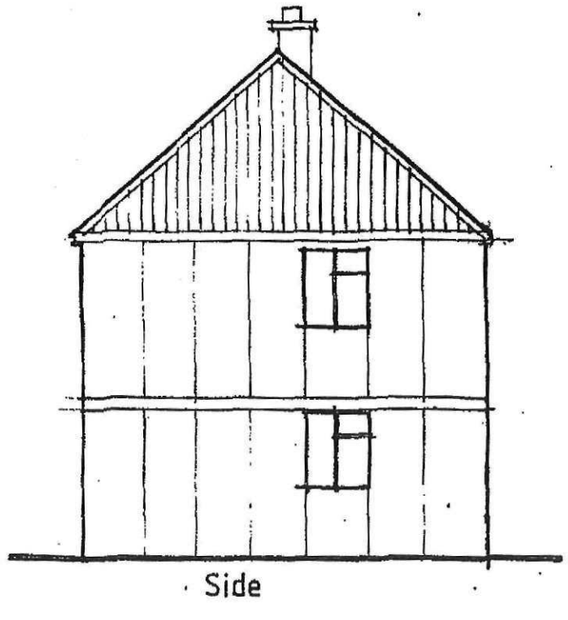


Side

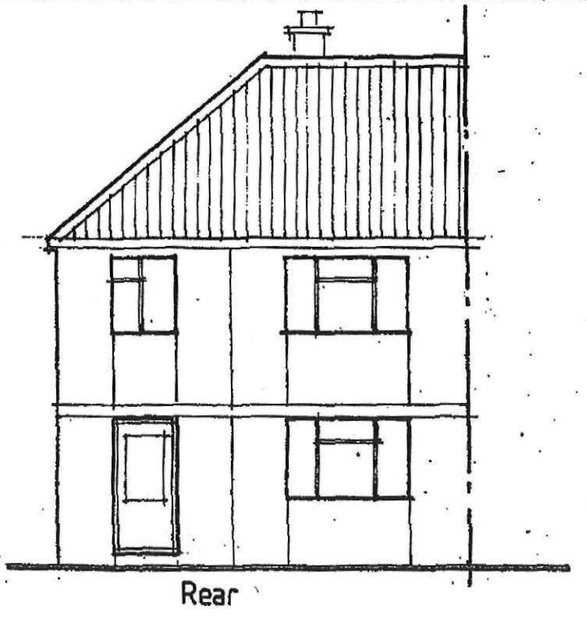


Rear

EXISTING ELEVATIONS TYPICAL 3 BEDROOM UNITS


SHDC
Planning & Development
19 OCT 2010
Ref: 0878-10

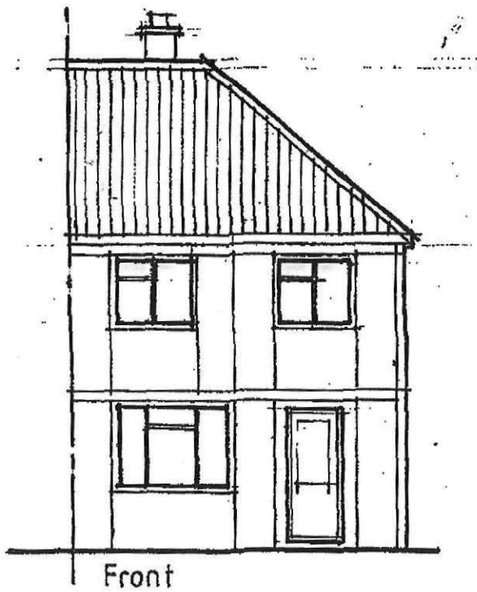

Front

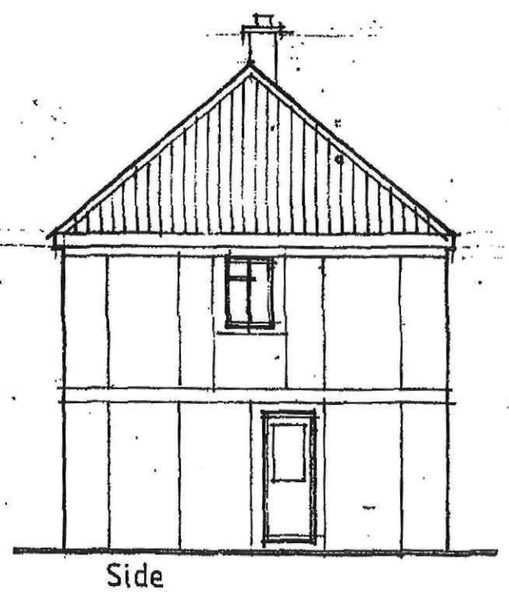

Side

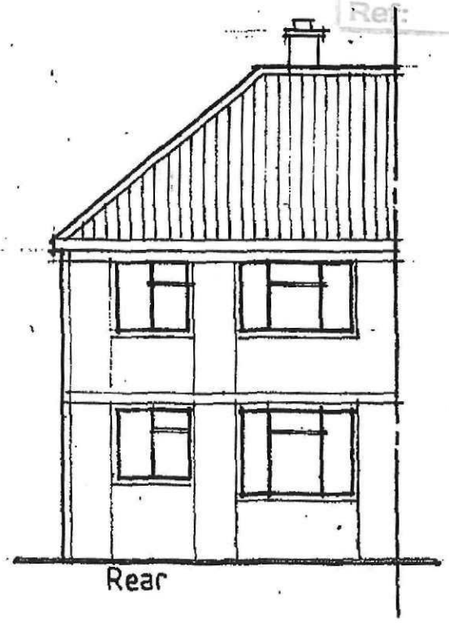

Rear

EXISTING ELEVATIONS TYPICAL 2 BEDROOM UNITS

PRC ADVISORY SERVICES LTD

© COPYRIGHT DESIGN OF PRC ADVISORY SERVICES LTD. AND MUST NOT BE REPRODUCED IN WHOLE OR PART OR USED FOR ANY PURPOSE WITHOUT PERMISSION.

client

scale 1:100


date

drawn

drawing title
Existing Elevations

job title
Wates House Brick Cladding Scheme

Sheet 01

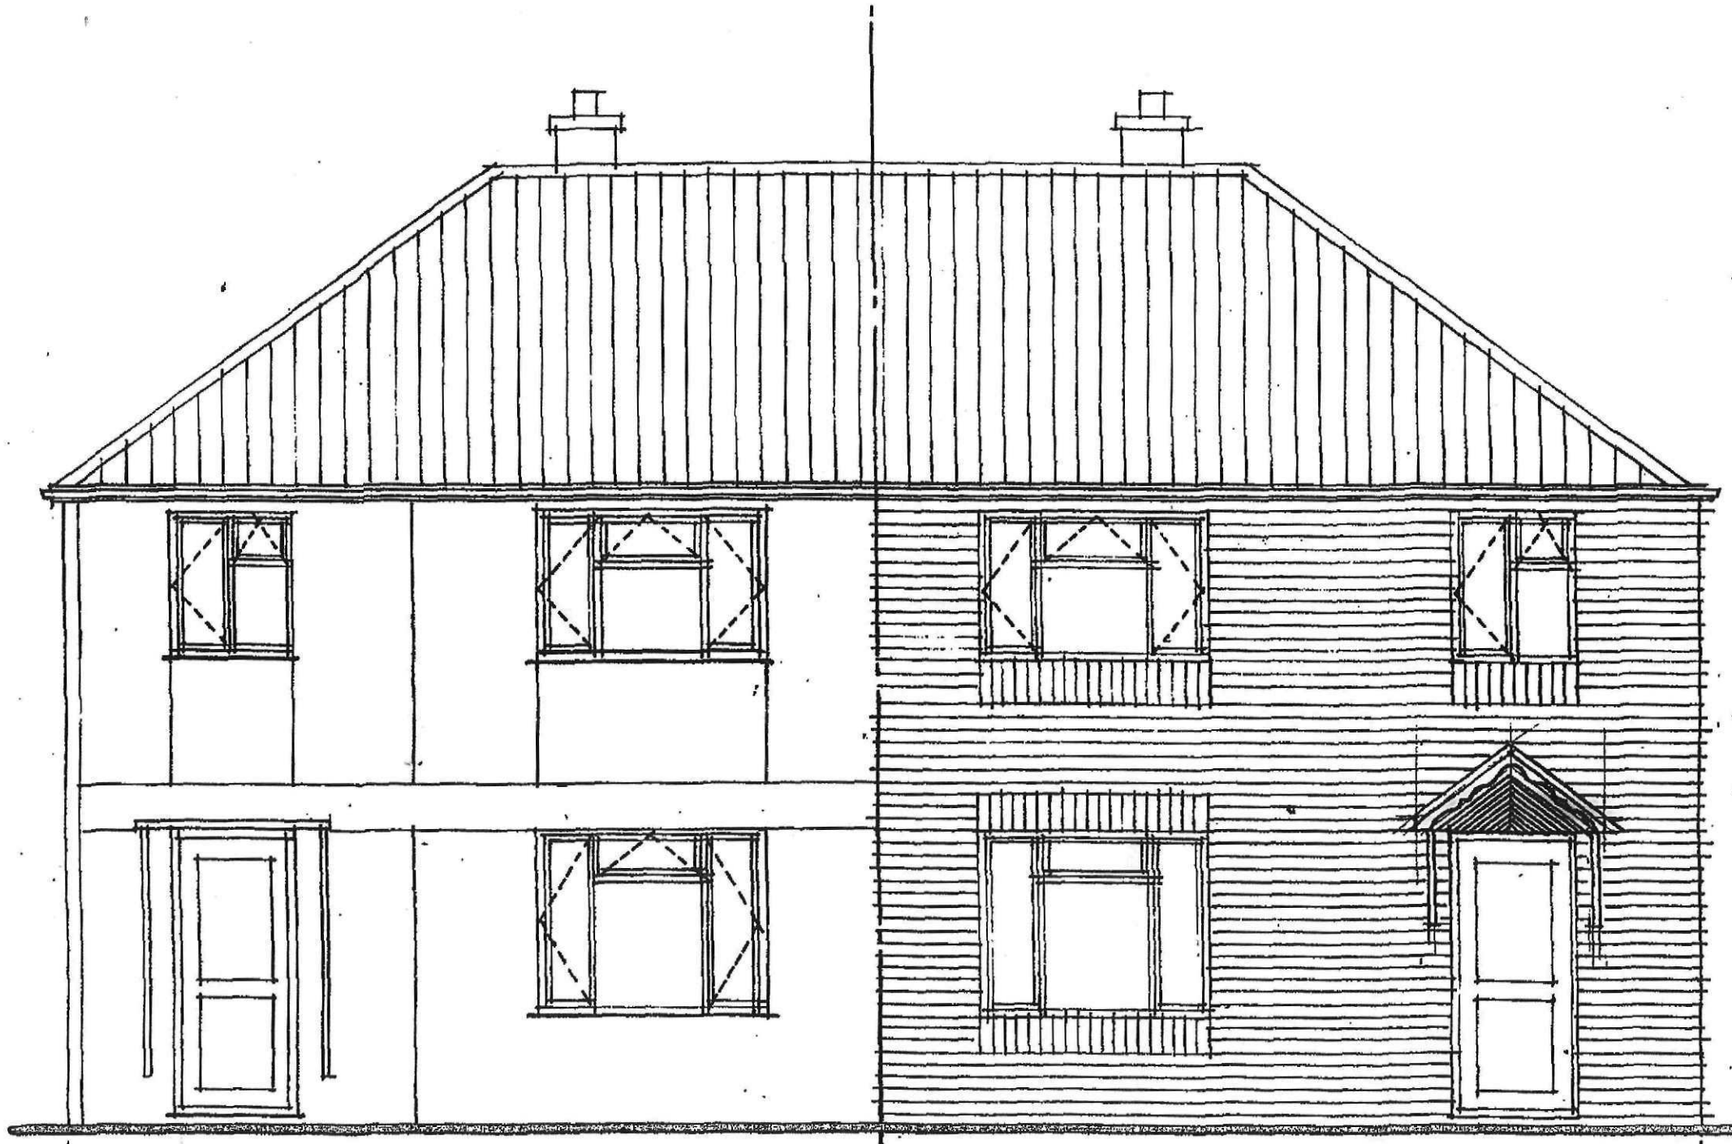

EXISTING FRONT ELEVATION

Nº 11 MILLFIELDS GARDENS CROWLAND

Nº9 MILLFIELDS GARDENS

SHDC
Planning & Development
19 OCT 2010
Ref: 0878-10

PRC Design Group Practice
8 Lower Forster Street, Walsall. WS1 1XA
tel: 01922 723001
fax: 01922 722198

SCALE 1:50

DRAWN


DATE June 01

CLIENT BITTERN PROPERTIES LTD
79 WUBERTON WEST ROAD BOSTON LINCS

JOB No. 0405

DWG. No. 02

TITLE EXISTING ELEVATIONS

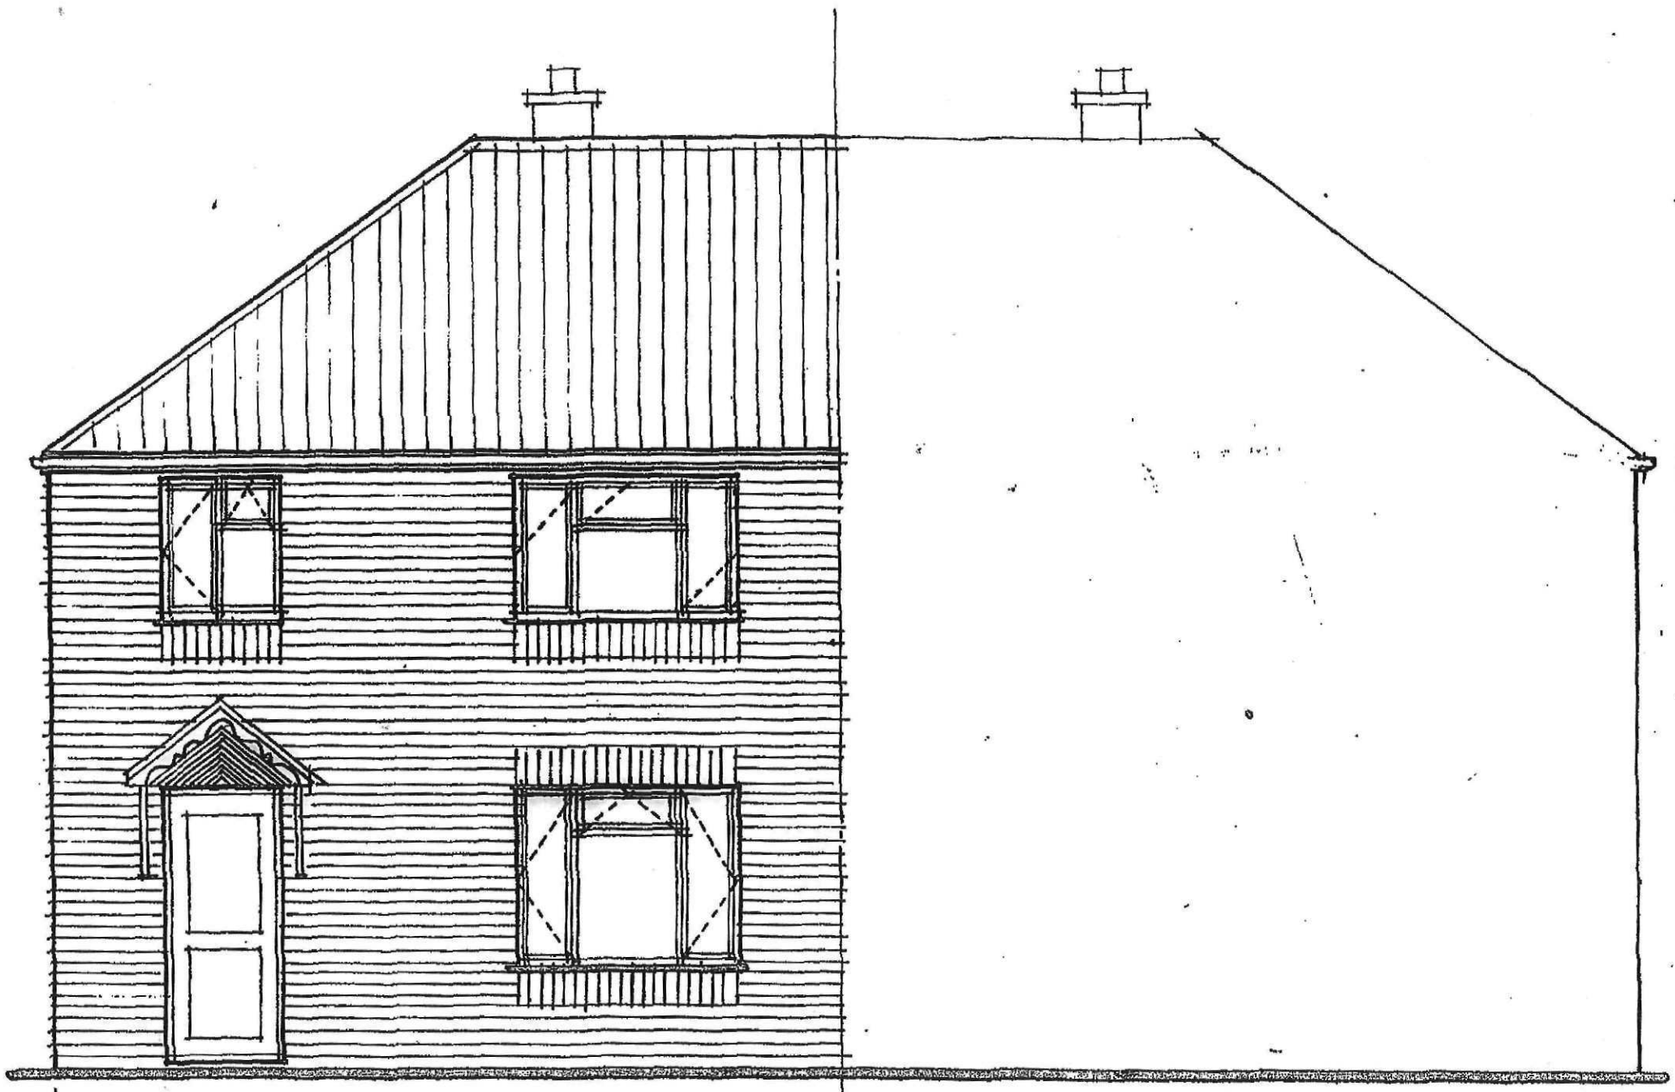

PROPOSED FRONT ELEVATION

SIZES/AREAS OF WINDOWS SHOWN ARE RETAINED AS EXISTING.
STYLE MAY BE VARIED AS REQUIRED NEW SEALED GLAZED UNITS ARE TO BE INSTALLED.

AIR BRICKS TO LARDERS, KITCHENS, BATHROOM & W.C.

GENERALLY S.V.ps, GULLIES ETC. ARE TO BE MOVED OUT FROM EXISTIN POSITIONS AND RELOCATED TO SUIT. S.V.P, WASTE OR OTHER SERVICES CONNECTIONS TO BE EXTENDED THROUGH NEW CAVITY BRICKWORK

FACING BRICK AND BRICK SOLDIER COURSE TO MATCH ADJOINING PROPER

Planning & Development
19 OCT 2010
0878-10

PRC Design Group Practice
8 Lower Forster Street, Walsall. WS1 1XA
tel: 01922 723001
fax: 01922 722198

SCALE 1 50
DRAWN
DATE June


CLIENT BITTERN PROPERTIES LTD.
79 WUBERTON WEST ROAD BOSTON LINCS

JOB No. 0405


DWG. No. 08

TITLE PROPOSED ELEVATIONS

MY 501

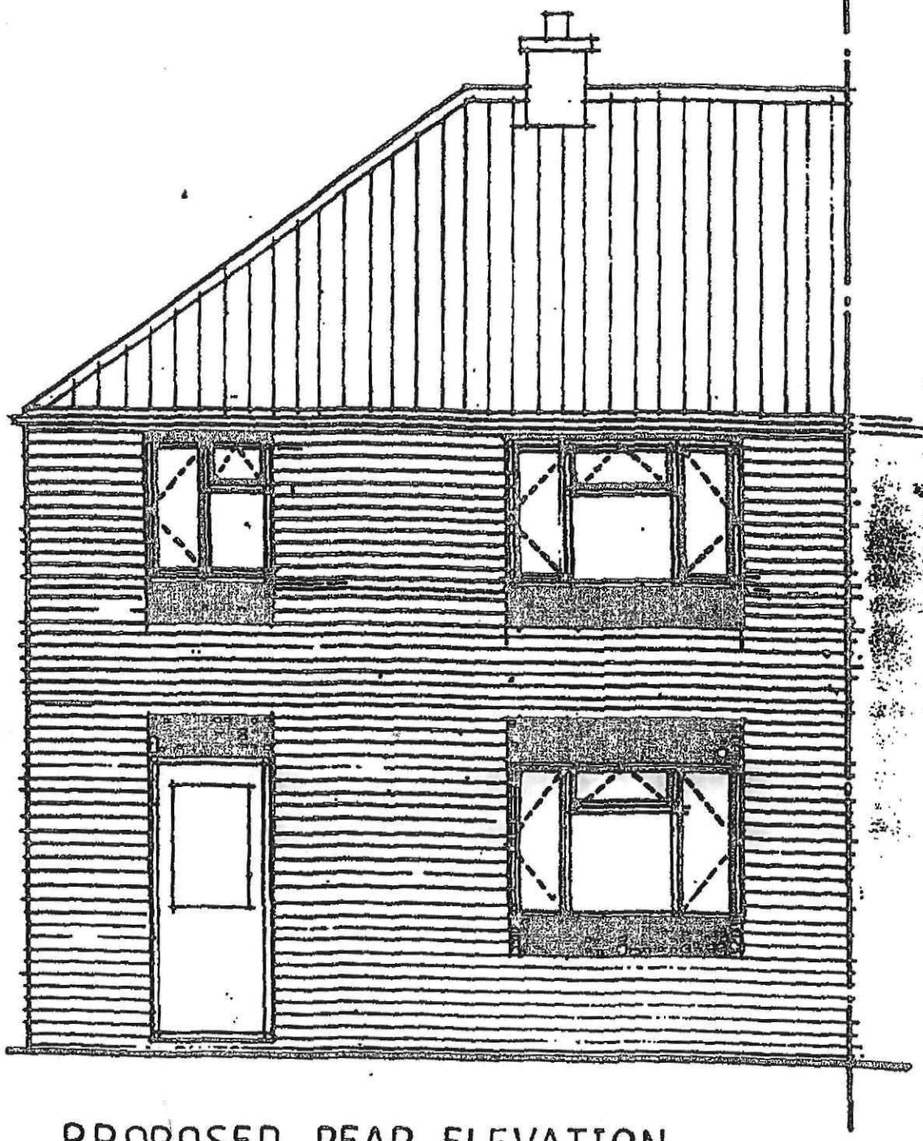

PROPOSED REAR ELEVATION

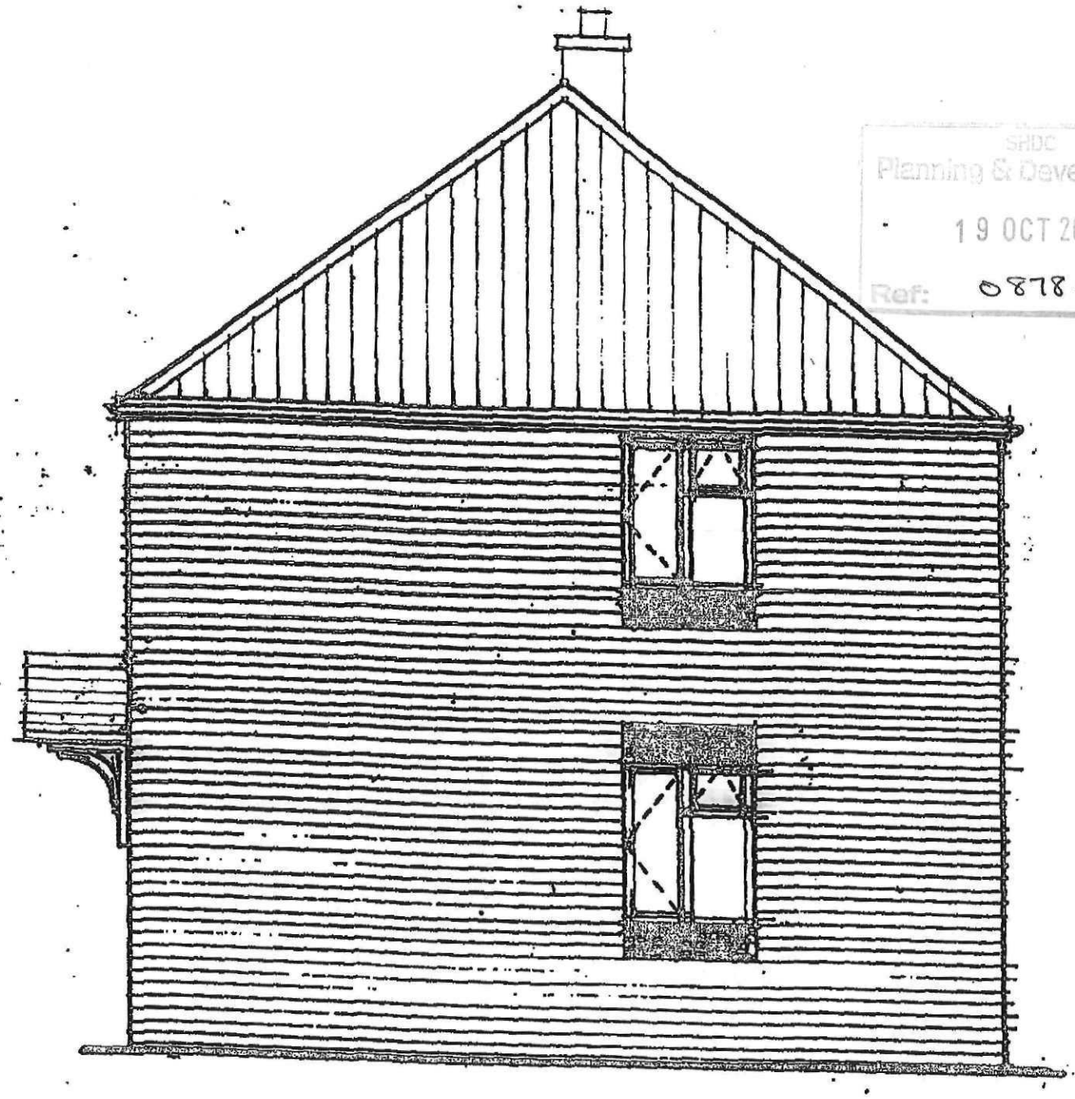

PROPOSED SIDE ELEVATION

SHDC
Planning & Development
19 OCT 2010
Ref: 0878-10

TYPICAL 3 BEDROOM UNITS

PRC ADVISORY SERVICES LTD.

© COPYRIGHT DESIGN OF PRC ADVISORY SERVICES LTD AND MUST NOT BE REPRODUCED IN WHOLE OR PART OR USED FOR ANY PURPOSE WITHOUT PERMISSION.

client

scale 1:50


date

drawn

drawing title
Proposed Elevations

job title
Wates House Brick Cladding Scheme

Sheet 04

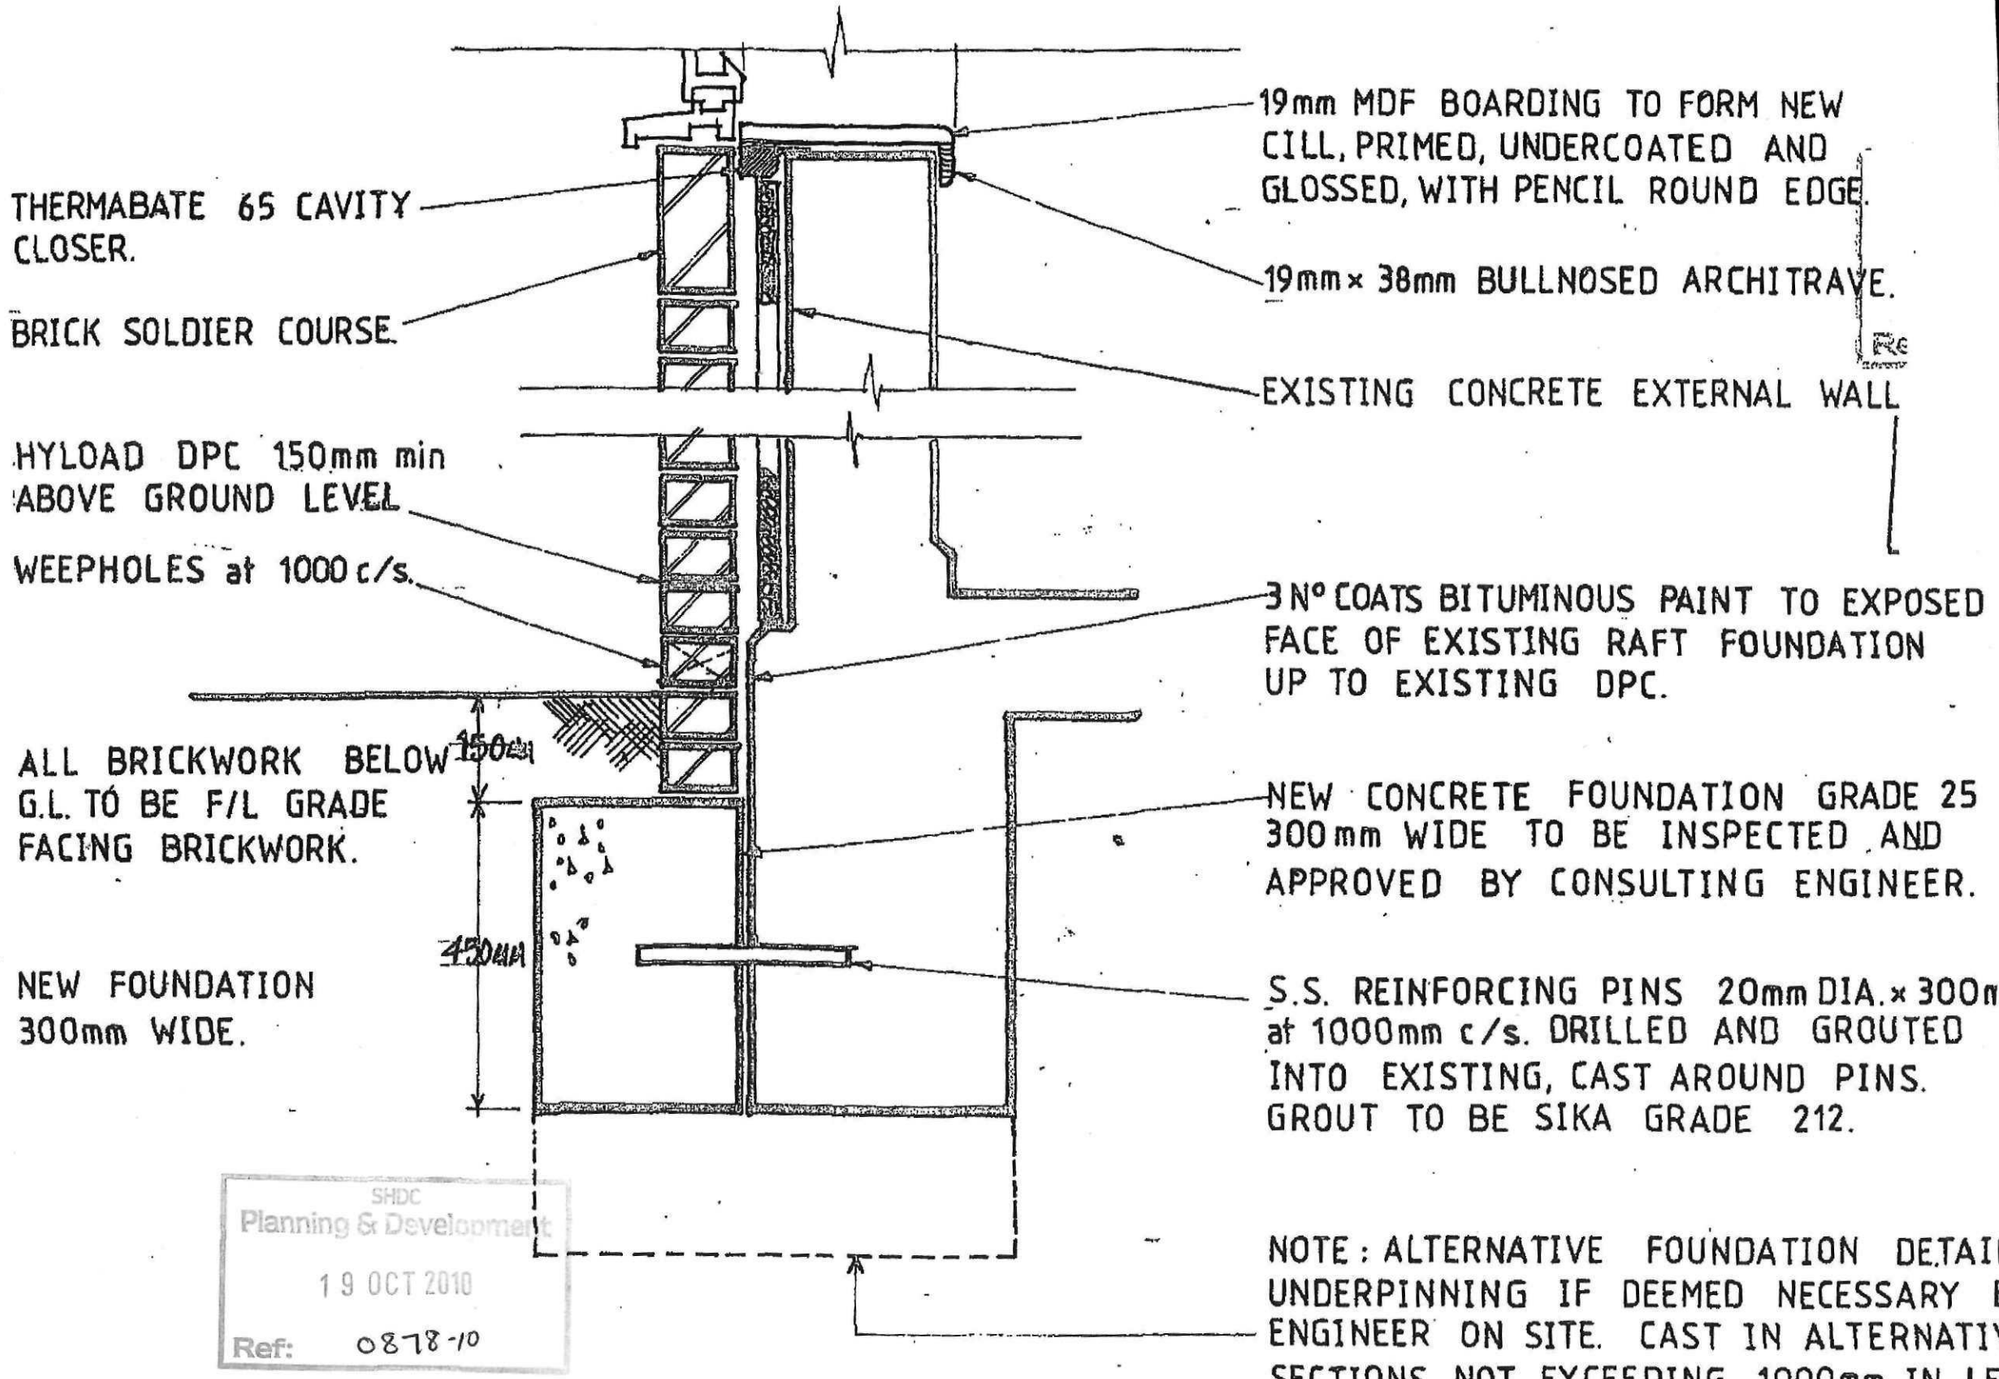

SHDC
Planning & Development
19 OCT 2010
Ref: 0878-10

PRC ADVISORY SERVICES LTD.

© COPYRIGHT DESIGN OF PRC ADVISORY SERVICES LTD. AND MUST NOT BE REPRODUCED IN WHOLE OR PART OR USED FOR ANY PURPOSE WITHOUT PERMISSION


client

scale 1:10
date
drawn D.J.B.


drawi
Foun

job title
Wates House Brick Cladding Scheme

She

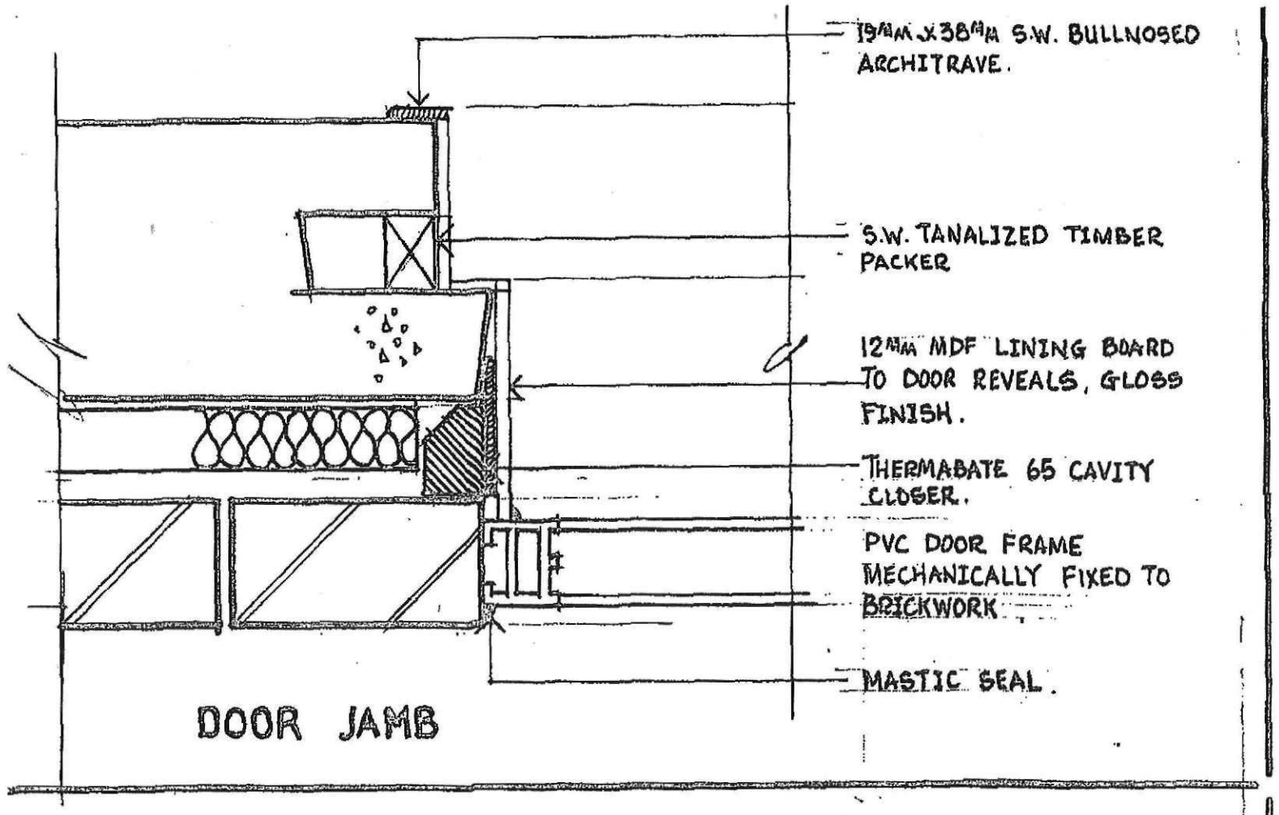


DOOR JAMB

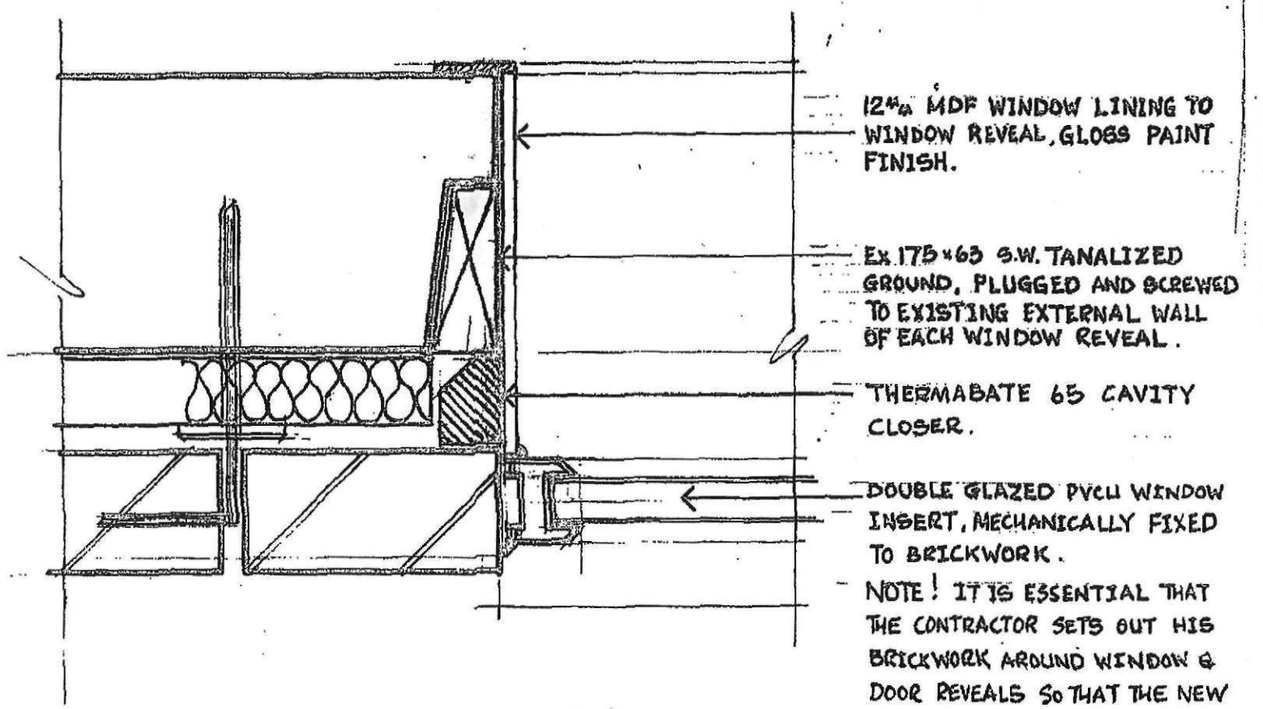

NOTE! IT IS ESSENTIAL THAT THE CONTRACTOR SETS OUT HIS BRICKWORK AROUND WINDOW & DOOR REVEALS SO THAT THE NEW BRICKWORK LINES THROUGH WITH THE FURTHERMOST EXTREMITY OF THE PRE-CAST CONCRETE REVEAL.


WINDOW JAMB

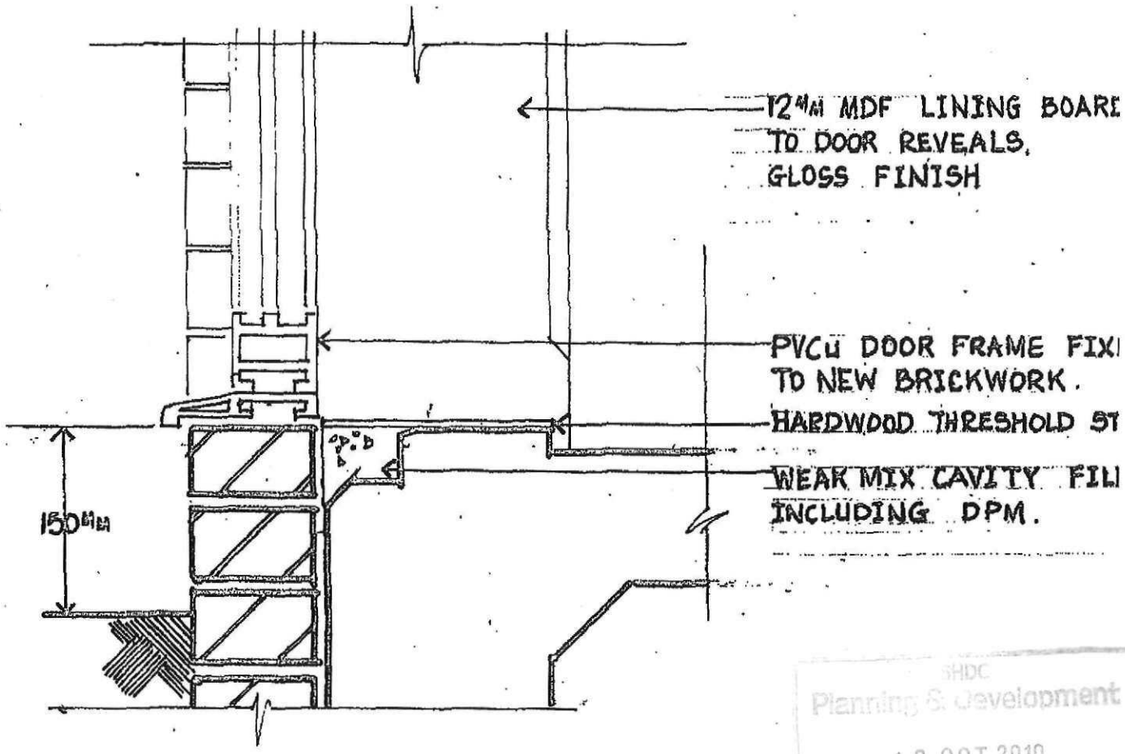

DOOR CILL DETAIL

SHDC
Planning & Development
19 OCT 2010
Ref: 0878-10

Client	scale 1:5 date feb 2000 drawn	drawing title Door Jamb/Cill Detail
job title Wates House Brick Cladding Scheme	© copyright design of PRC Advisory Services Ltd. and must not be reproduced in whole or part or used for any purpose without permission	
PRC ADVISORY SERVICES LTD		Sheet 06

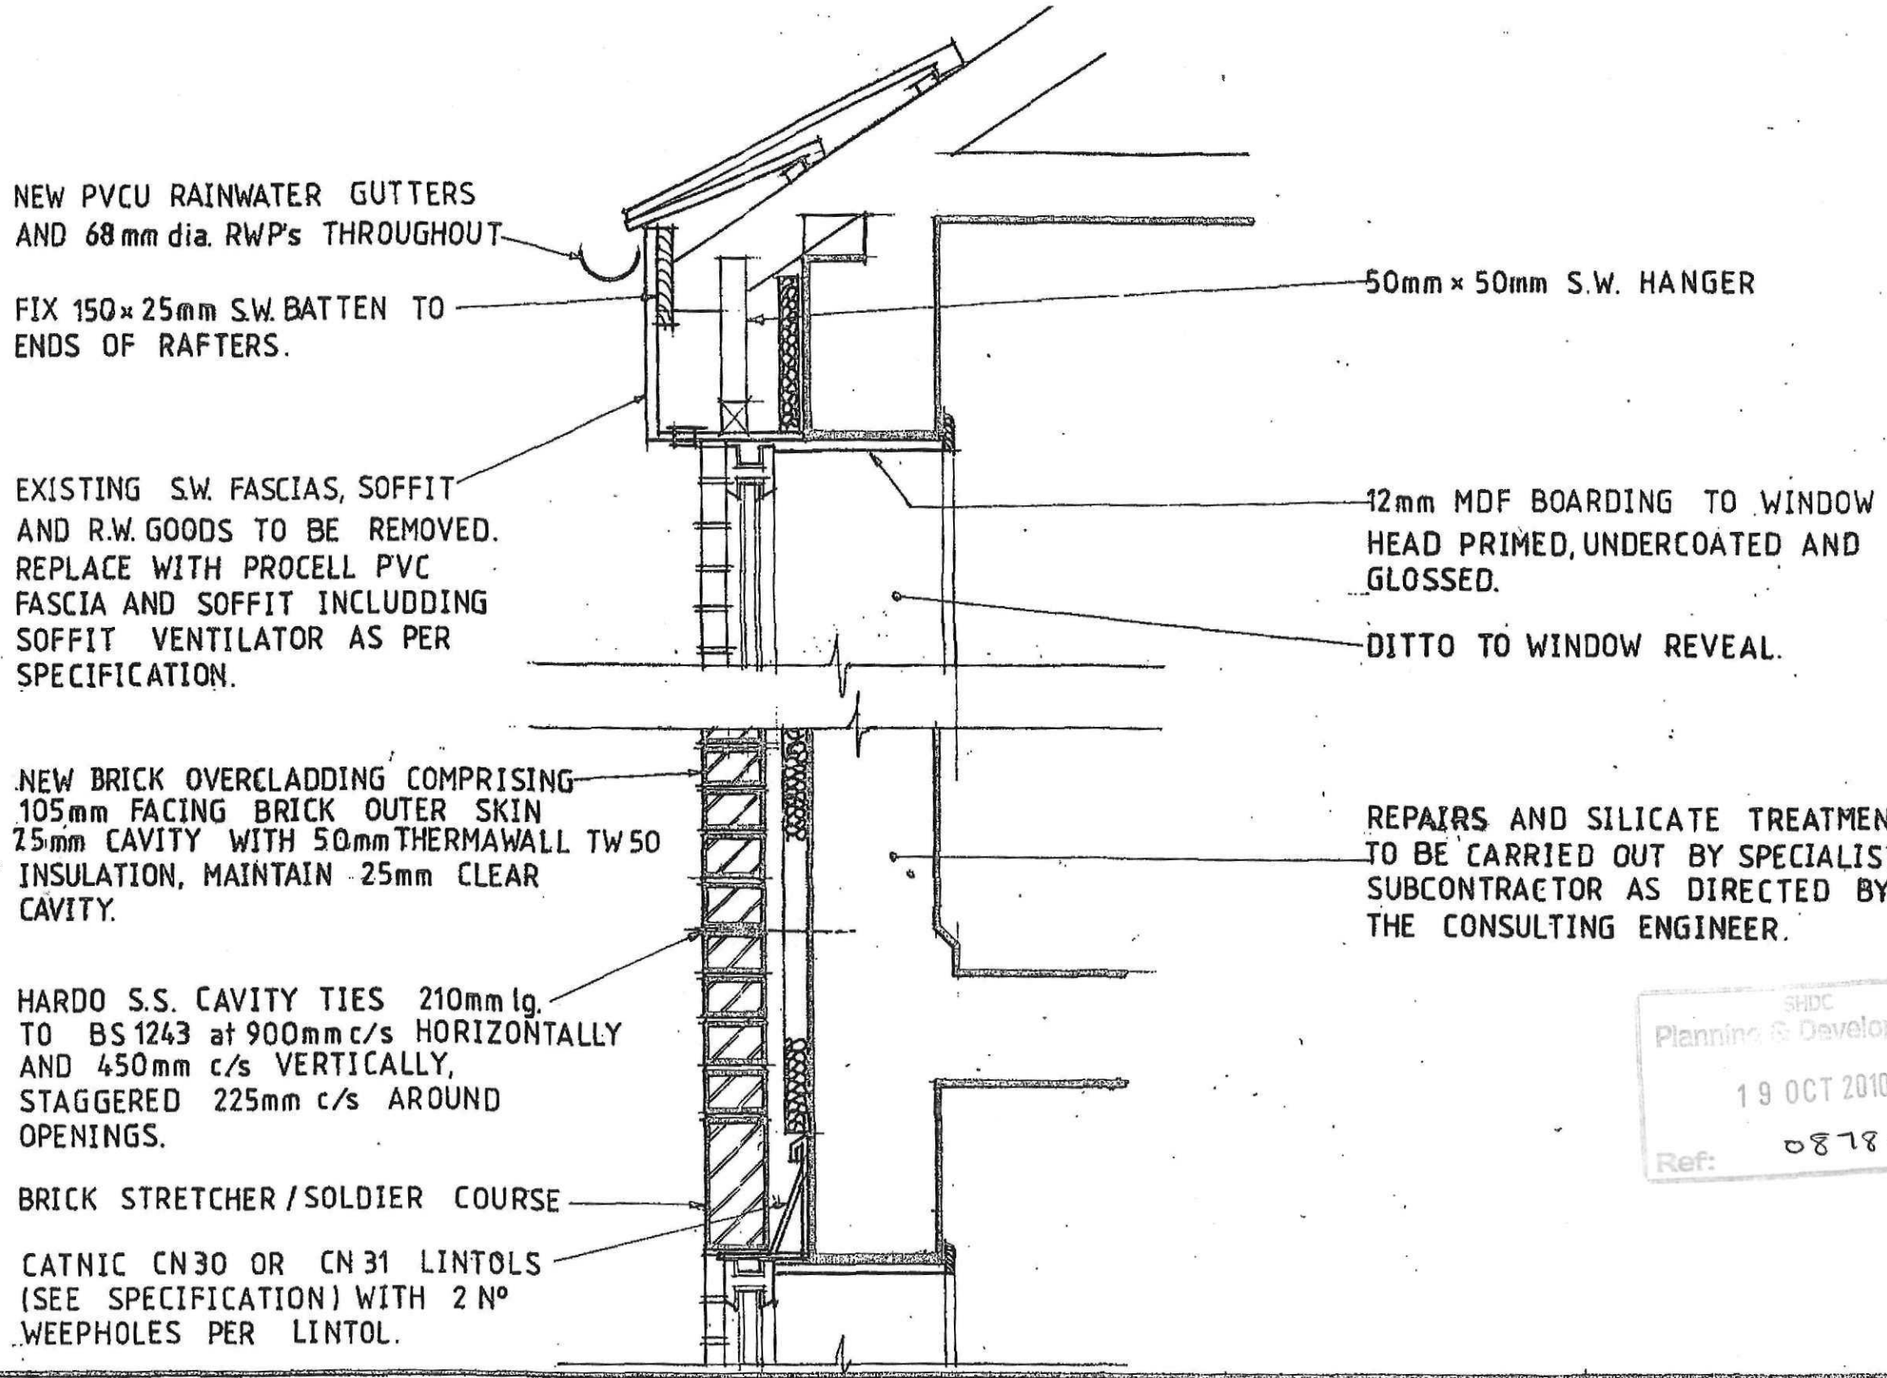


SHDC
Planning & Development
19 OCT 2010
Ref: 0878-10

PRC ADVISORY SERVICES LTD.

© COPYRIGHT DESIGN OF PRC ADVISORY SERVICES LTD. AND MUST NOT BE REPRODUCED IN WHOLE OR PART OR USED FOR ANY PURPOSE WITHOUT PERMISSION.

Client	scale
	date
	date
job title: Wates House Brick Cladding Scheme	Sheet 07
drawing title: EAVES / HEAD	

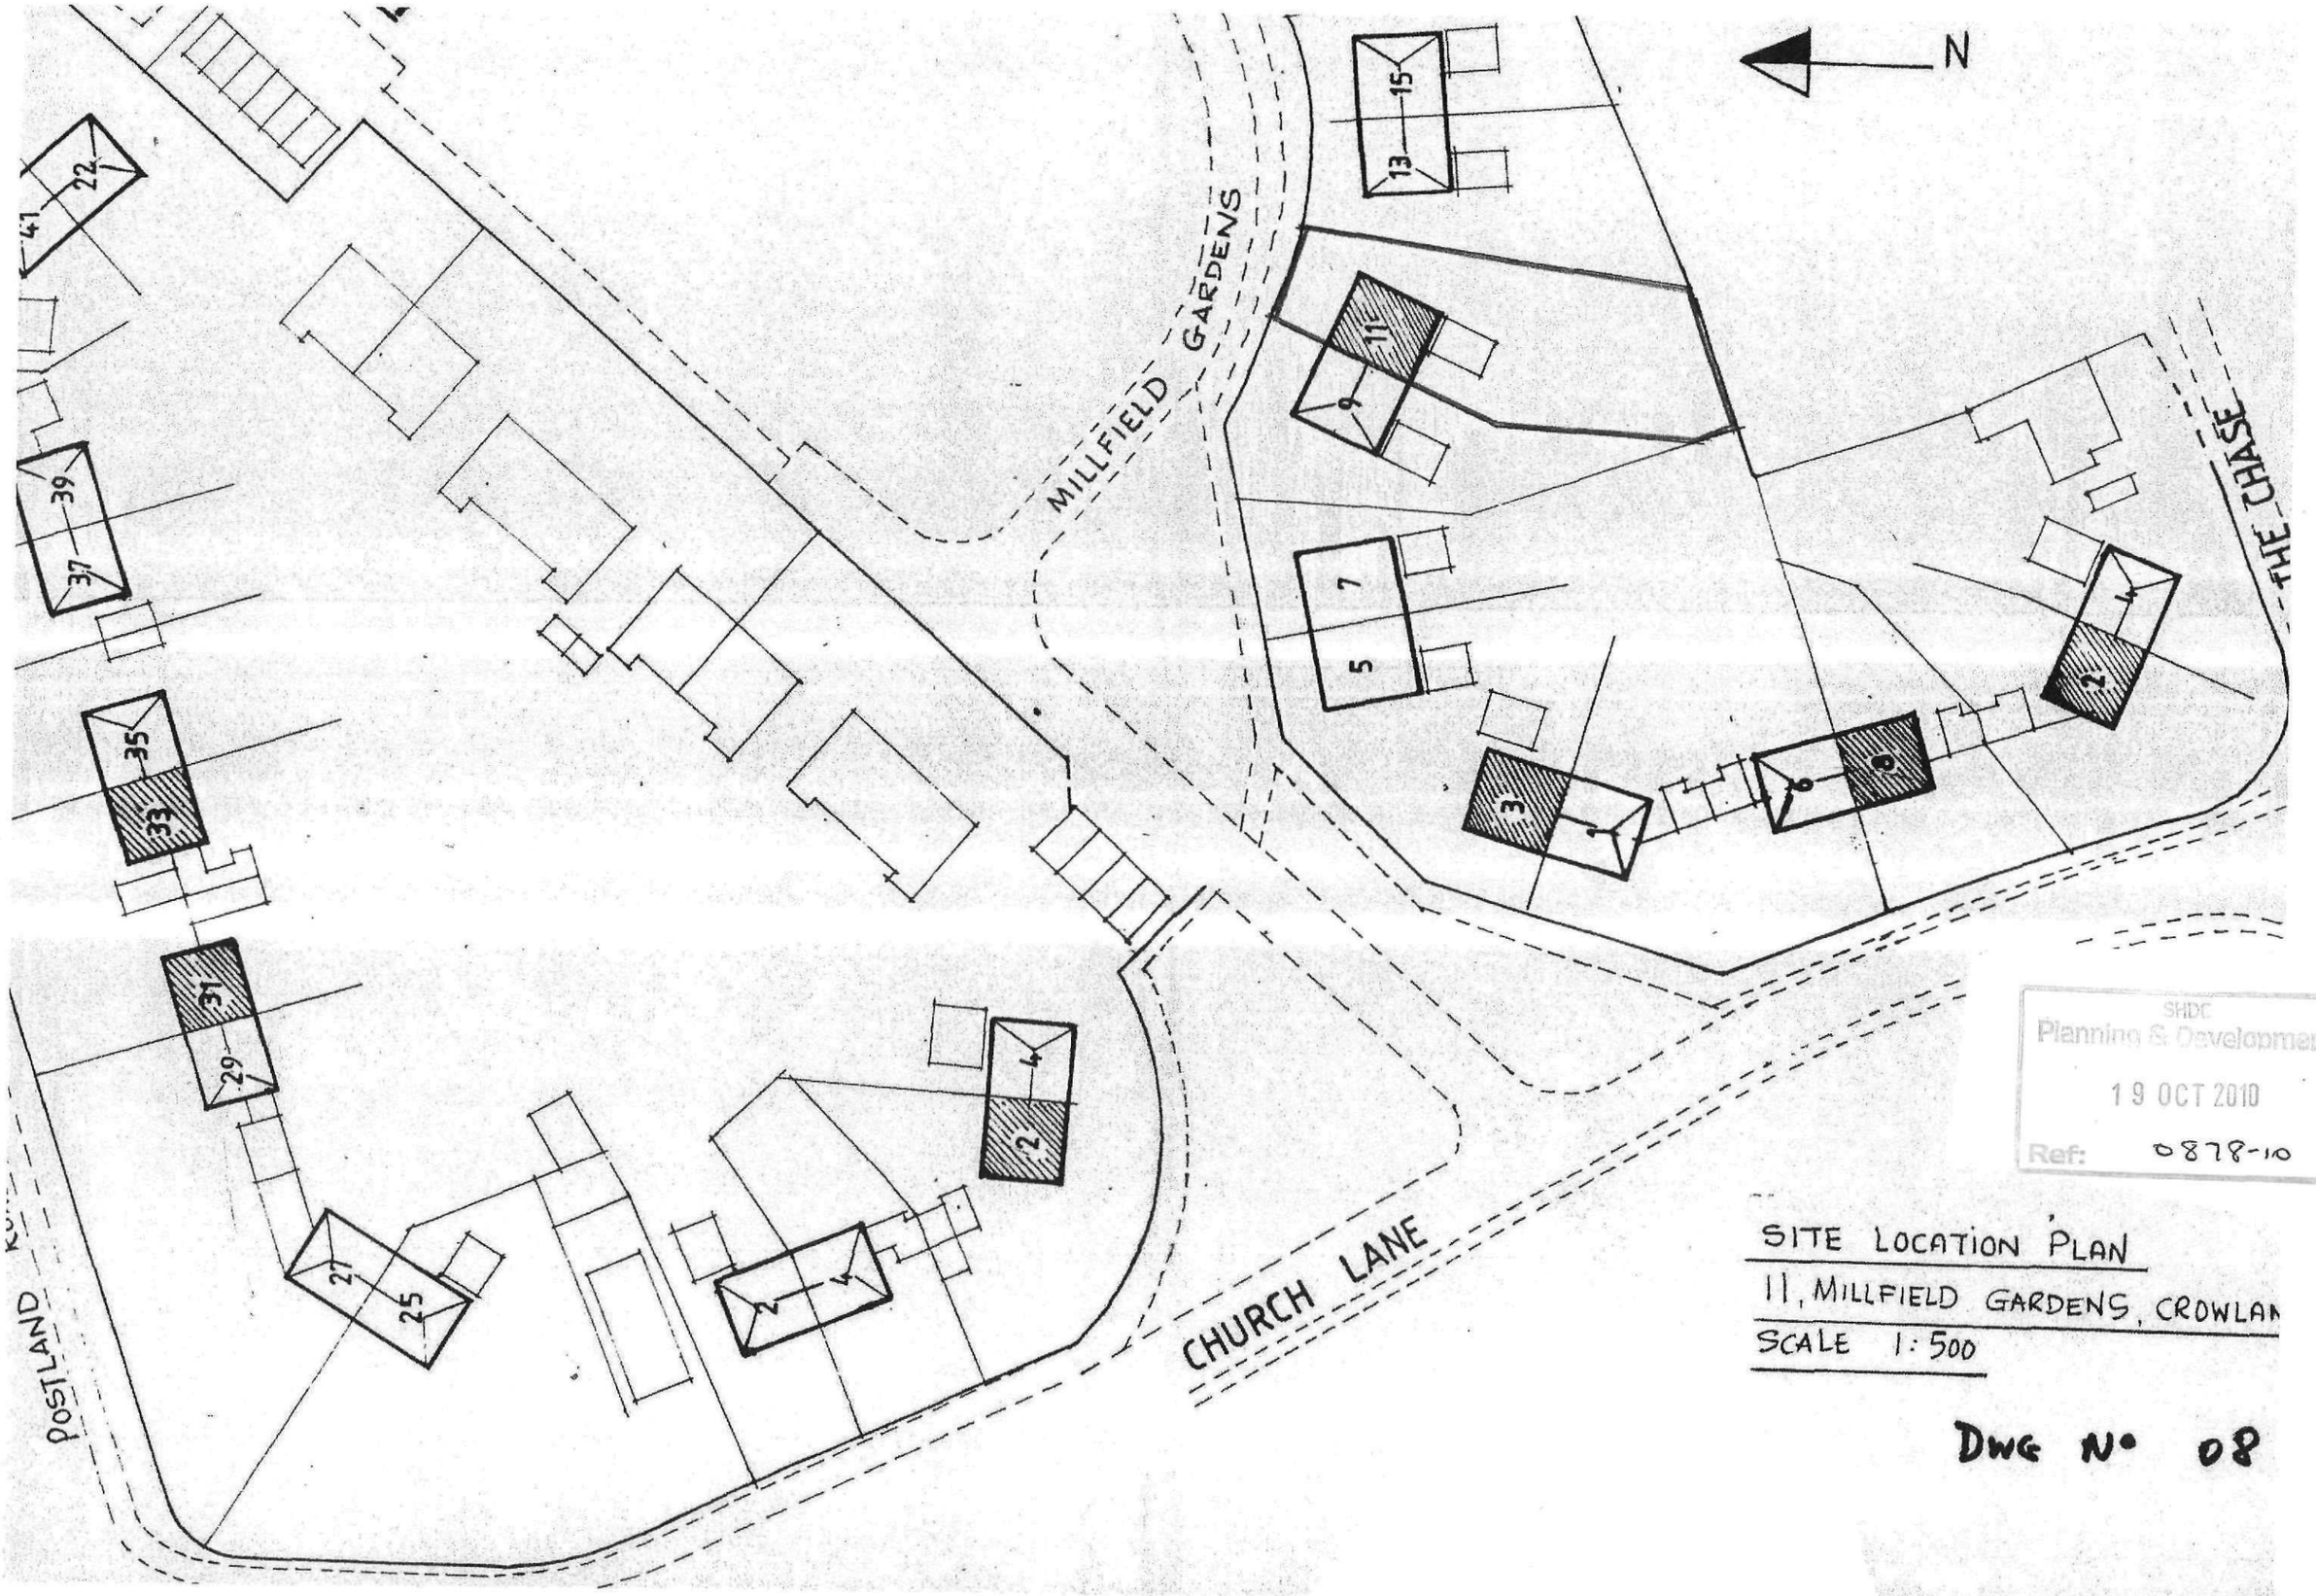

SHDC
Planning & Development
19 OCT 2010
Ref: 0878-10

SITE LOCATION PLAN

11, MILLFIELD GARDENS, CROWLAN

SCALE 1:500

DWG N° 08