




SOUTH ELEVATION

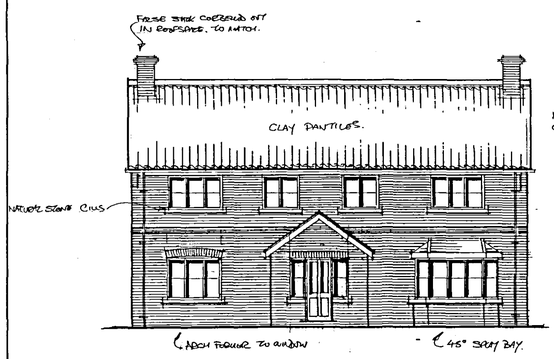


WEST ELEVATION

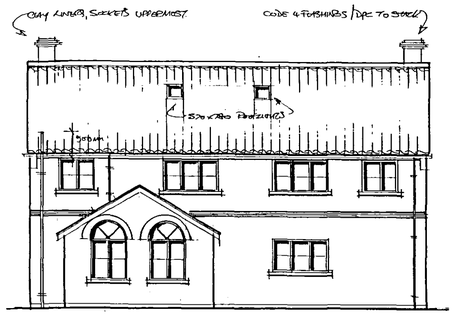

NORTH ELEVATION

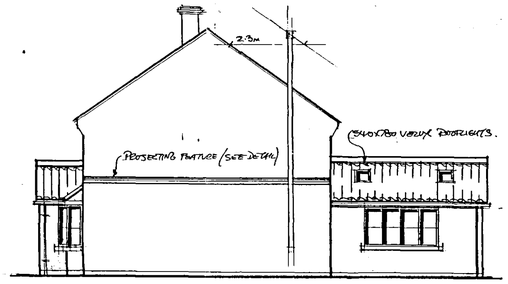


EAST ELEVATION

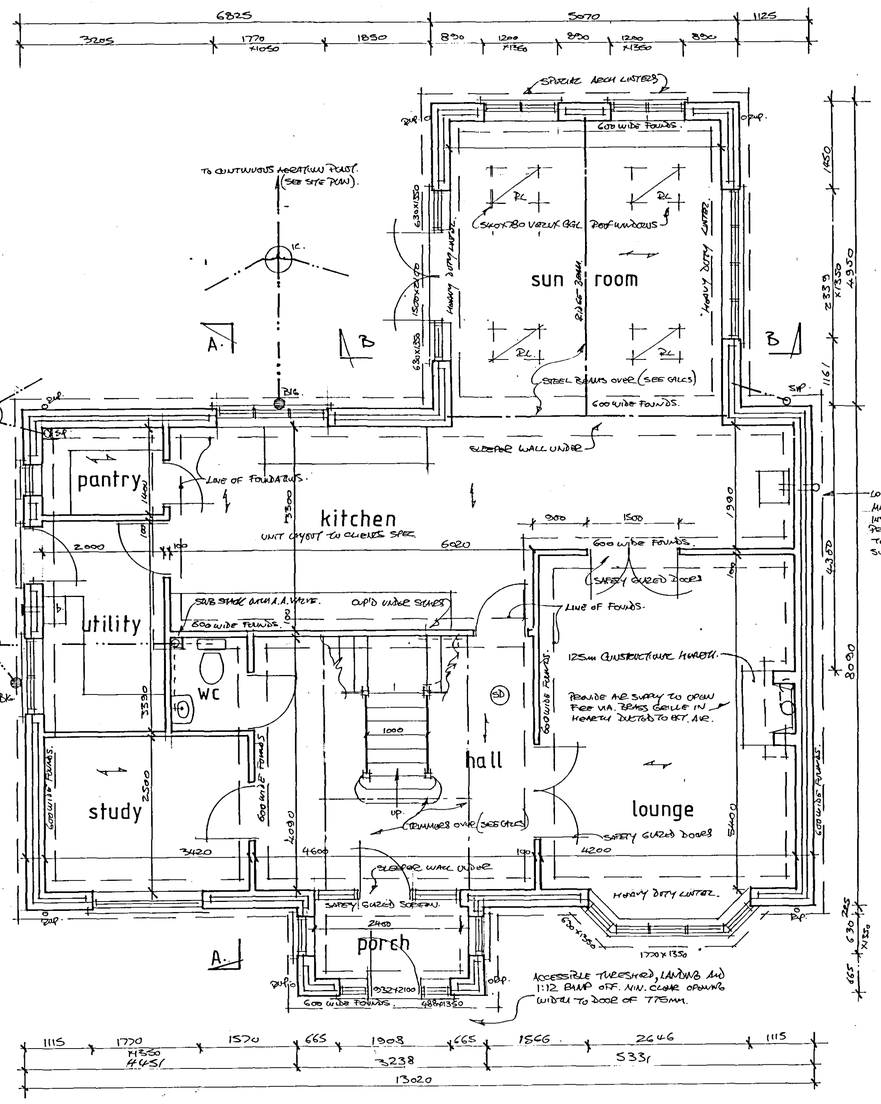

OIL FIRED, FANNED FLUE, CONDENSING BOILER TO UTILITY ROOM. SPILLAGE TEST REQ'D DUE TO PROXIMITY OF EXTRACTOR.

GROUND FLOOR PLAN

4 8 DENOTES SPAN OF FLOOR BEAMS.
SD DENOTES SMOKE DETECTOR

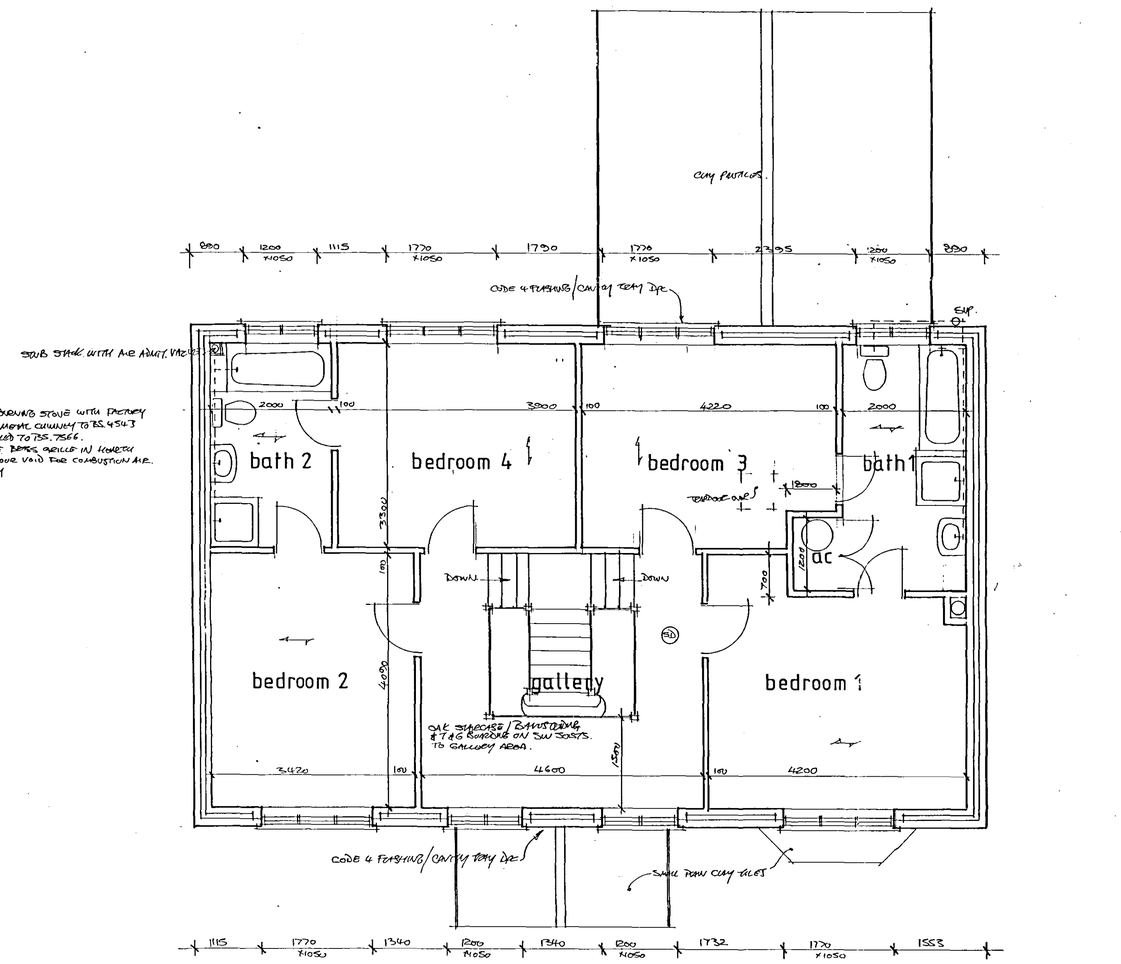

FIRST FLOOR PLAN

TO BE READ IN CONJUNCTION WITH CONSTRUCTION NOTES, STRUCTURAL CALCULATIONS AND BOAM & BLOCK FLOOR MANUFACTURERS' DETAILS/CALCS.

Planning & Development
10 NOV 2005
Ref: 0890/05/A2

NOTES:

All dimensions must be checked on site and not scaled from this drawing.

PRODUCED FOR PLANNING & BUILDING REGULATION PURPOSES ONLY.
SEE I.G. LTD.'s LINTEL SCHEDULE.

D	12-10-05	BOILERCUPBOARD ADDED TO ATTIC
C	19-9-05	ROOM ADDED TO STUDY WINDOW
B	10-8-05	FRONT DOOR & PORCH REMOVED FOR PLANNING
	-	FOUNDS TO INT WALLS UNDERNEATH WIDENED
A	7-7-2005	SAFETY GLAZING ADDED TO BUILDER'S COMMENTS
	Date	Revisions

© Copyright

Robert Barwell
Architectural Design
P.O. Box 67
Bourne Lincs
PE10 9XY
Tel No: 01778 425166

A2

Client
MR. T. LAWLOR

Job Title
PROPOSED DWELLING ADJACENT FENS END.
FRANCH DROVE,
THORNEY. PE6 0DE.

Drawing Title
PROPOSED FLOOR PLANS AND ELEVATIONS.

Scale 1:50, 1:100

Date JUNE 2005 Drawn by

Drg. No. 05/0472/15 Rev. A B C D.

A PRODUCT OF THE UNO RANGE - ARCHITECT CAT. No. 7311

594 x 841mm A1