




SOUTH ELEVATION

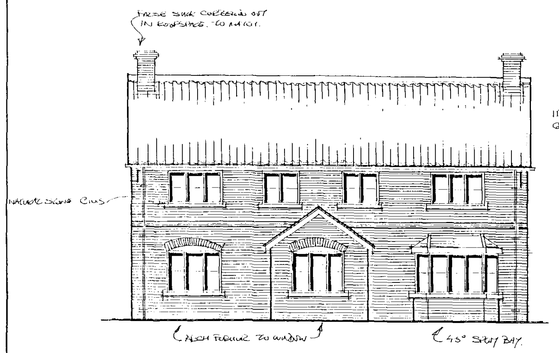


WEST ELEVATION

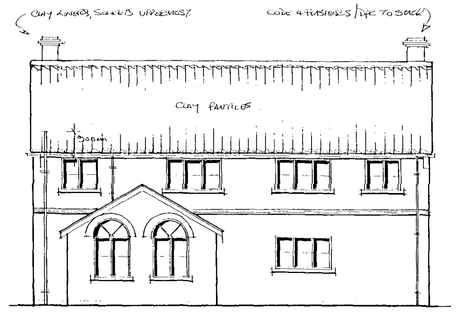

NORTH ELEVATION

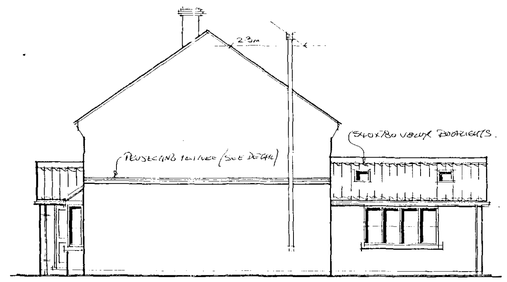


EAST ELEVATION

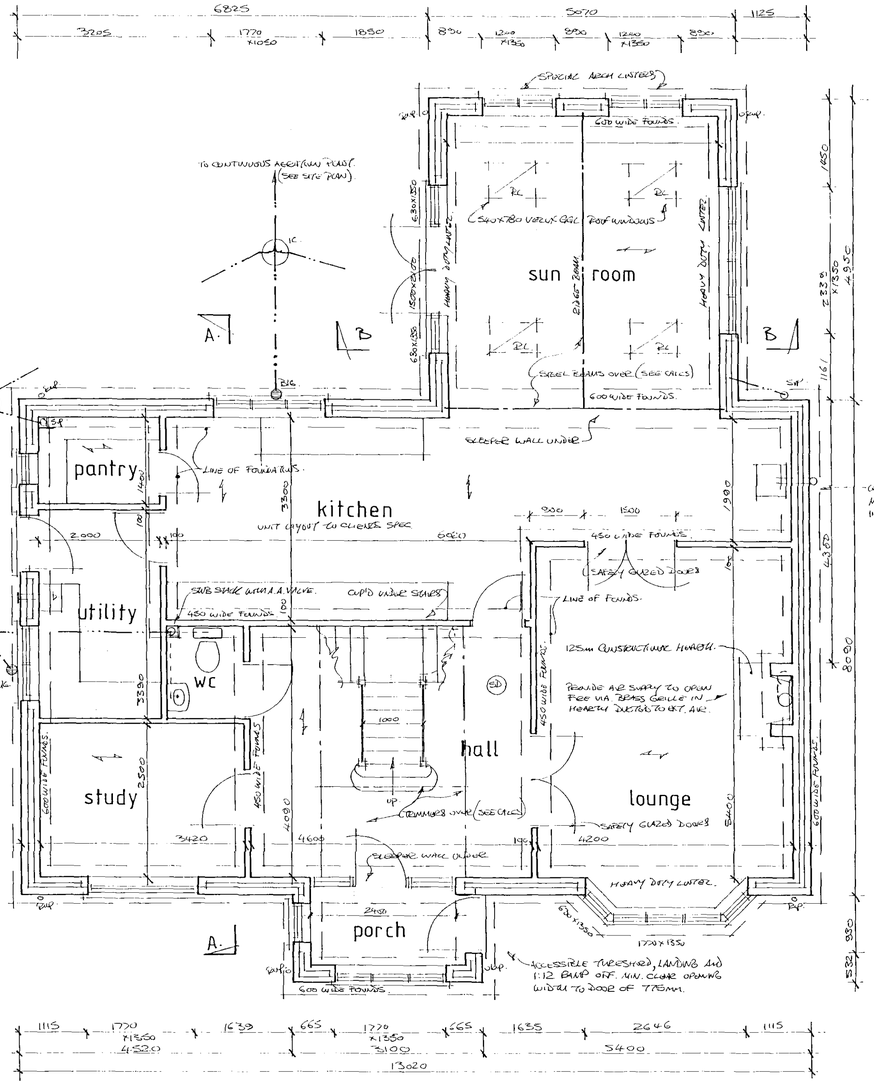

OIL FIRED, FANNED FLUE, CONDENSING BOILER TO UTILITY ROOM. SPILLAGE TEST REQD DUE TO PROXIMITY OF REFACTOR.

GROUND FLOOR PLAN

DENOTES SPAN OF FLOOR BEAMS.
(S2) DENOTES SLEEVE DETECTOR.

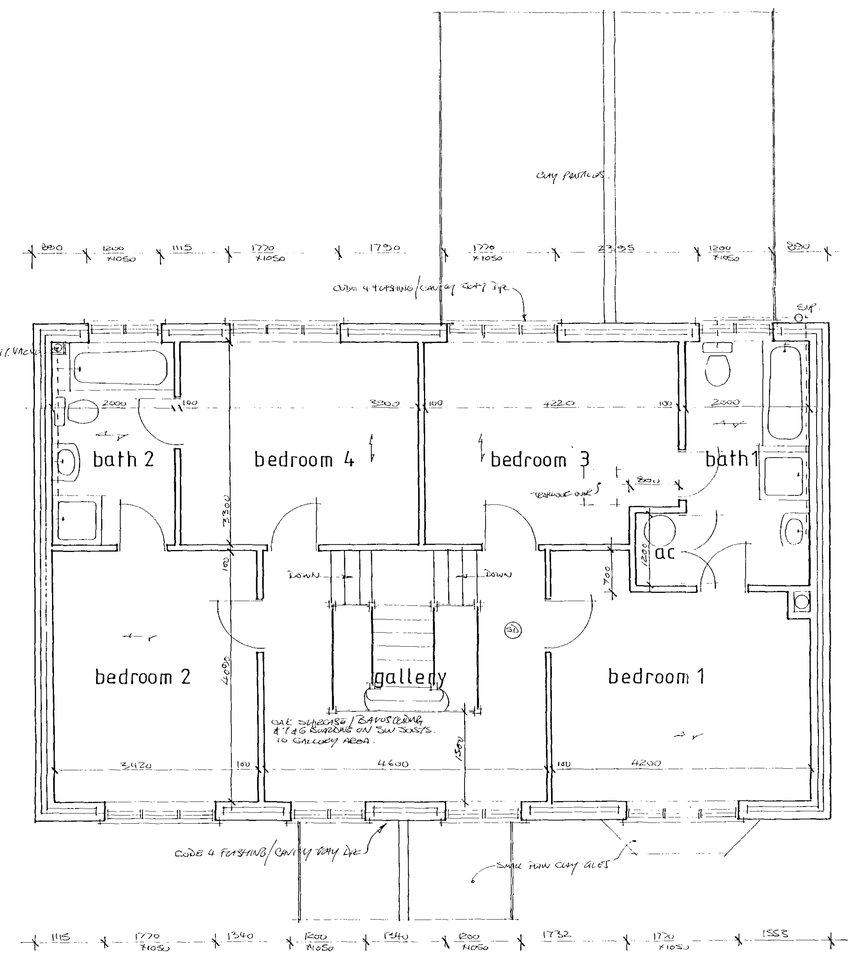

FIRST FLOOR PLAN

TO BE READ IN CONJUNCTION WITH CONSTRUCTION NOTES, STRUCTURAL CALCULATIONS AND BEAM & BLOCK FLOOR MANUFACTURERS DETAILS/CALCS.

NOTES:

All dimensions must be checked on site and not scaled from this drawing.

PREPARED FOR PLANNING & BUILDING REGULATION PURPOSES ONLY.

The deposited plans have been examined against the criteria set out in the Building Regulations. It is neither practical or reasonable to show all relevant matters on working drawings, the fact that minor matters are not mentioned does not alleviate the builder from the responsibility of non-compliance in the carrying out of site operations.

Developers are advised to establish there is no mine ground or wide variations in the type of subsoil within the loaded area and no weaker type of soil exists below the soil on which the foundations rest within such depth as may impair the stability of the structure.

A		
	Date	Revisions

© Copyright

SUPERSEDED

Robert Barwell
Architectural Design
P.O. Box 67
Bourne Lines
PE10 9XY
Tel No: 01778 425166

SHDC
Planning & Development
30 JUN 2005
Ref: 05/0472/5

Client
MR. T. LAWLOR

Job Title
PROPOSED DWELLING ADJACENT FENS END.
FRENCH DROVE,
THORNEY. PE6 0DE.

Drawing Title
PROPOSED FLOOR PLANS AND ELEVATIONS.

Scale 1:50, 1:100

Date JUNE 2005 | Drawn BY

Drg. No. 05/0472/5 | Rev.

A PRODUCT OF THE UNO RANGE - ARCHITECT CAT. No. 7311

594 x 841mm A1