

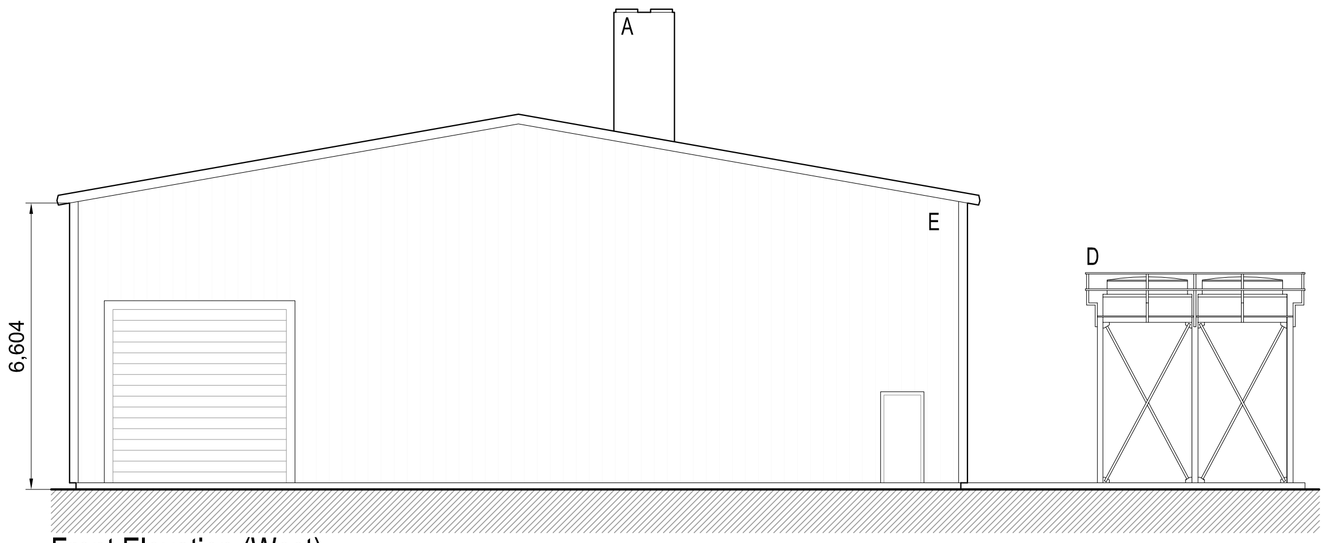



Front Elevation (West)
Scale 1:100

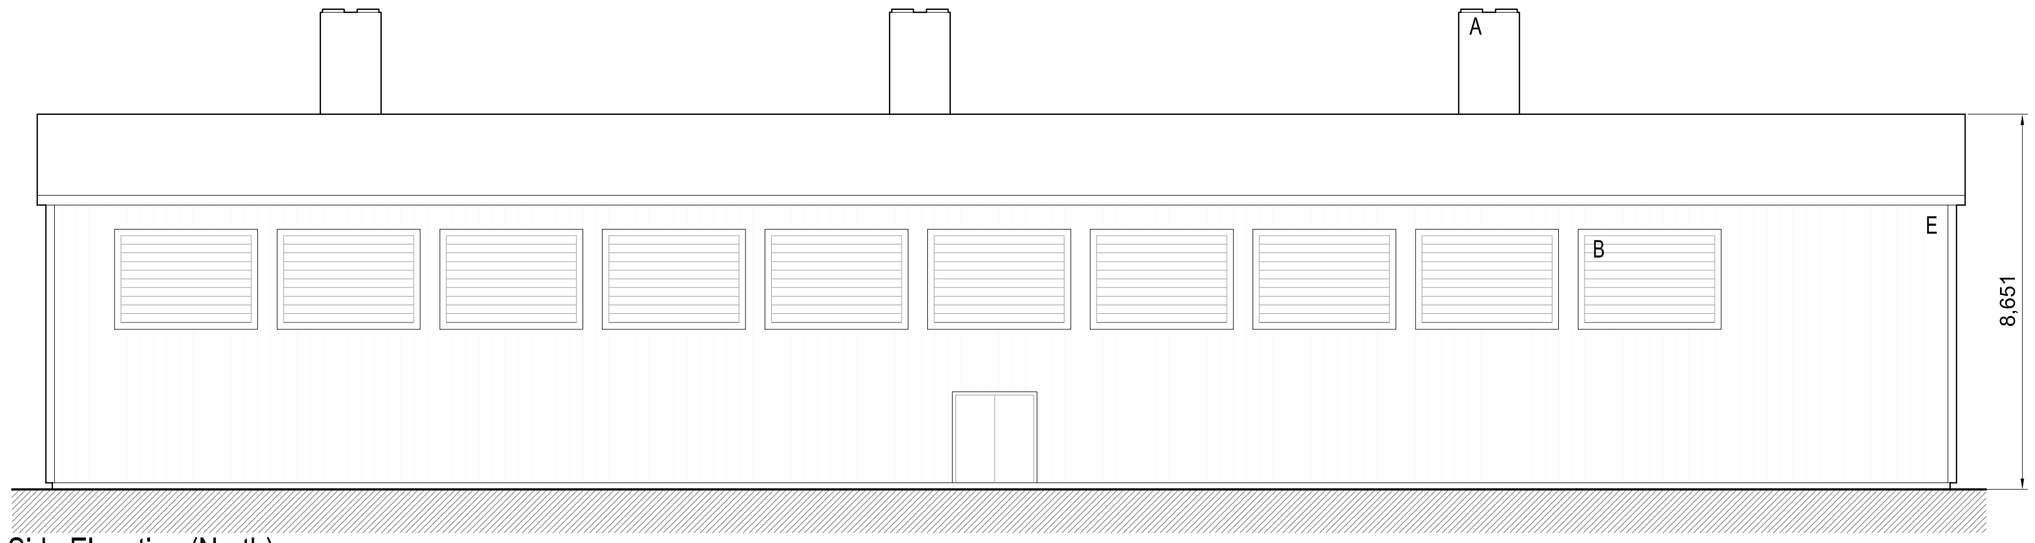


Side Elevation (North)
Scale 1:100

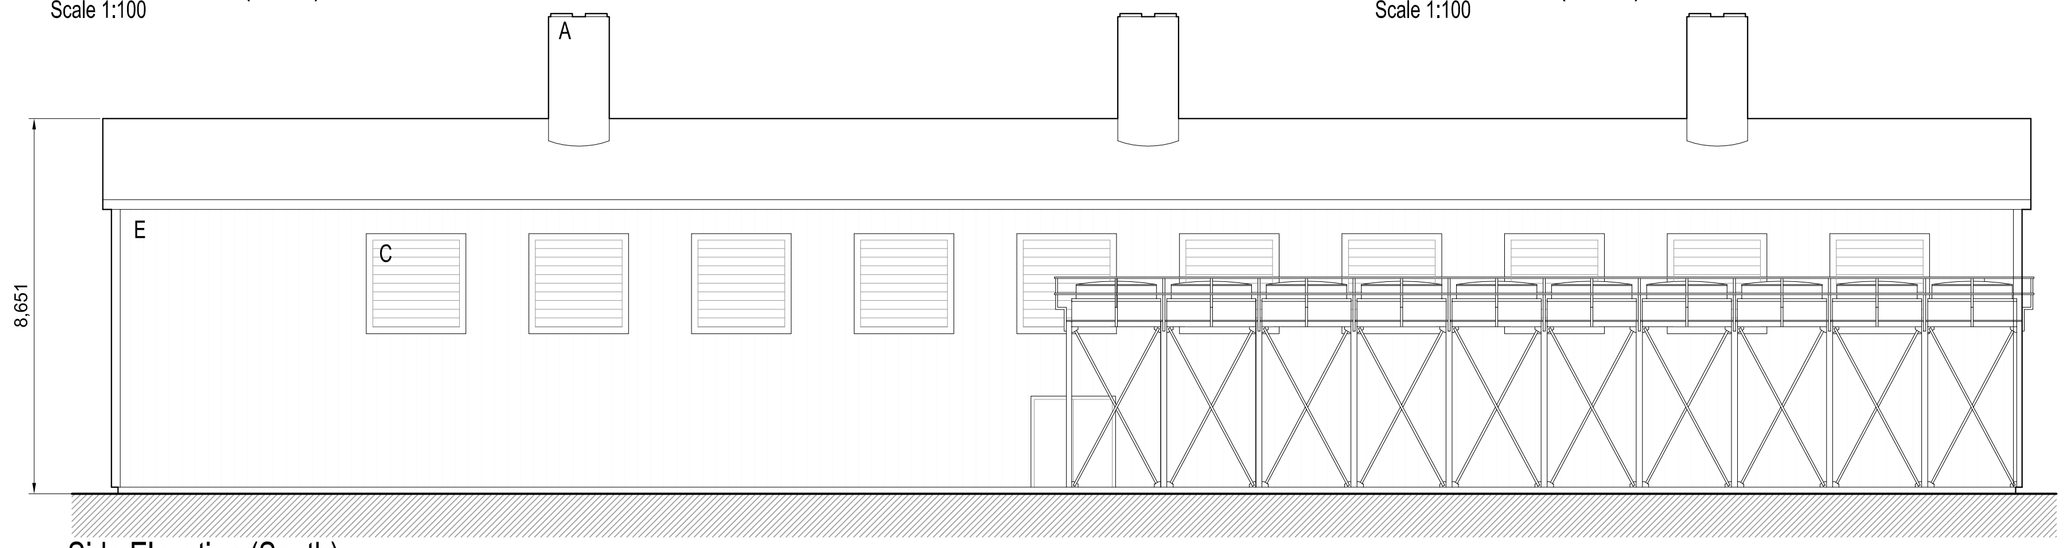

Side Elevation (South)
Scale 1:100

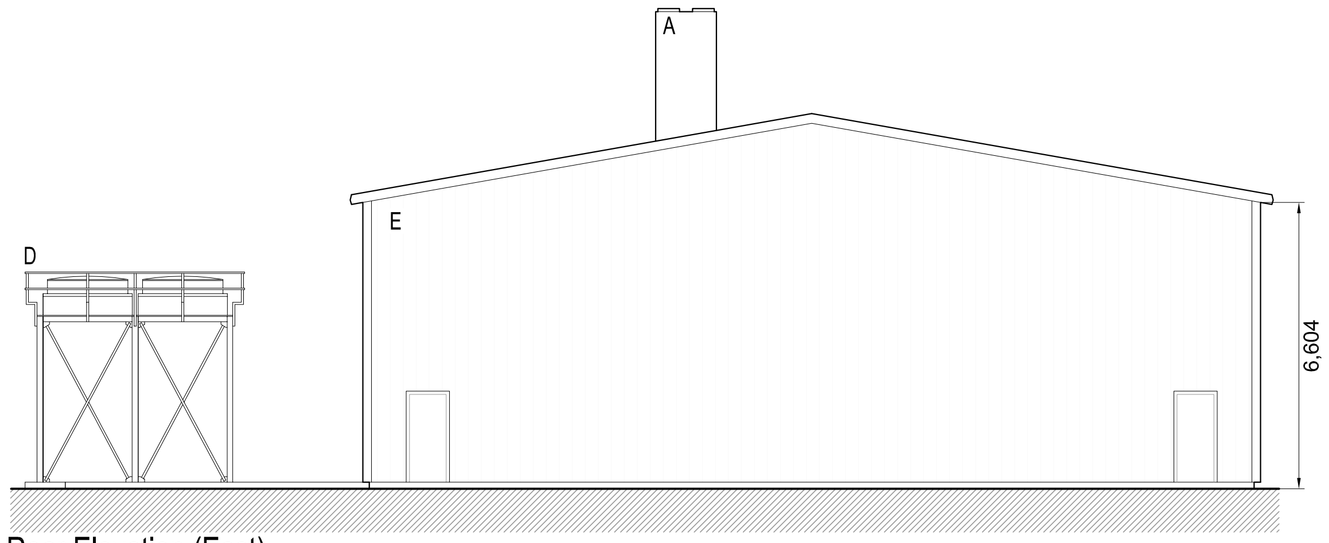

Rear Elevation (East)
Scale 1:100

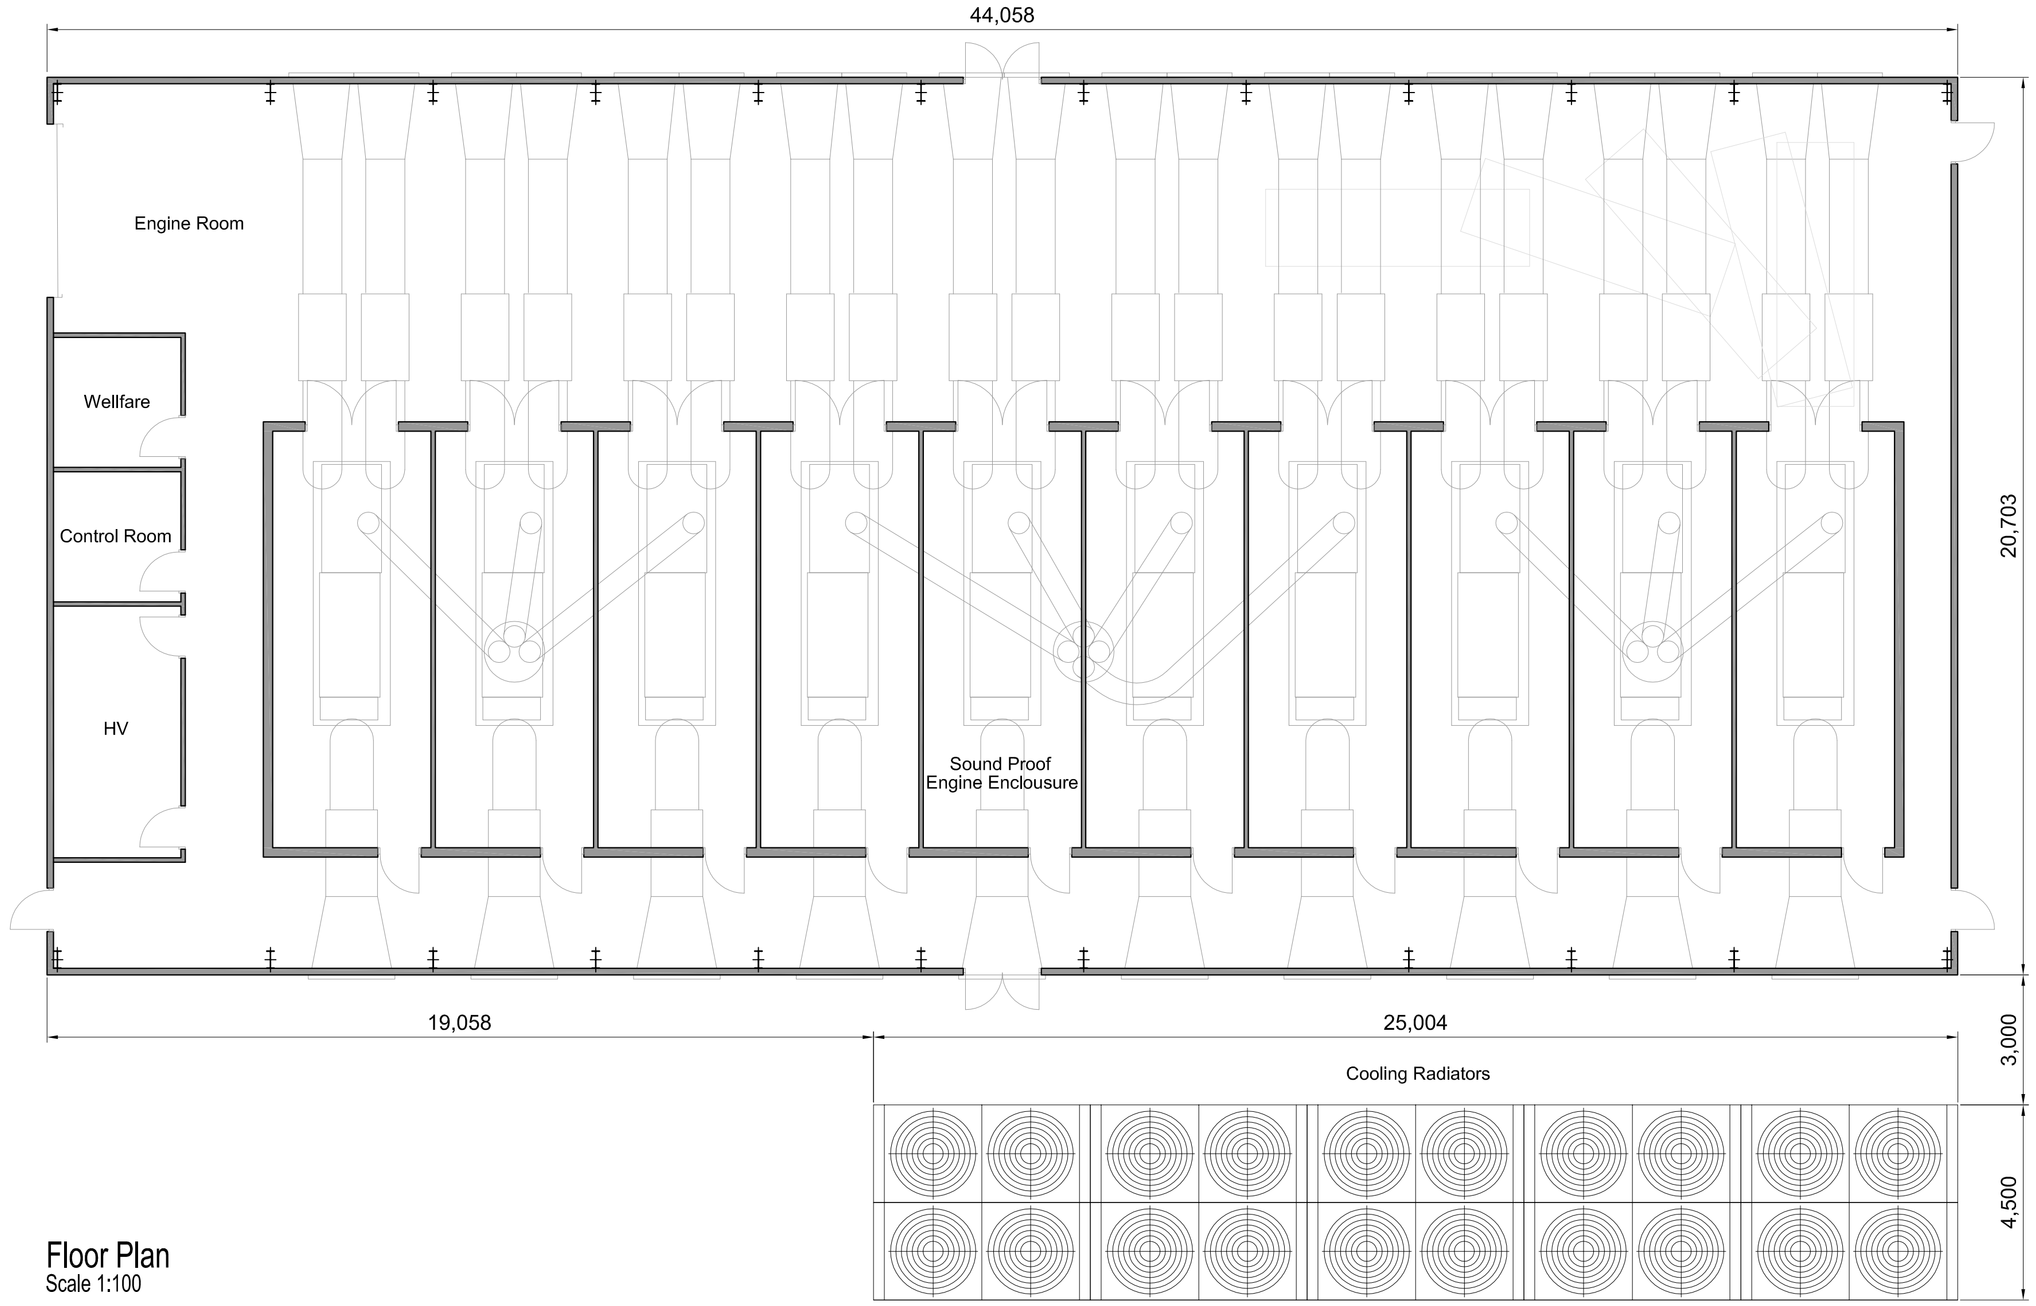

Floor Plan
Scale 1:100

A - Exhaust Flue (sound attenuated)
B - Air Inlet Louvres (sound attenuated)
C - Air Outlet Louvres (sound attenuated)
D - Cooling Radiators Bank
E - Barn Enclosure (sound proofed)

Project:
Decoy Farm (Site 2)
Spalding Road, Crowland
Peterborough, PE6 0LX

Drawing Title:
Building Plan & Elevations

Project Ref: / Drawing No.
17B/PA003

Scale:	Date:	Drawn:
As noted @ A1	19/08/2016	JA

EdgePower
energy for tomorrow

1&2 Tollgate Business Park
Tollgate West
Stanway
Colchester
CO3 8AB
Tel: 01206 265220
www.edgepower.co.uk

Do not scale this drawing. Work to figured dimensions only. This drawing is copyright of Edge Power and should only be reproduced with their express permission.