



WEST ELEVATION.

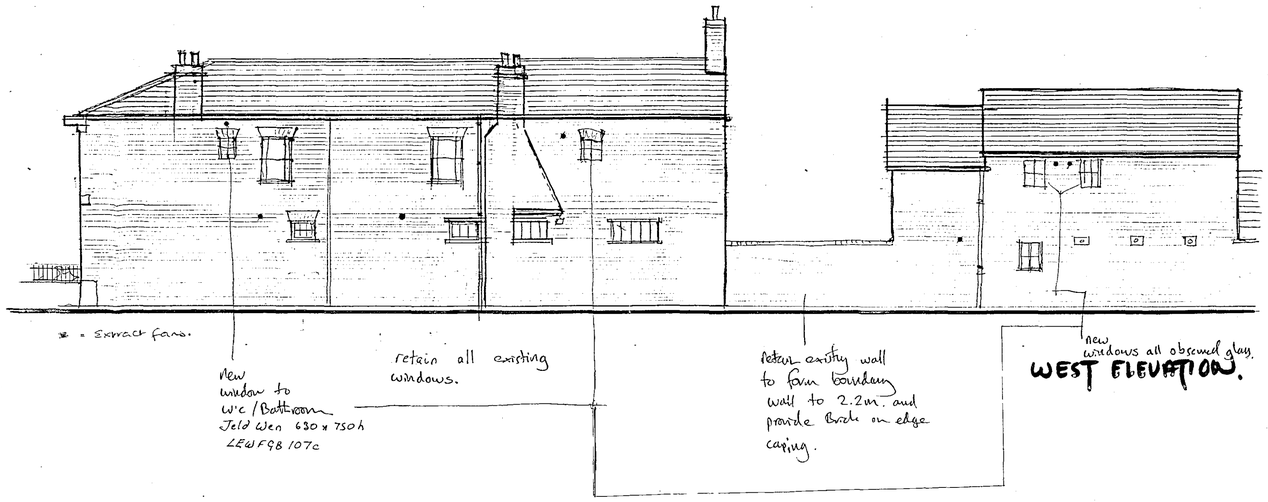

EAST ELEVATION.

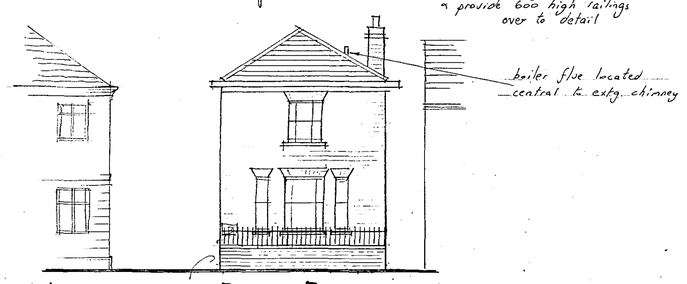

FRONT ELEVATION

DETERMINED PLAN

NOTES:
All dimensions must be checked on site and not scaled from this drawing.

• = black plastic fan duct grilles

	Date	Revisions
C	08.08.08	boiler & fan outlets
B	29.7.08	Door/windows detailing
A	26.07.08	Update

© copyright

J. K. D. S.
01733 380616

Client
PRIORY DEV. LTD.

Job Title
CHANGE OF USE
DWELLING TO FLATS
AT 3 EAST STREET, CROWLAND

Drawing Title
PROPOSED ELEVATIONS

Planning
26 AUG 2008
Ref. 08/1464/08

Scale 1:100

Date July 08 | Drawn by JK

Drg No. 08.1464.07 | Rev. C

A PRODUCT OF THE UNO RANGE-ARCHITECT CAT. No 7311

594 x 841mm A1